

 
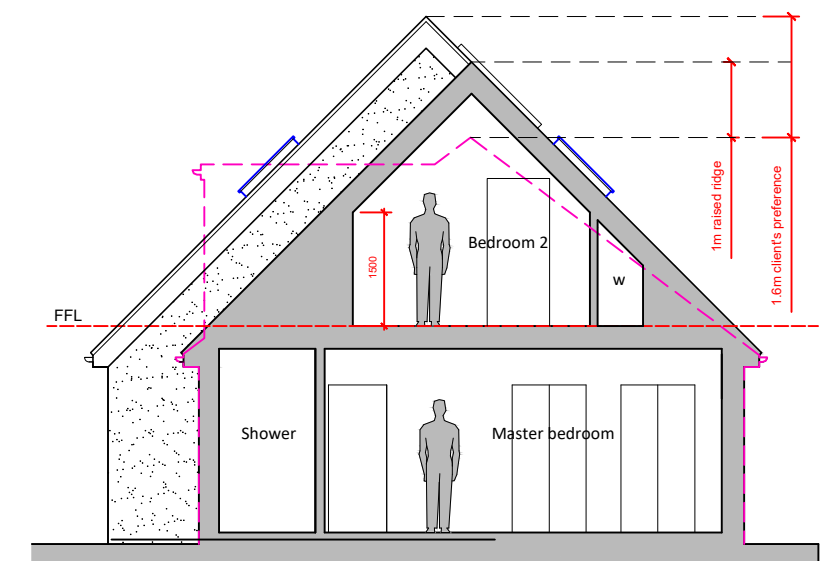
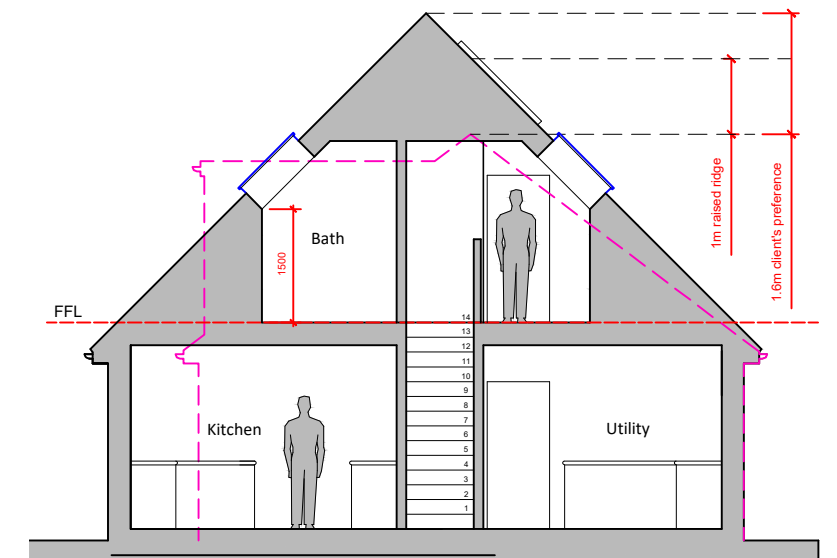


Existing walls Proposed walls Proposed structure

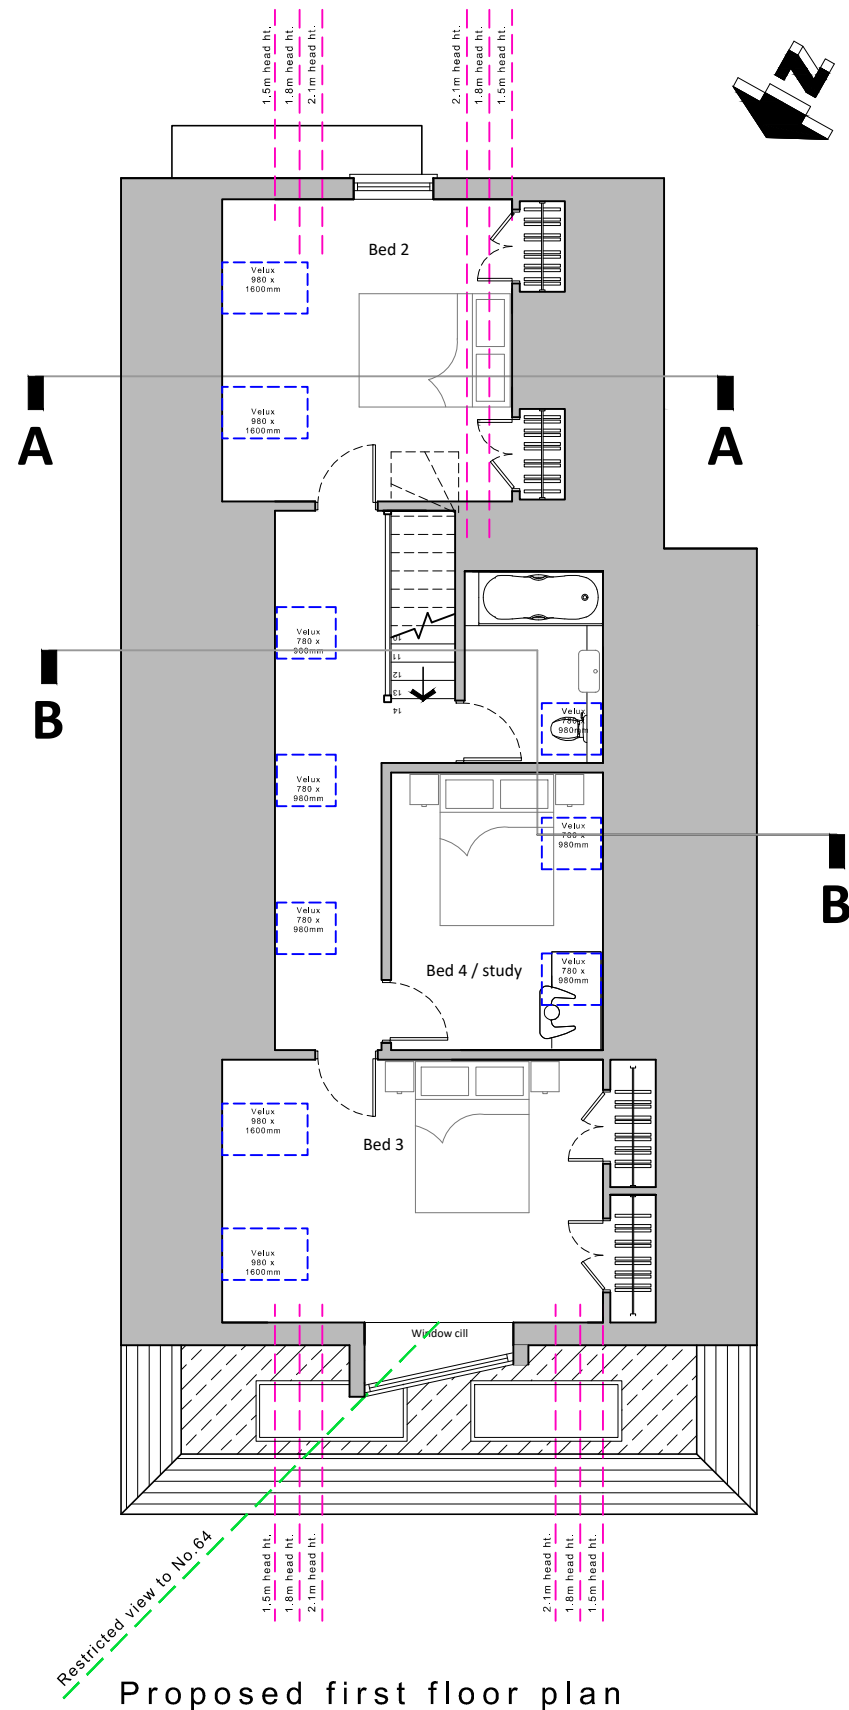

For MR & MRS LEATHER	Title PROPOSED FLOOR PLANS TYPICAL SECTION A-A	Office Tel: 01243 933732
Project PROPOSED EXTENSION 68 NEW BRIGHTON ROAD, EMSWORTH, PO10 7QR	Date JUNE 2023	Email: admin@jb-architecturedesign.com
	Drawn JB	Scale 1:100 @ A3
	Checked -	Web: www.jb-architecturedesign.com
	Job Number PL2.680.23	Drawing Number -14
	Revision H	

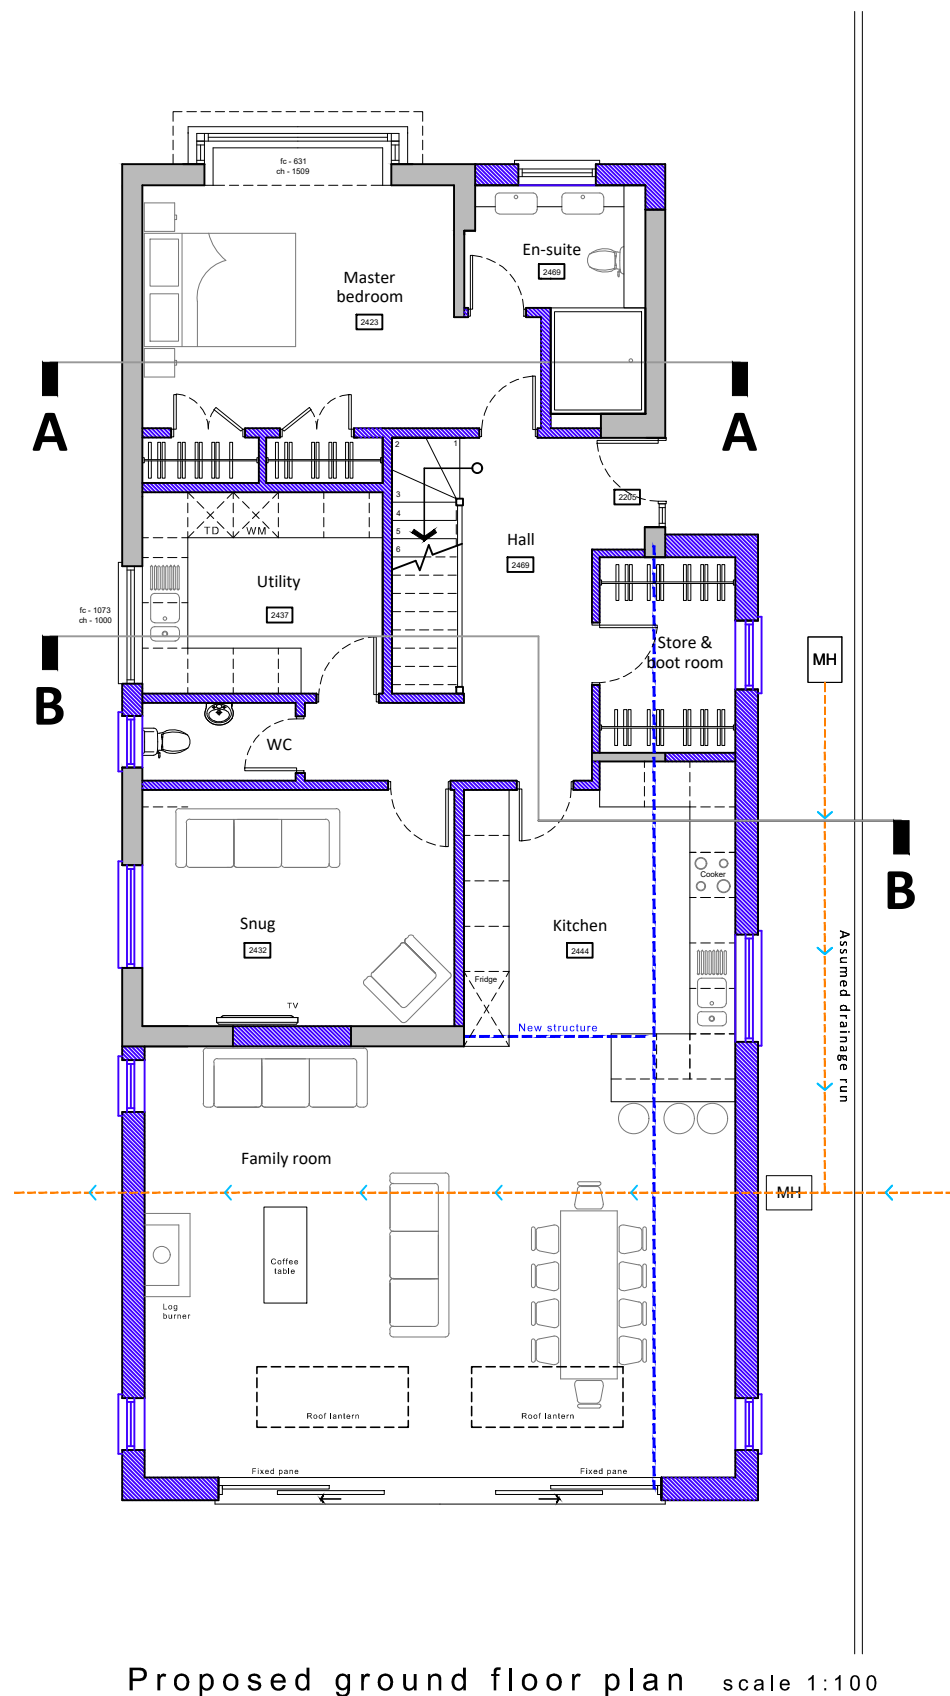