




40. degree roof.

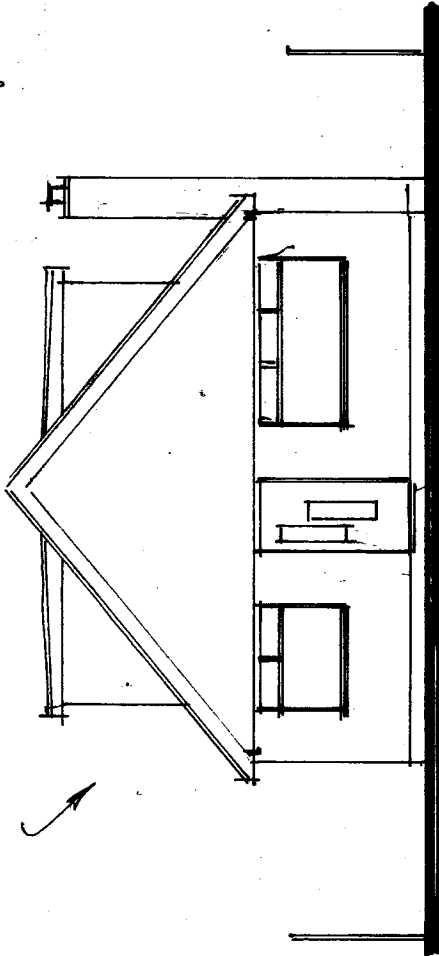


Proposed South Elevation.

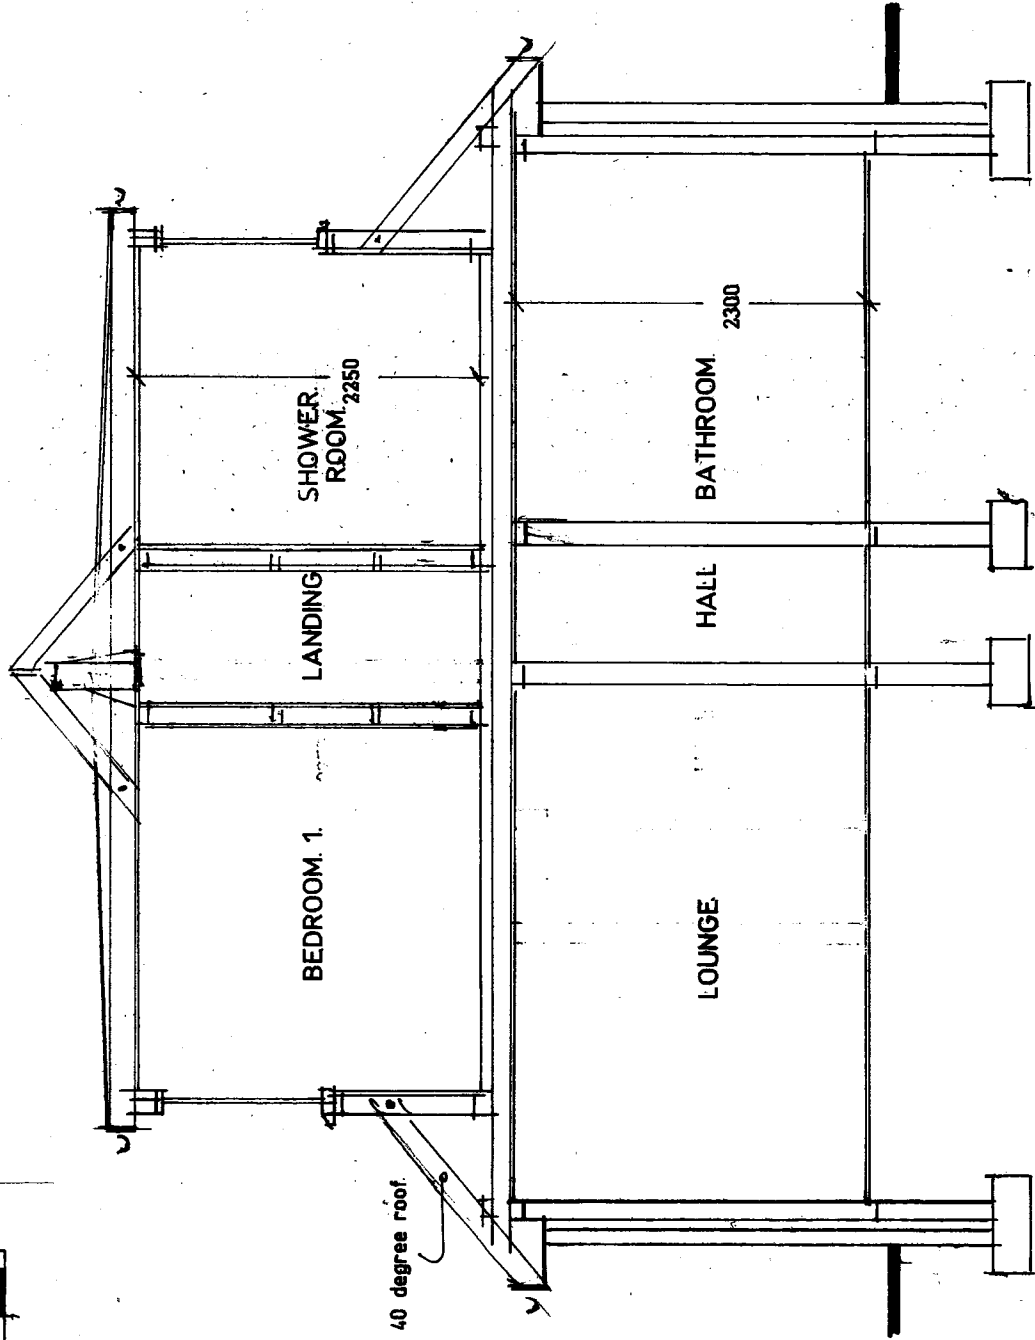


Section X-X.

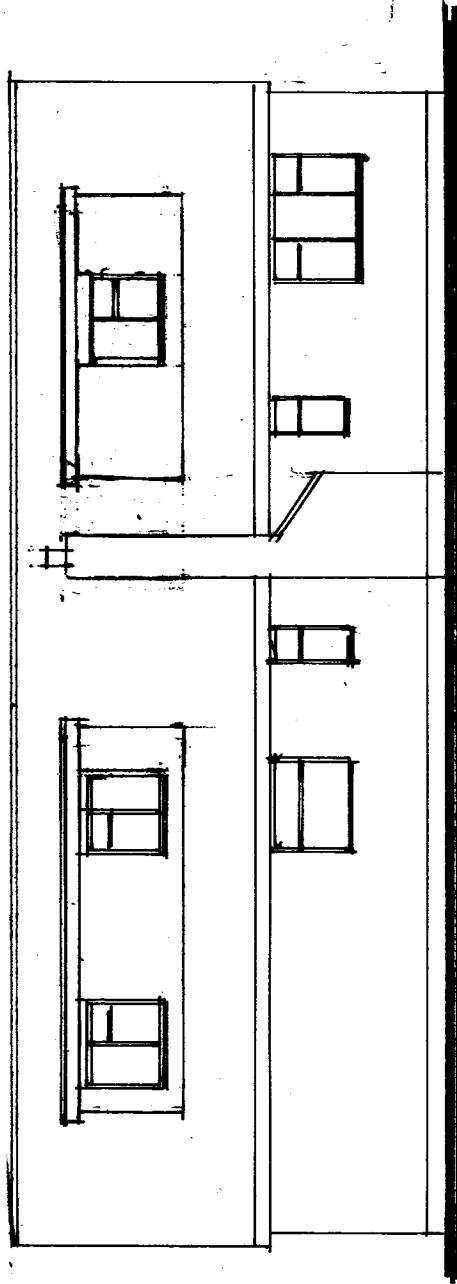

Proposed East Elevation.

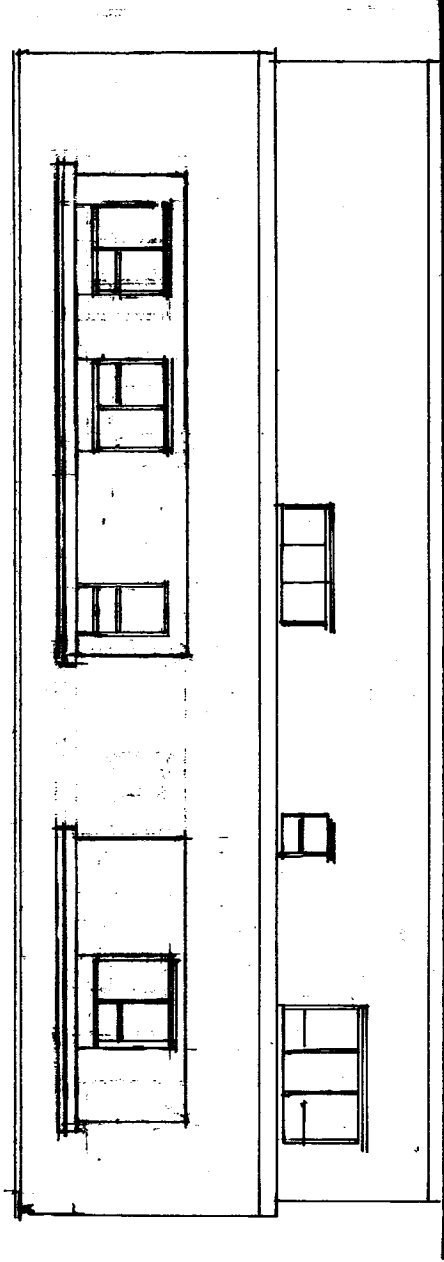

Proposed West Elevation.

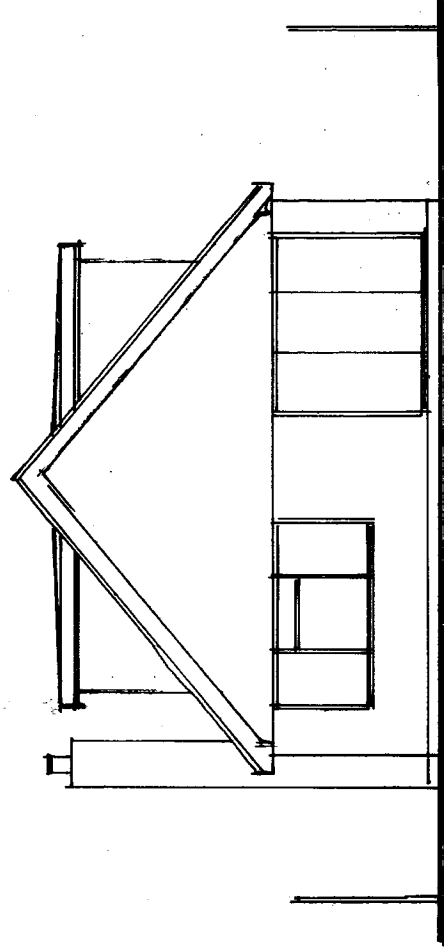

Proposed North Elevation.

Proposed rooms in roof at
109 Haslar Crescent,
Wterlooville, Hants. PO7 6DD

Mr Warren Stanley

Scale 1:50 1:100 Date July 2023

A3 Drawing Number

5

Revision

A