




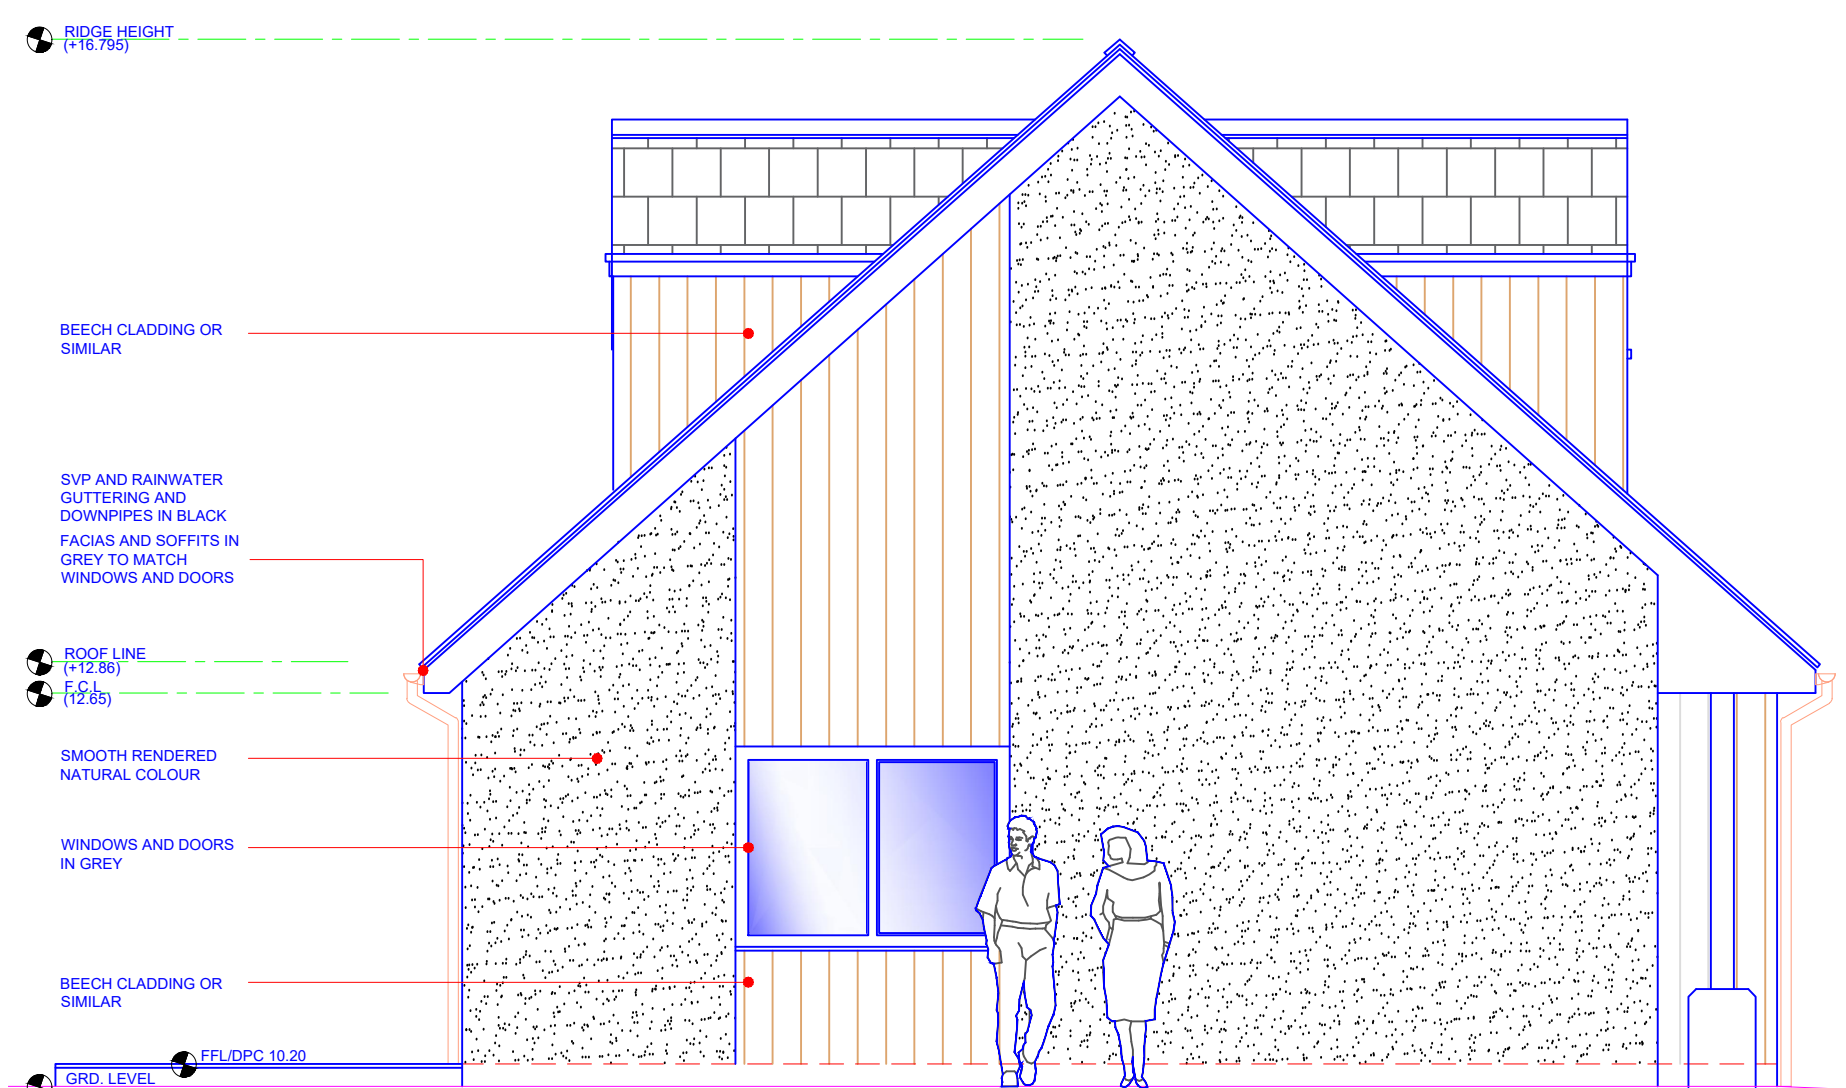


1 PROPOSED SOUTH WEST ELEVATION
1:100

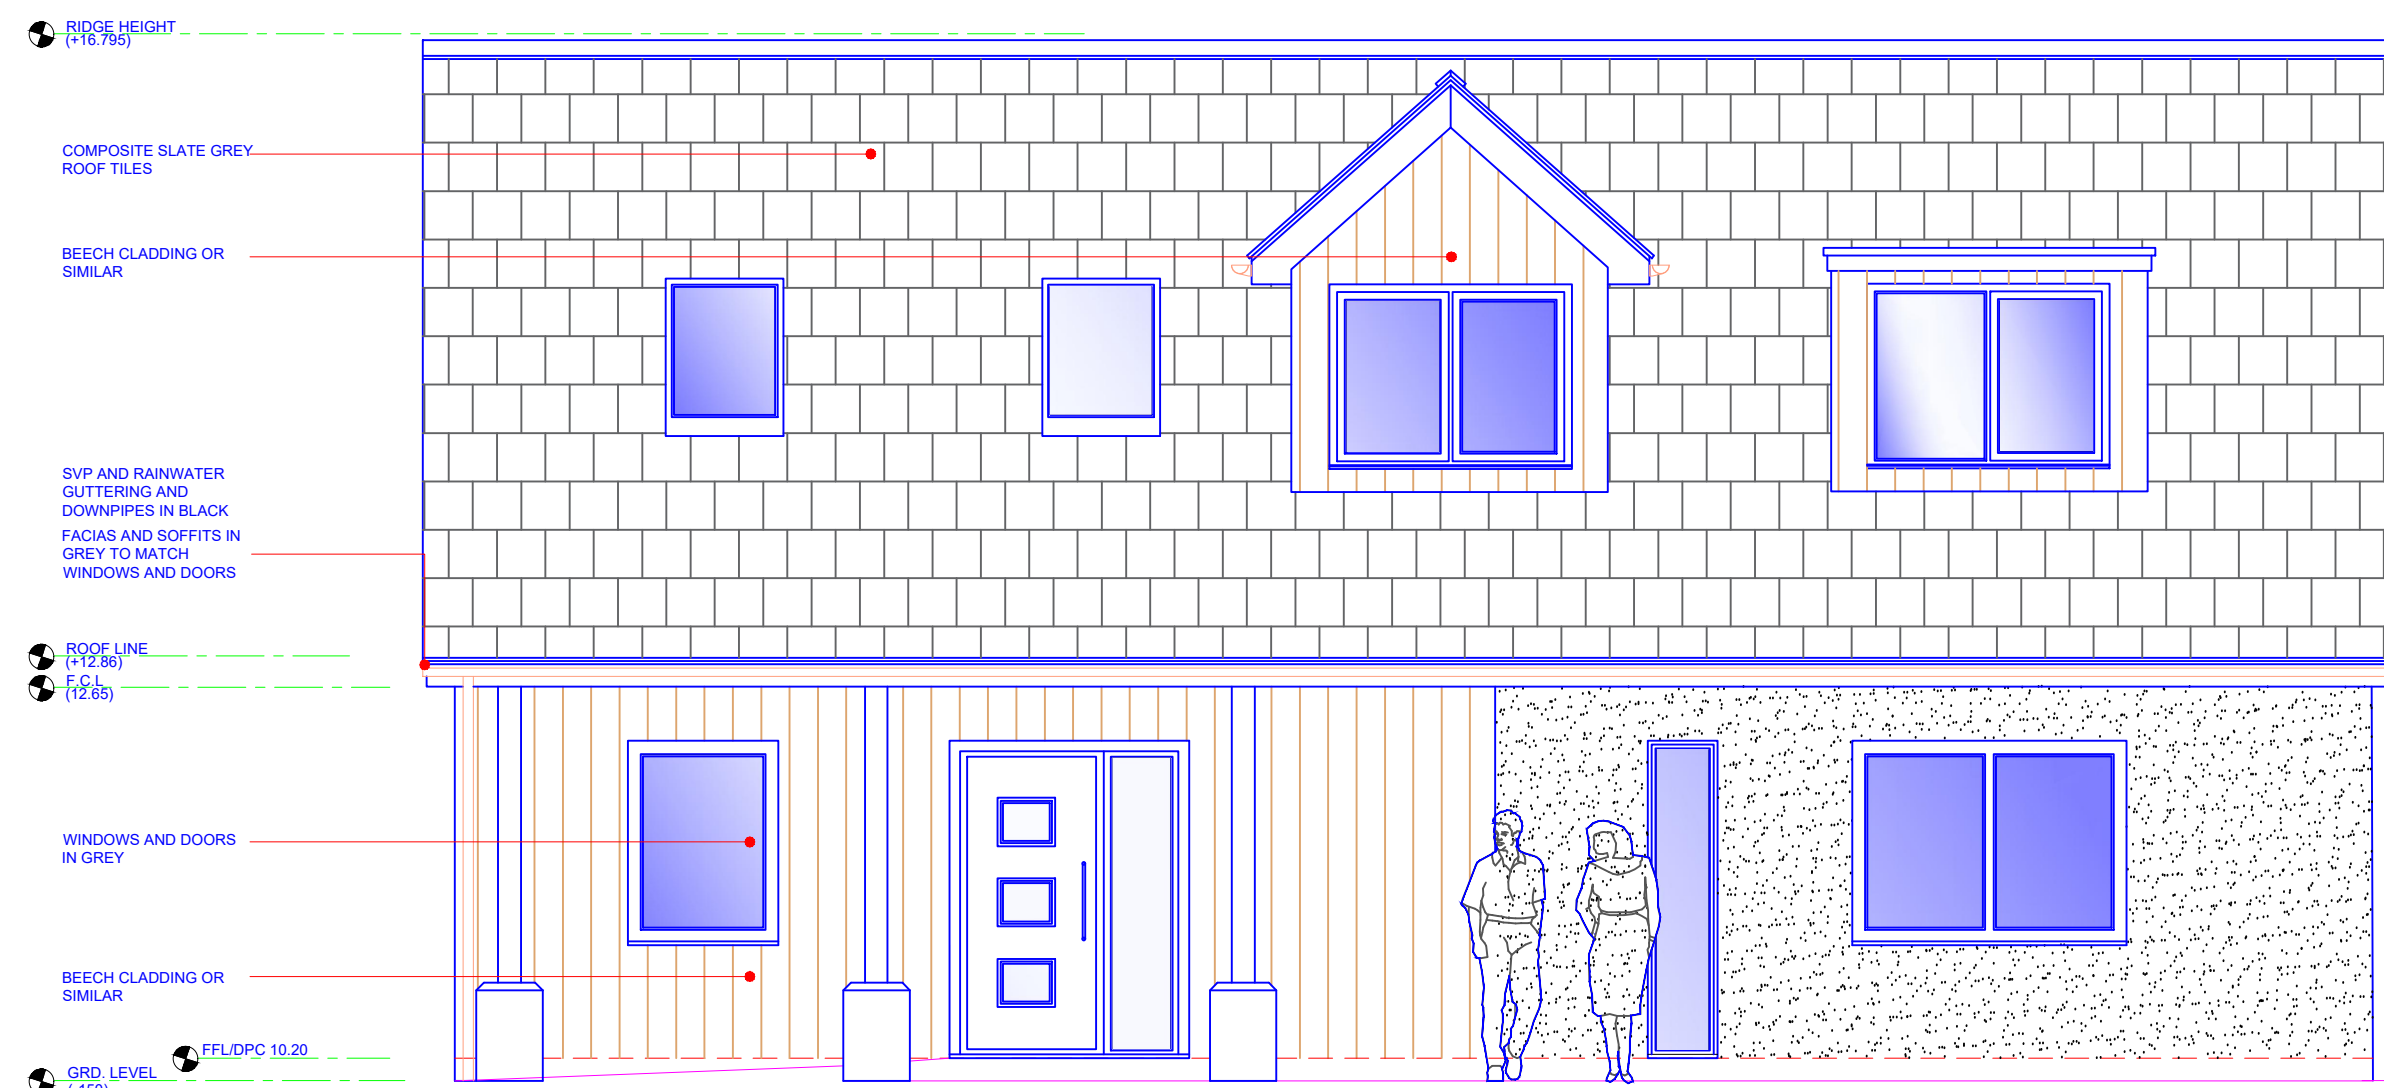


2 PROPOSED SOUTH EAST ELEVATION
1:100

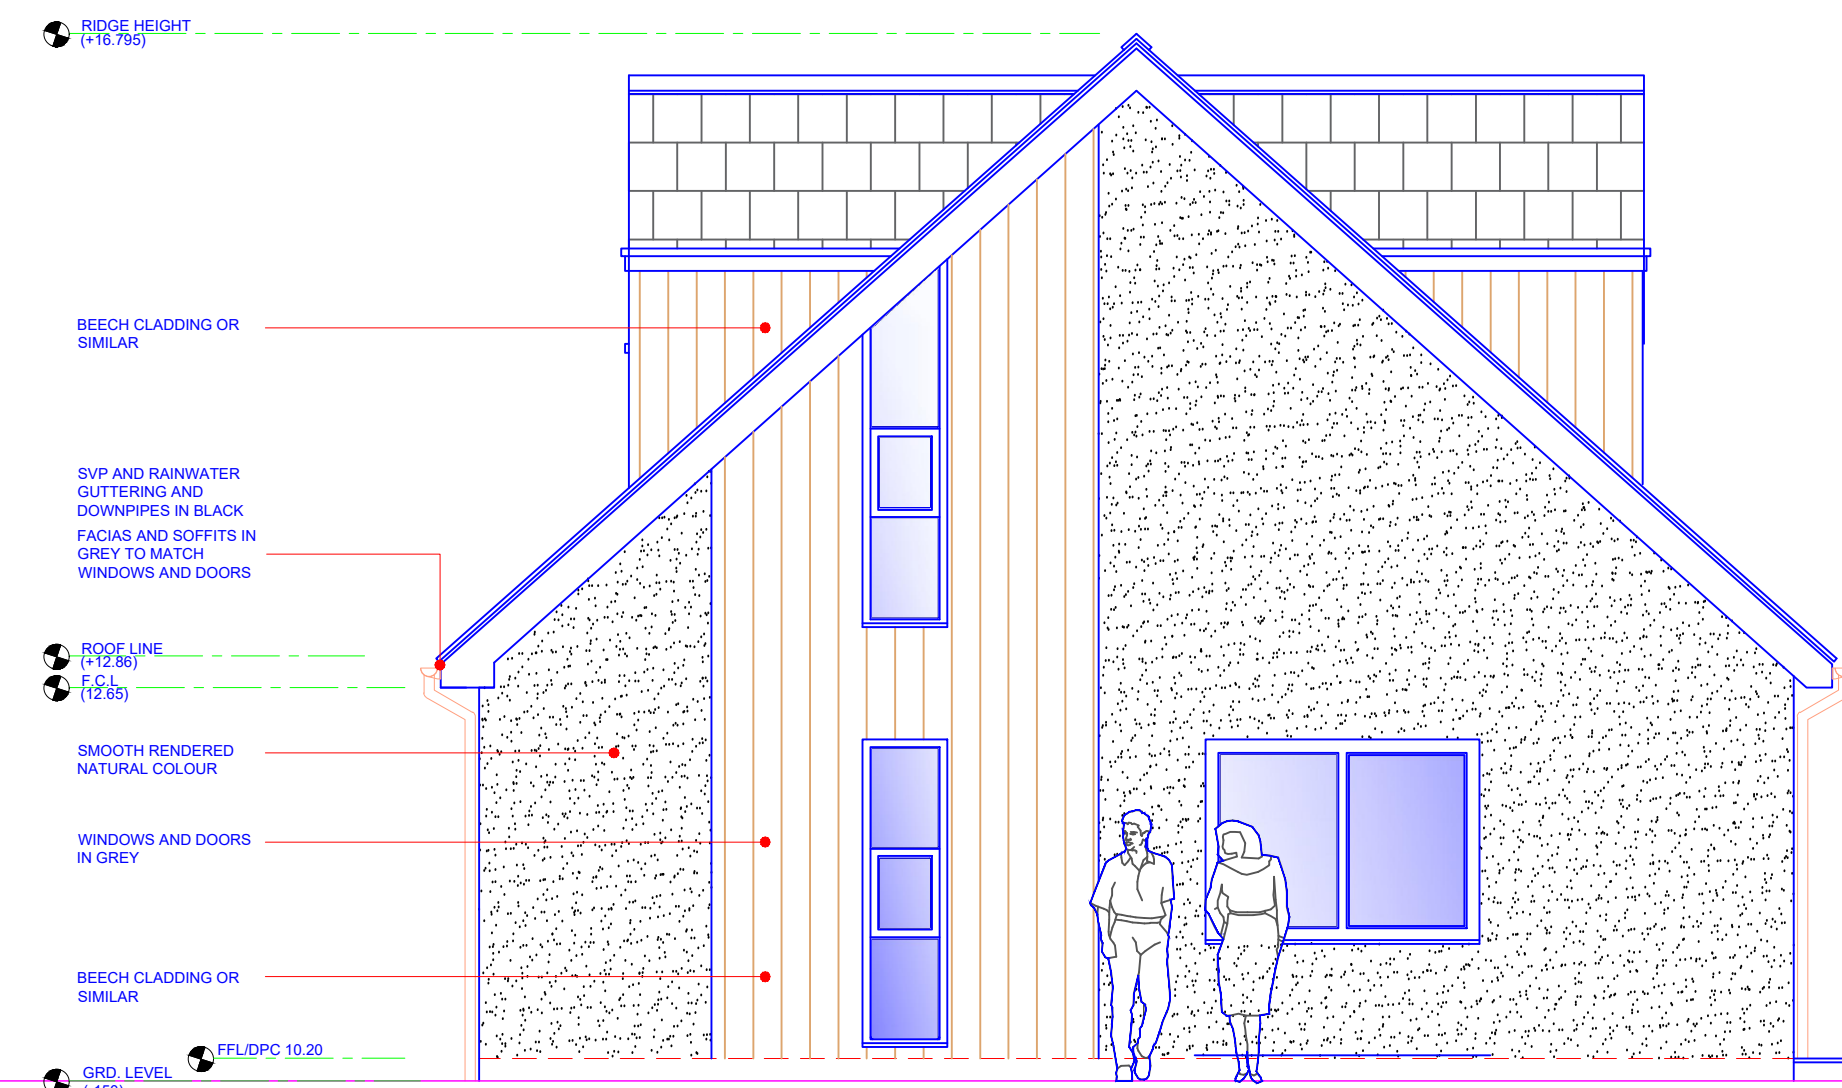


3 PROPOSED NORTH EAST ELEVATION
1:100

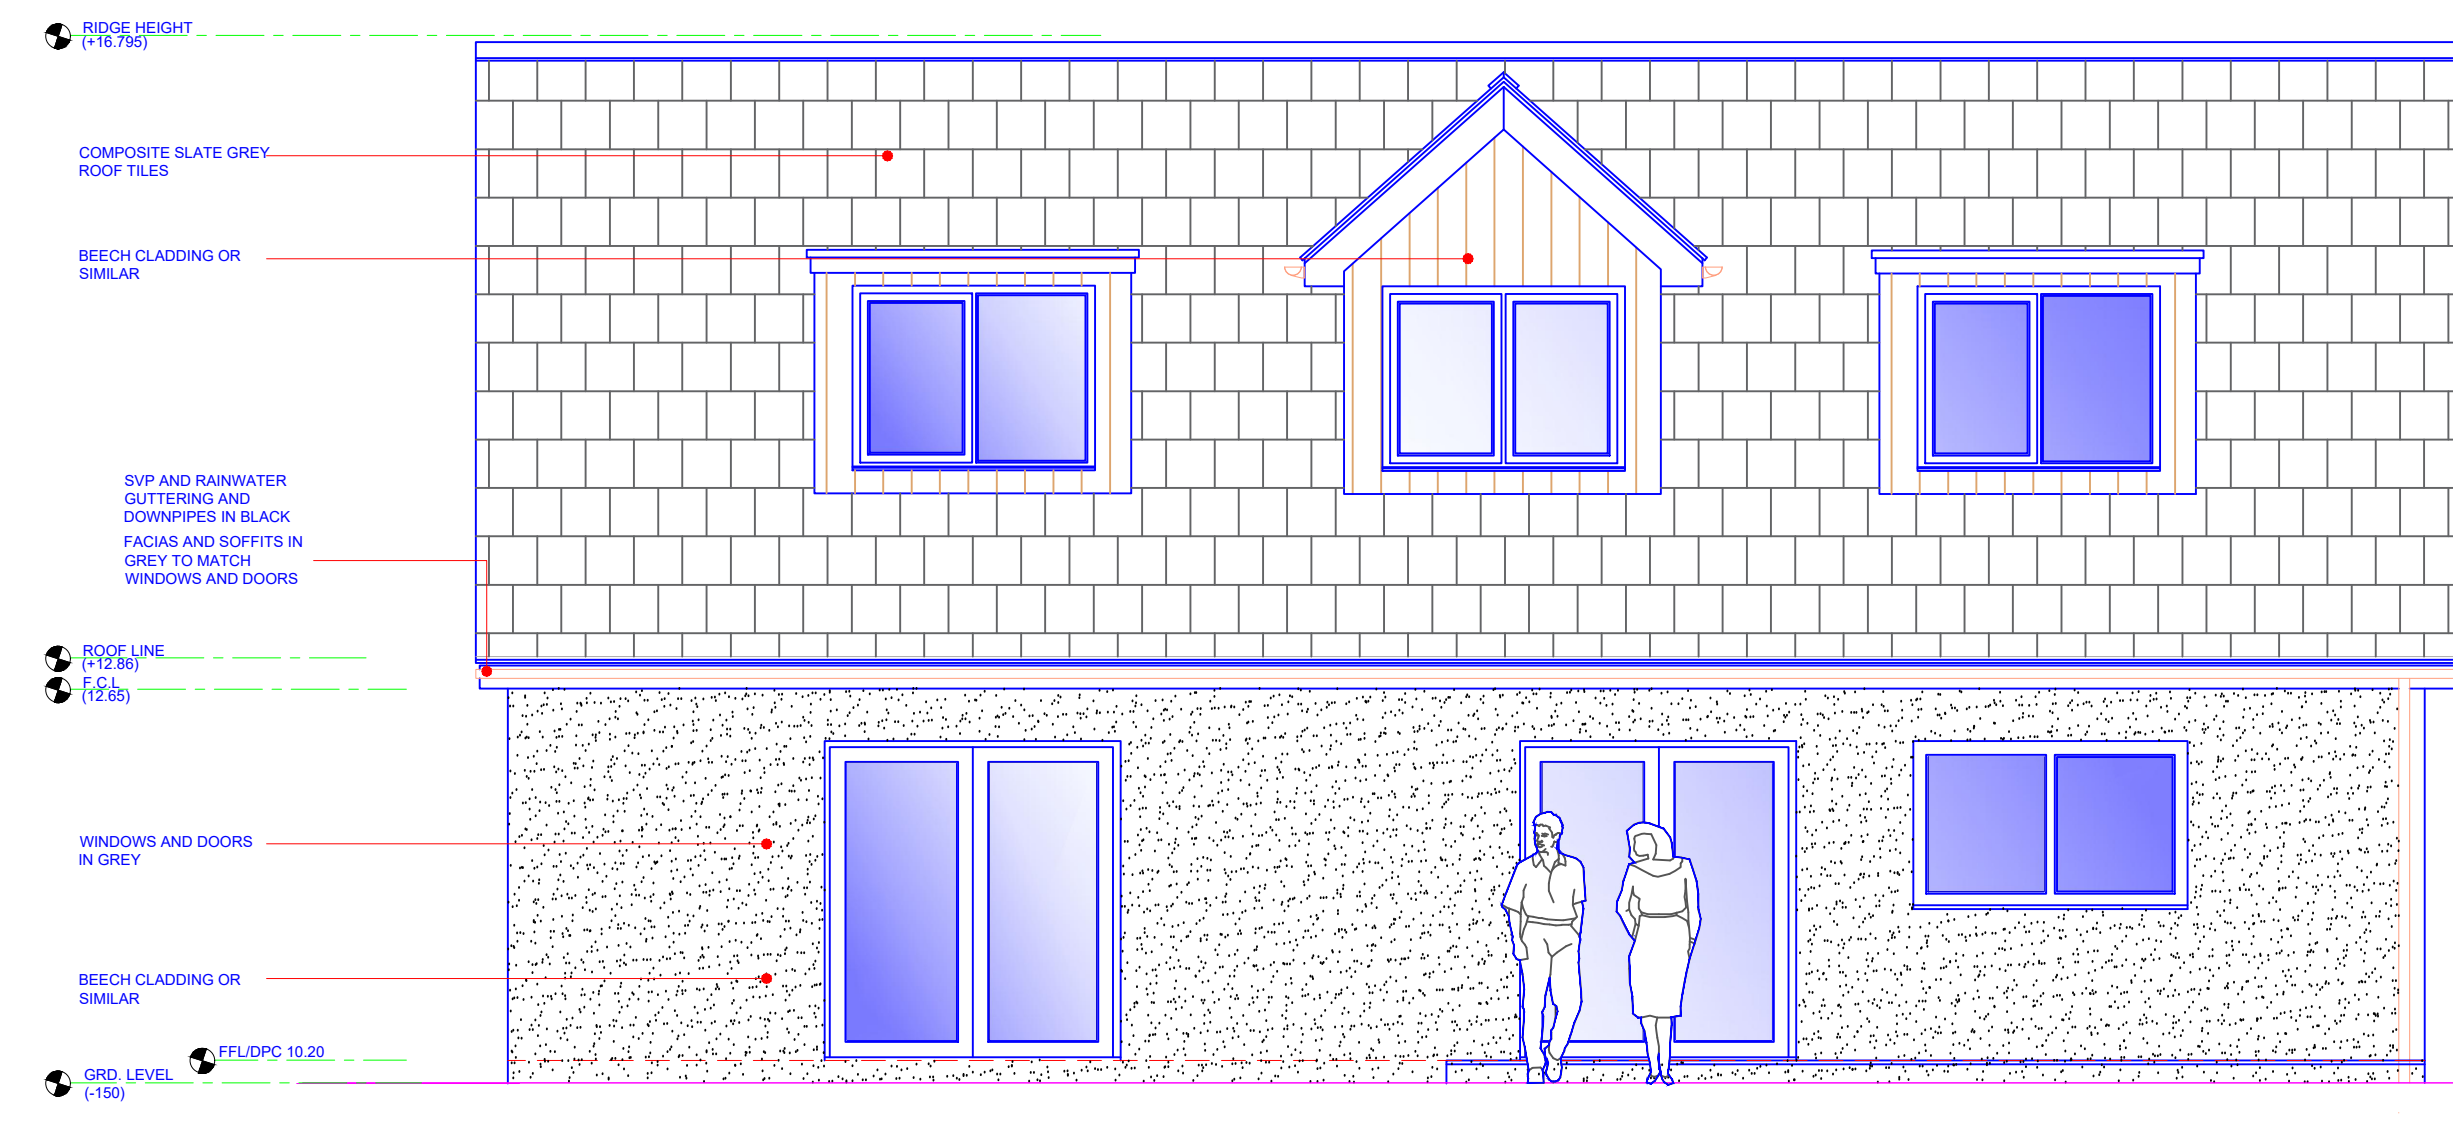


4 PROPOSED NORTH WEST ELEVATION
1:100

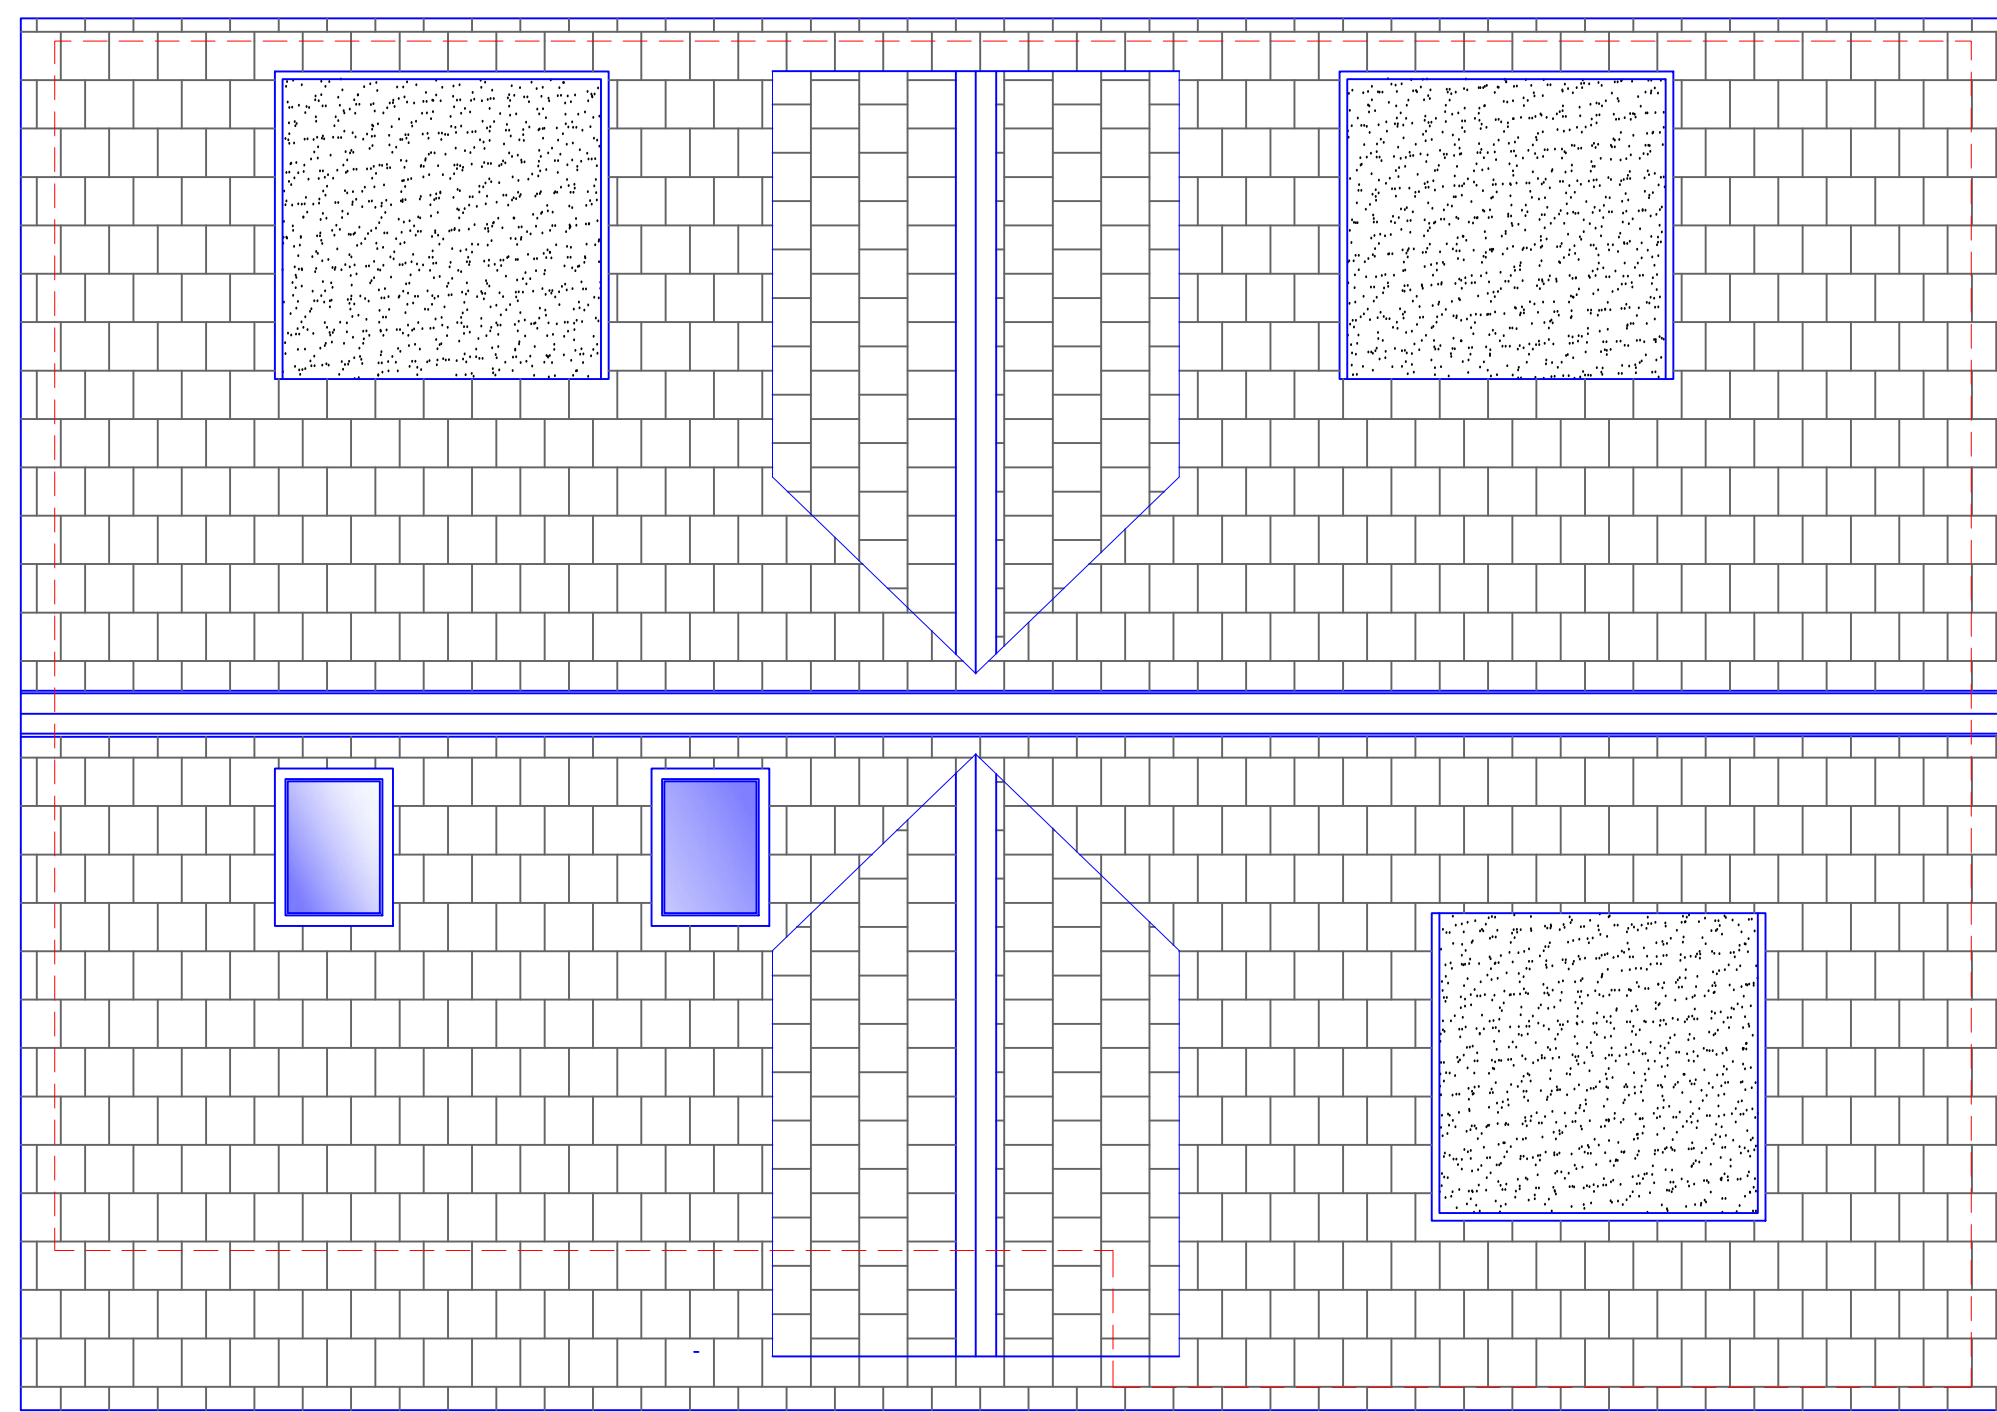

5 PROPOSED ROOF PLAN
1:100

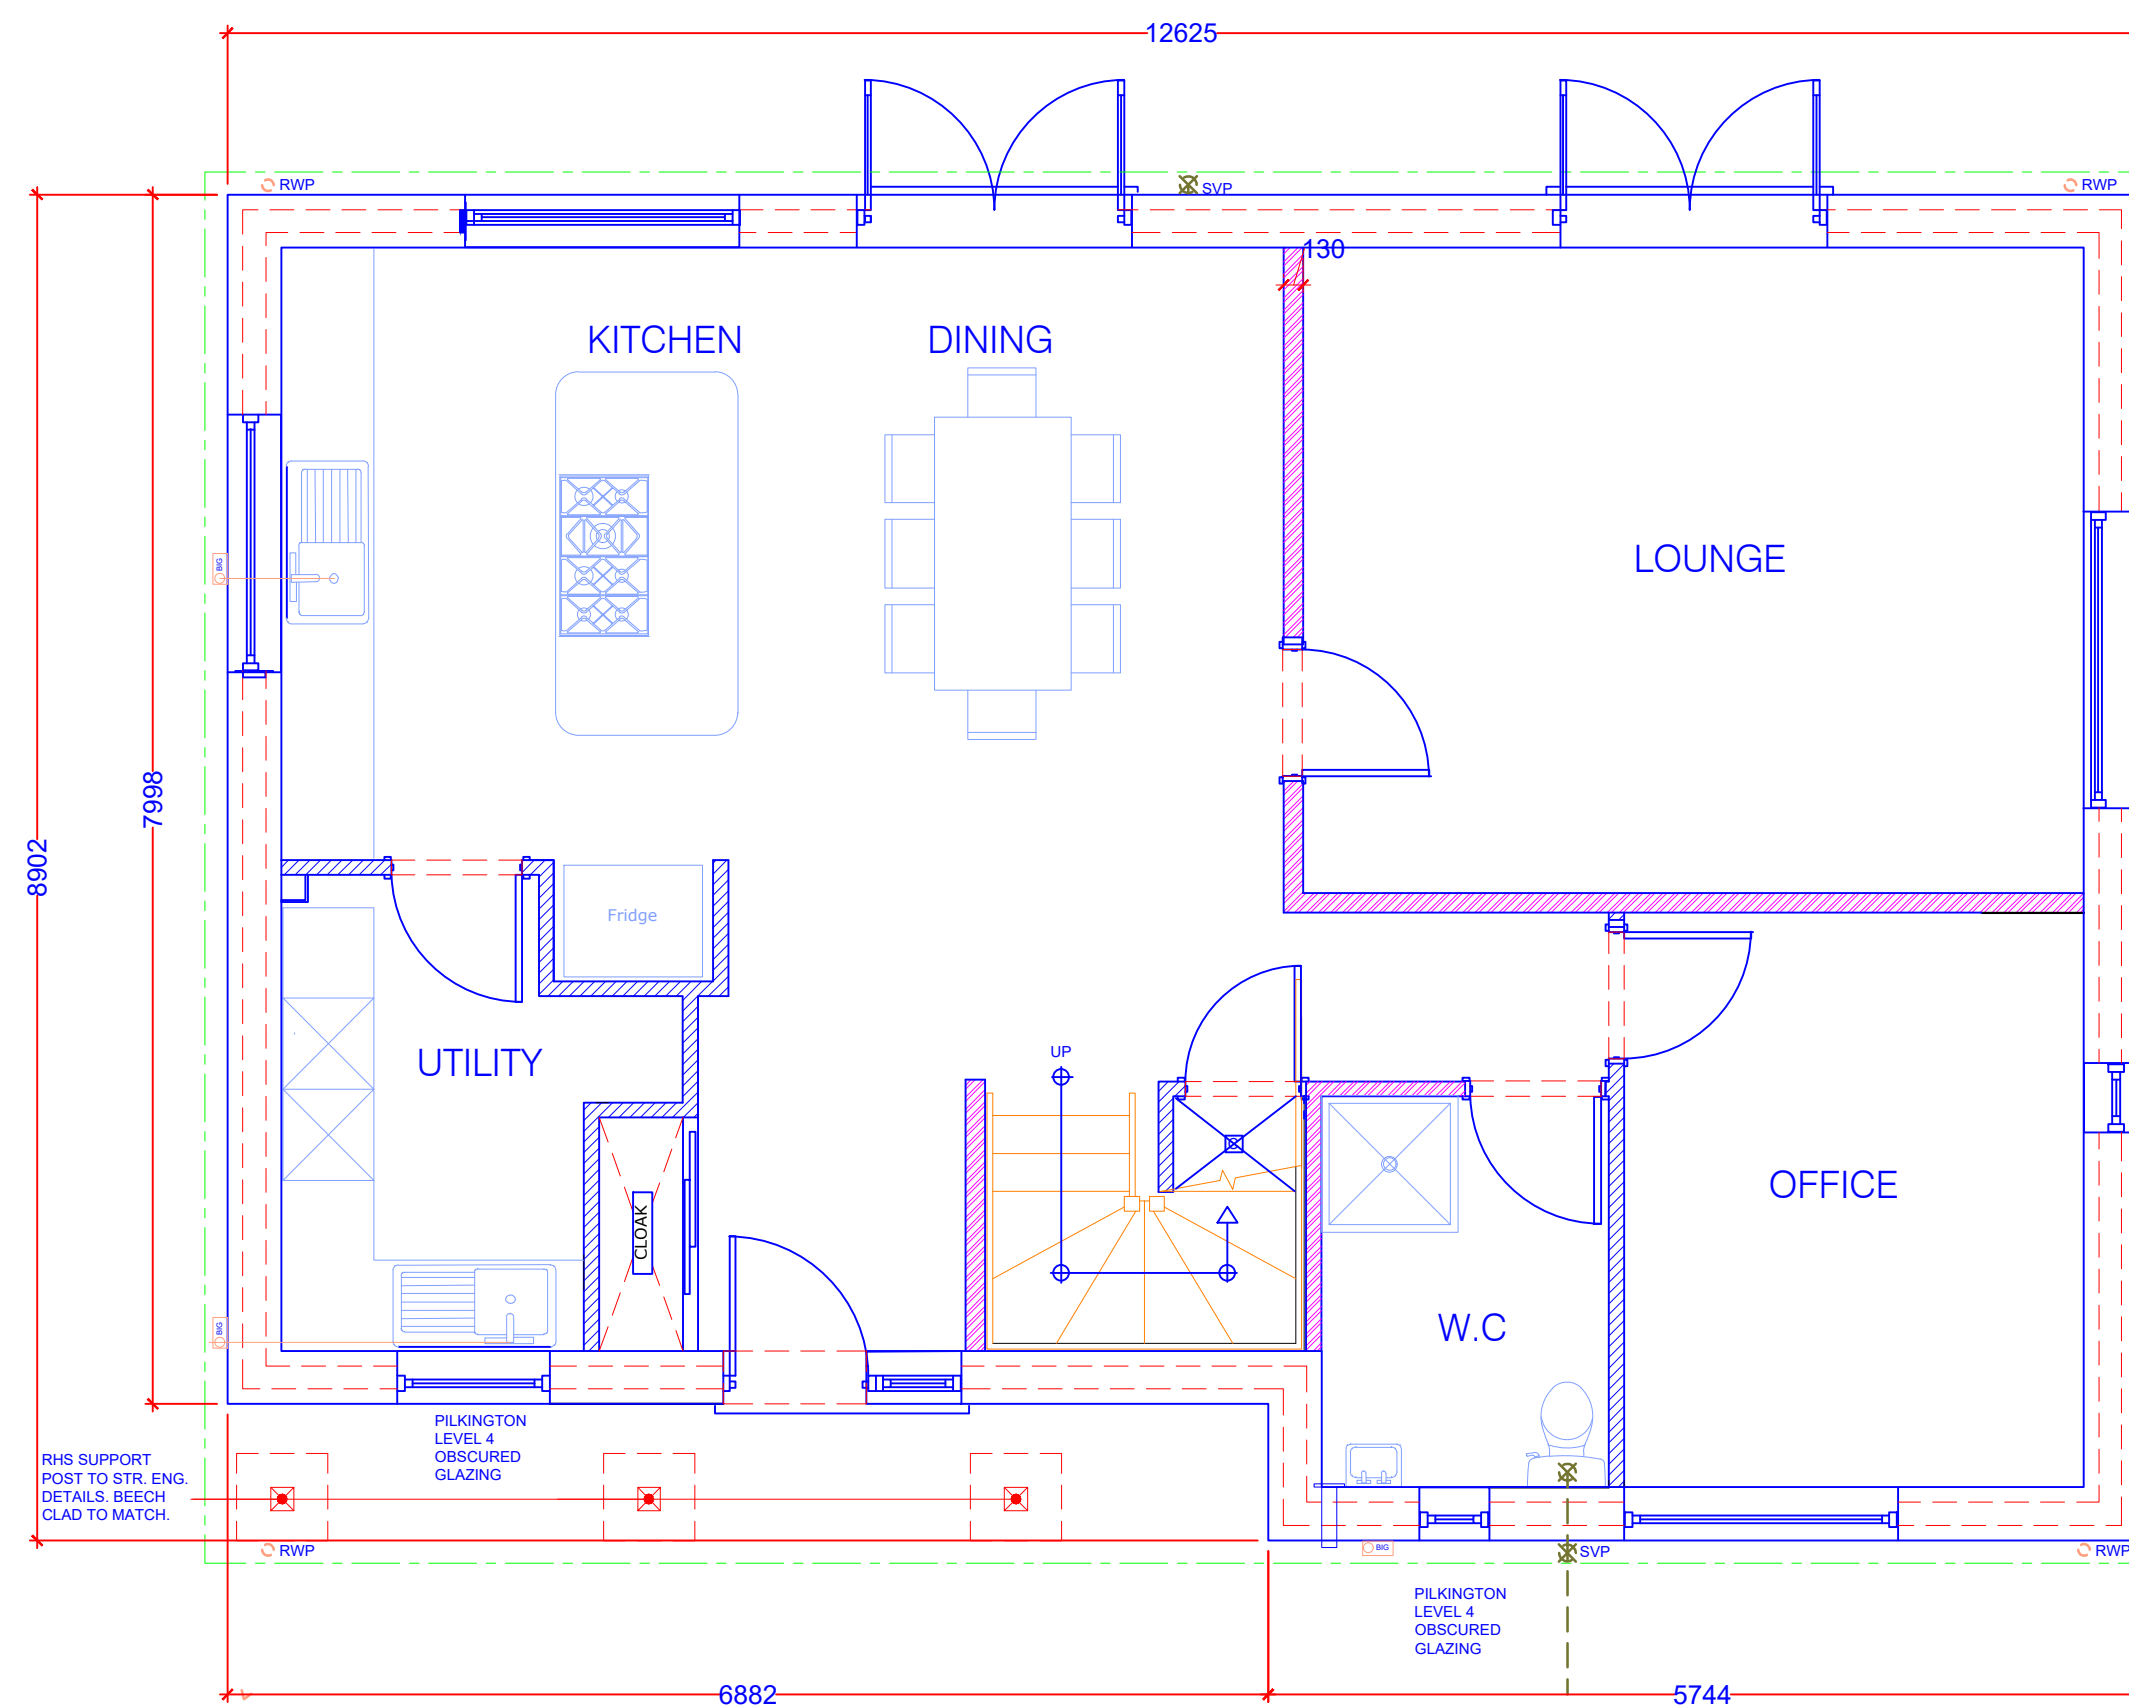

6 PROPOSED GROUND FLOOR PLAN
1:50

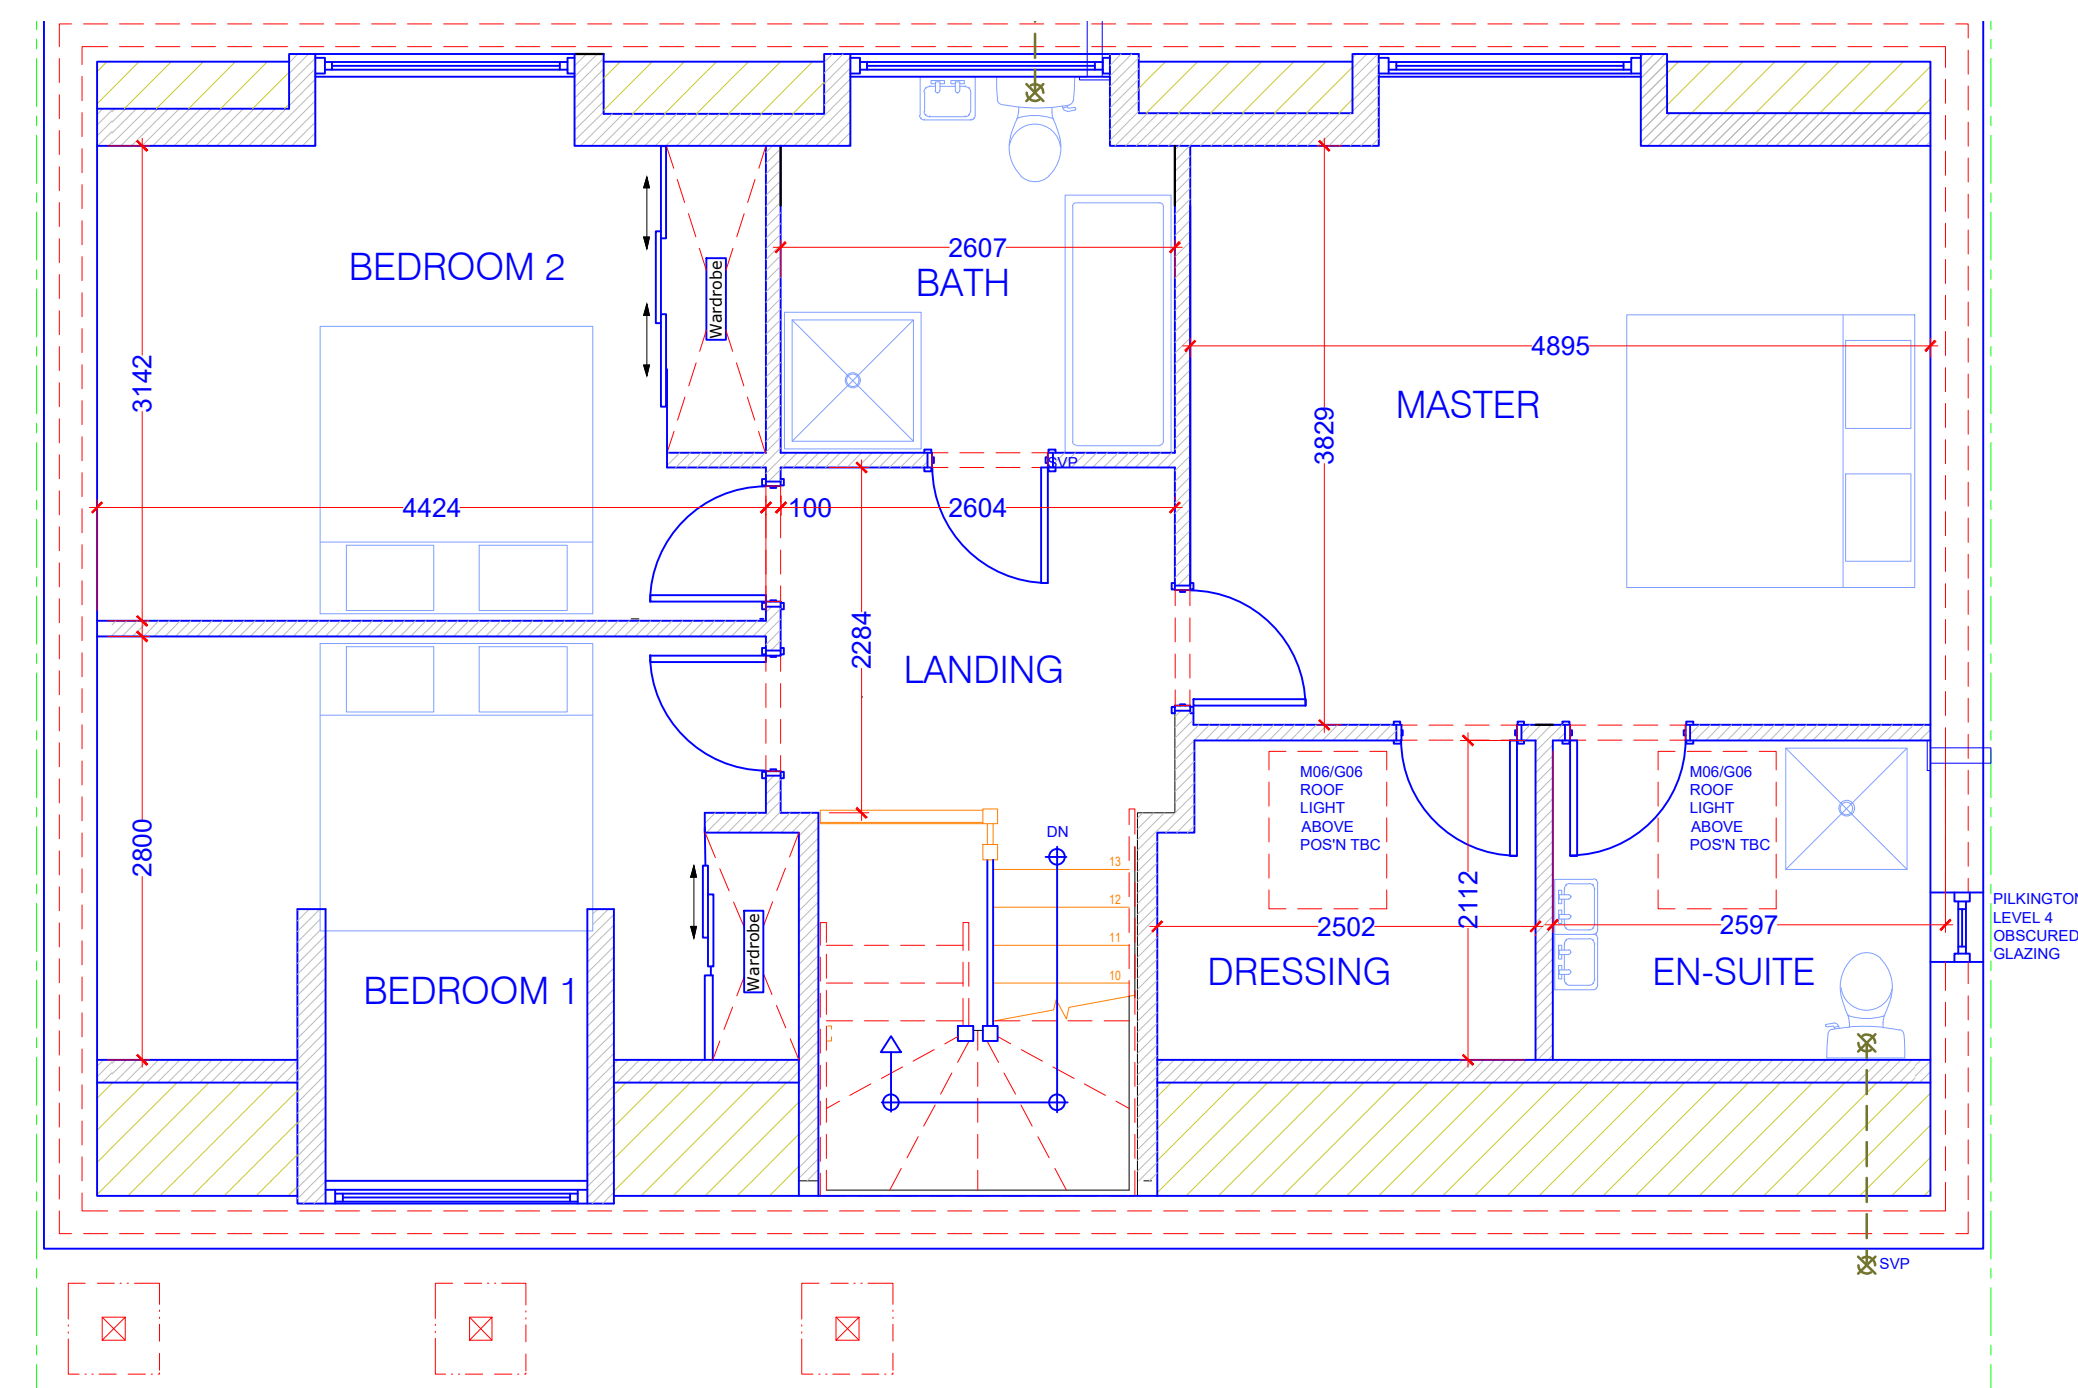

7 PROPOSED FIRST FLOOR PLAN
1:50

NOTE:
DRAWING-L DUFF 03-A1 NORTH ARROW SHOWN ON
BLOCK & LOCATION PLANS

DETAILS AND DIMENSIONS OF ALL LEVELS OF PROPOSED
PLANS TO BE CHECKED ON SITE BY APPOINTED CONTRACTOR
PRIOR TO ANY COMMENCEMENT/ORDERING OF MATERIALS OF
WORK. ANY QUERIES, VARIATIONS OR DISCREPANCIES
DIRECTED TO CLIENT - DM DESIGNS ACCEPTS NO
RESPONSIBILITY IN ANY PART ON DRAWINGS UNLESS
OTHERWISE AGREED PRIOR.

1:100 2m 0 2m 4m 6m 8m 10m

1:50 1m 0 1m 2m 3m 4m 5m

BRN 1 DENOTES ATTACHED BUILDING REGULATION NOTES
DENOTES ITEM No.

MODIFICATIONS	ISSUE:
AMENDED ROOF LAYOUT PLAN	B - 23.12.2024
TITLE	
New dwelling on the land to the rear of 54 Hart Plain Avenue	

CUSTOMER
PLANNING
Land to the rear of 54 Hart Plain Avenue,
Waterlooville, Hampshire, PO8 8RX

DRAWING NO:	1 OF 1
L DUFF 03-A1	
SCALE:	VARIES:
DATE:	28.07.2024
REVISION:	B A0