


52 BACON LANE, HAYLING ISLAND.

PROPOSED FIRST FLOOR EXTENSIONS REV.B

PROPOSED FIRST FLOOR PLAN Scale 1:50 @ A3

2 3

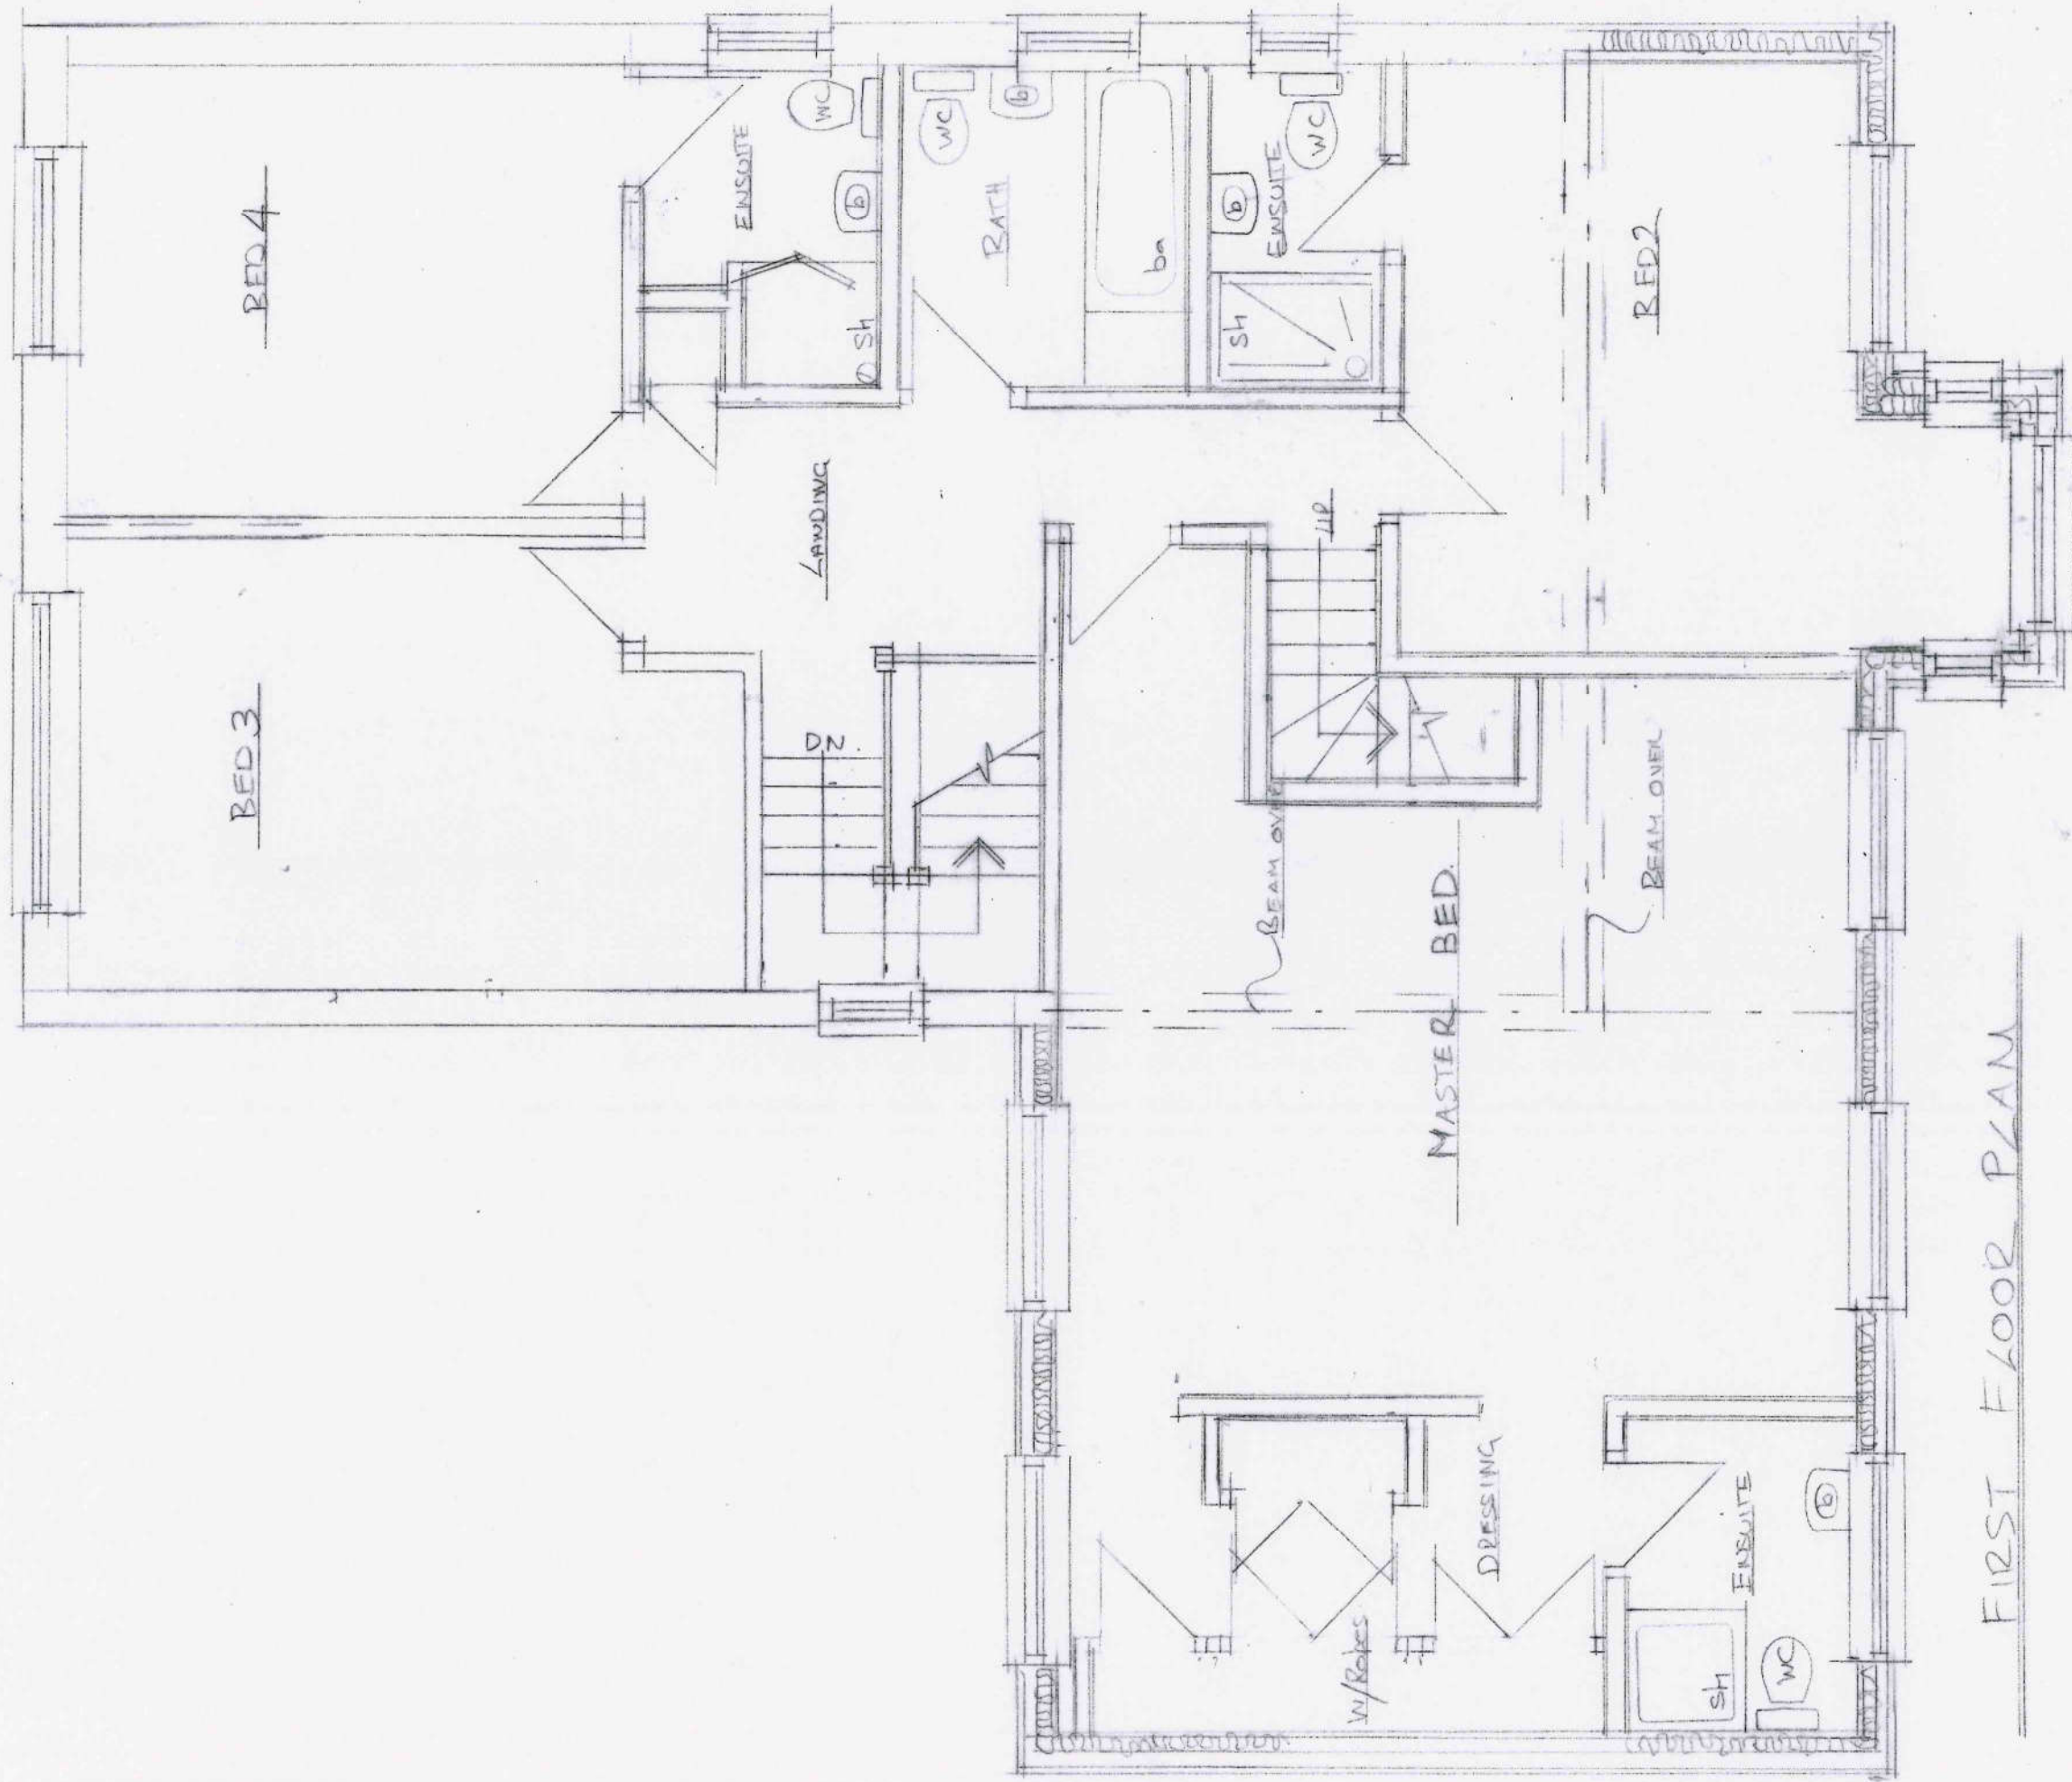

FIRST FLOOR PLAN