



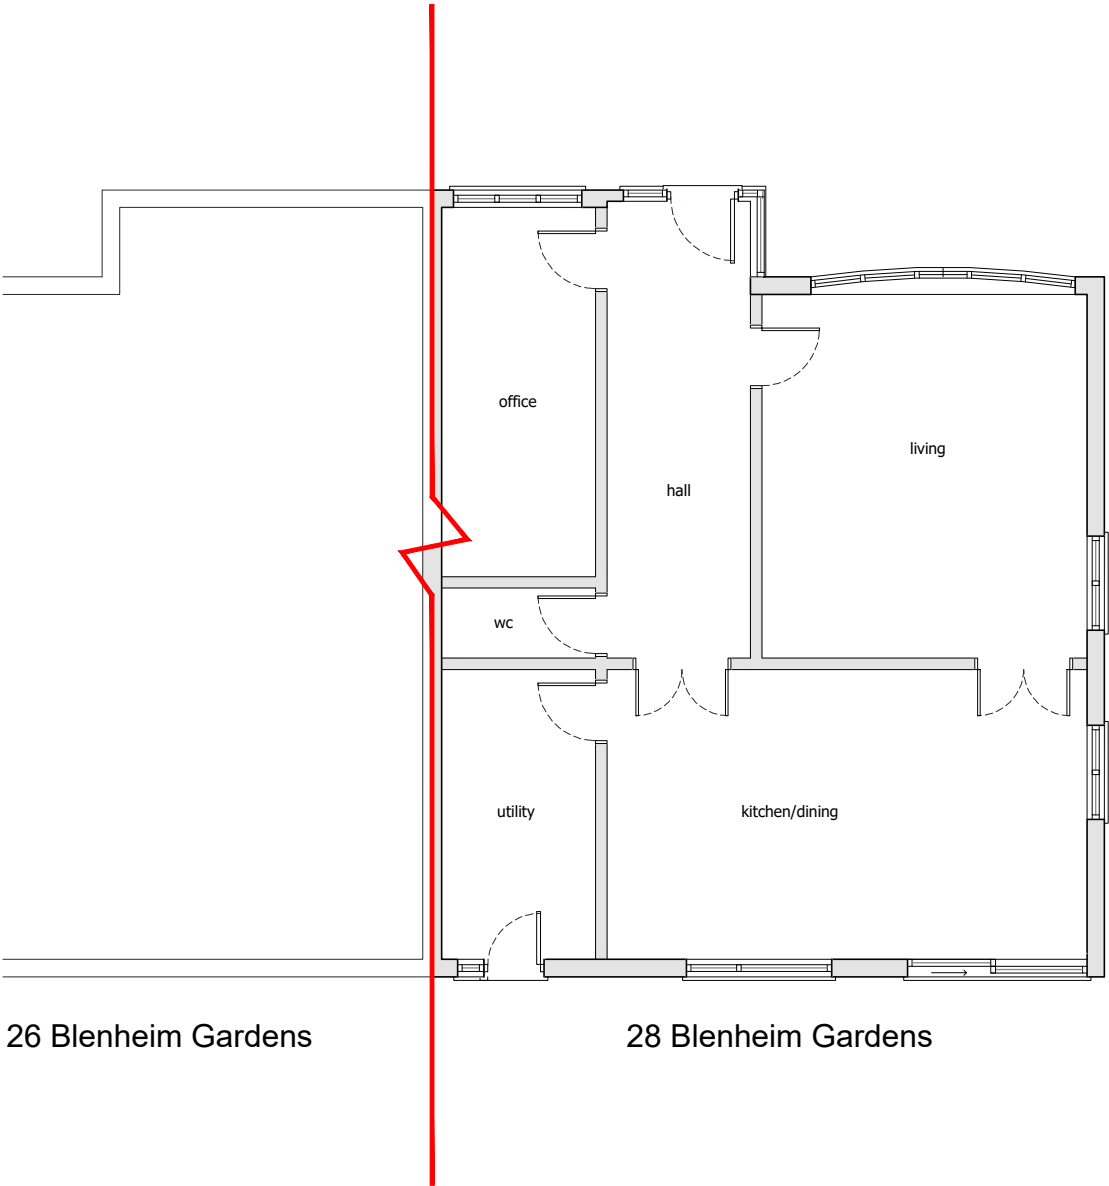

26 Blenheim Gardens

28 Blenheim Gardens

Existing Ground Floor Plan


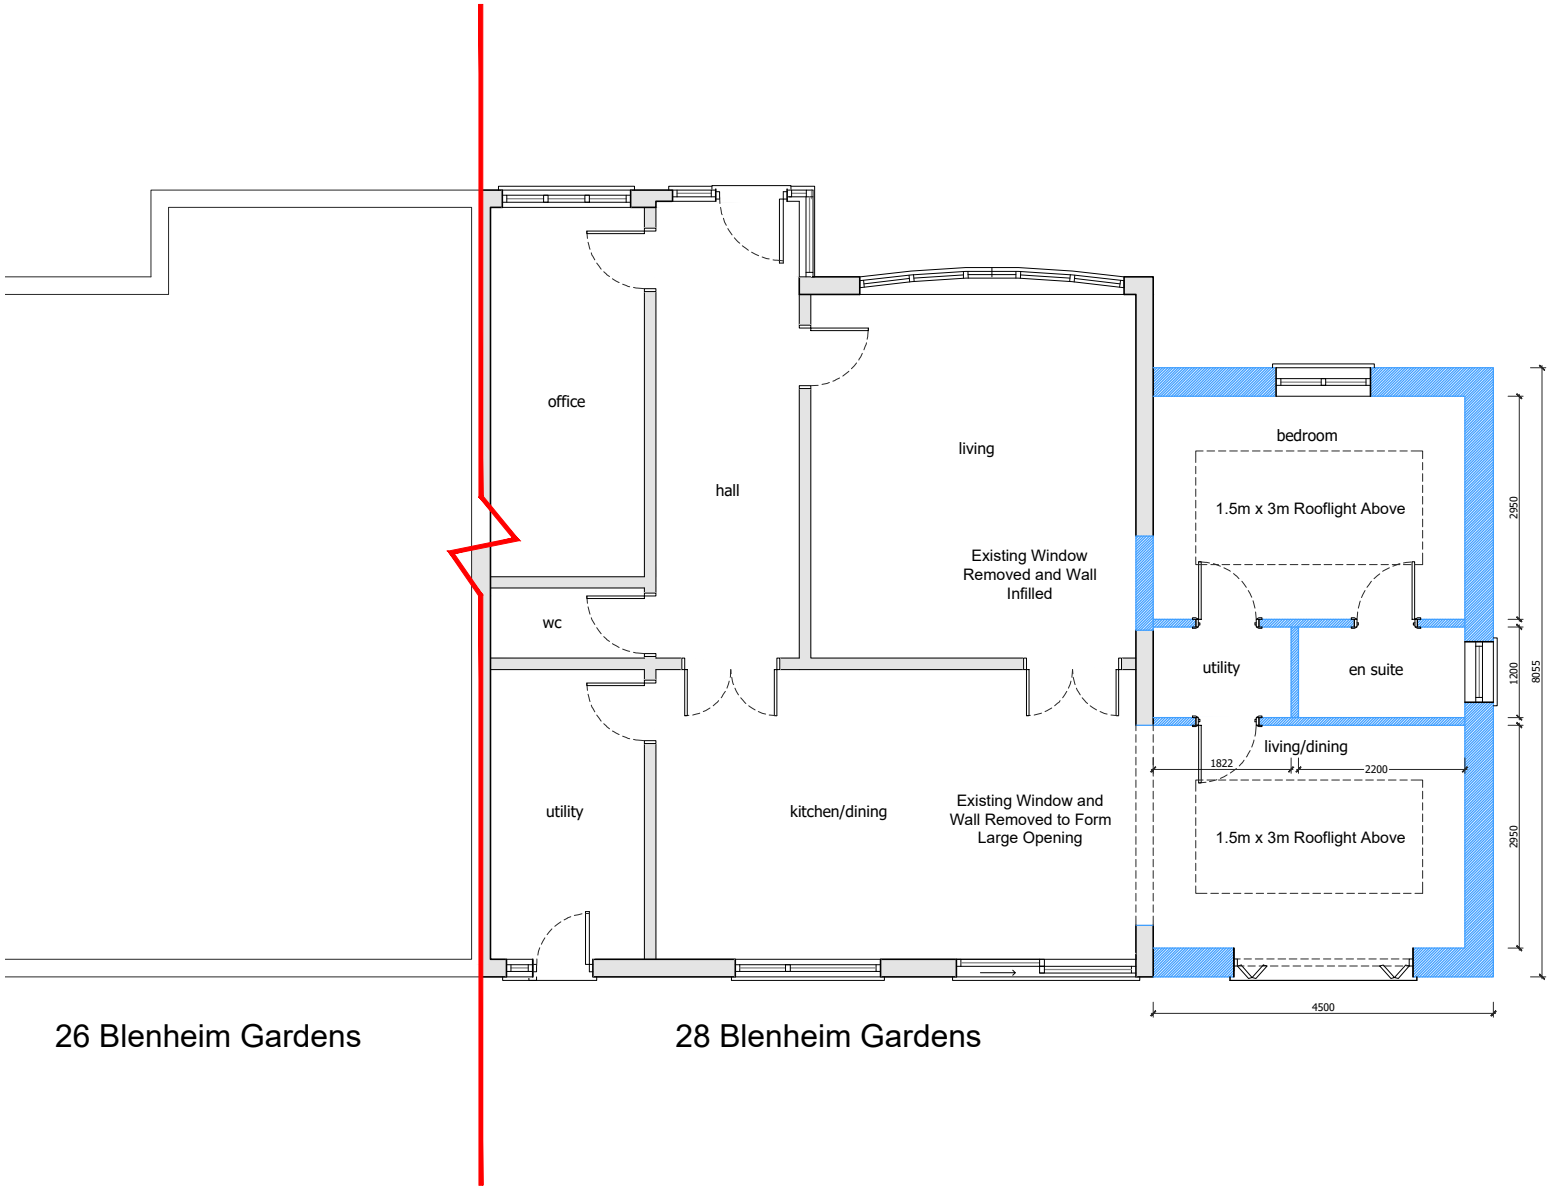


26 Blenheim Gardens

28 Blenheim Gardens

Proposed Ground Floor Plan

- Property Boundary Line
- Existing Walls
- Proposed Walls

 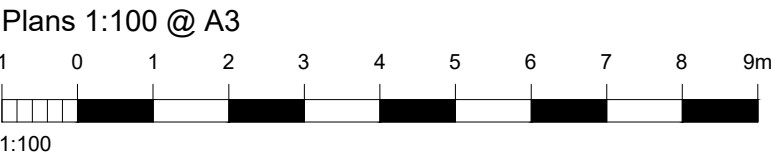

Rev.	Revision Note/Purpose of Issue	Drw By	Date	Chk By	Date
Applicant					
James Spurling					
Project					
Proposed Residential Extension					
28 Blenheim Gardens					
Havant, PO9 2PN					
Drawing Title					
Existing & Proposed Plans					
Project Ref.	No.	Rev.	Drawn By	Date	Scale at A3
28BLG	0002	P02	AH	19/12/24	1:100