


52 BACON LANE, HAYLING ISLAND

REV B


PROPOSED FIRST FLOOR EXTENSIONS

REV A (Side window, Rear Dormer and ext wall finishes added).

PROPOSED ELEVATIONS Scale 1:100 @ A3

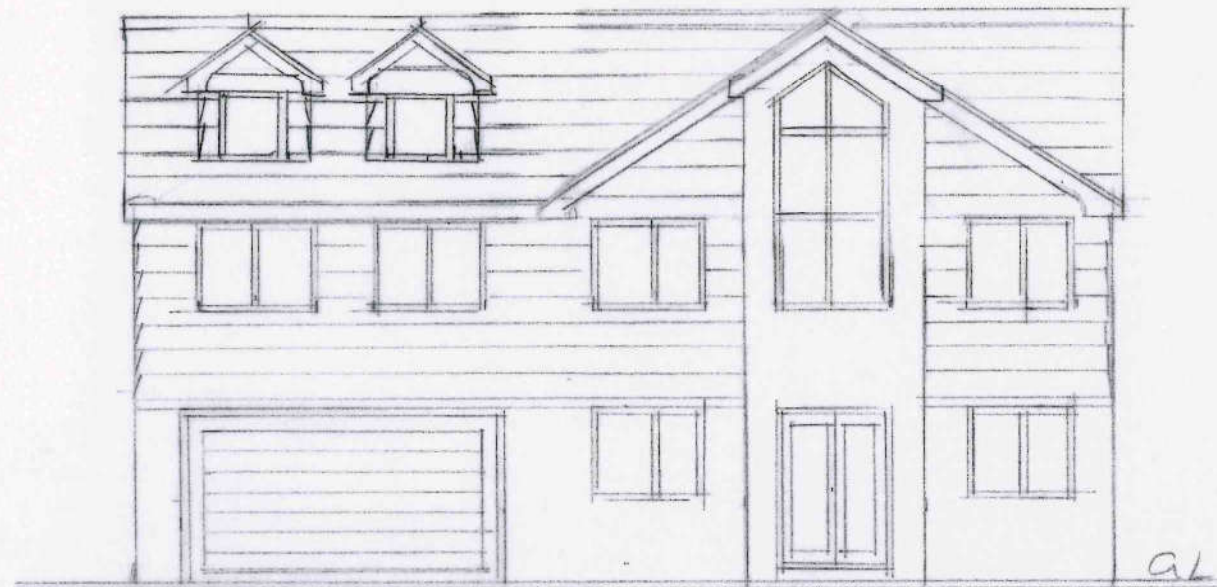


PROPOSED FRONT ELEVATION

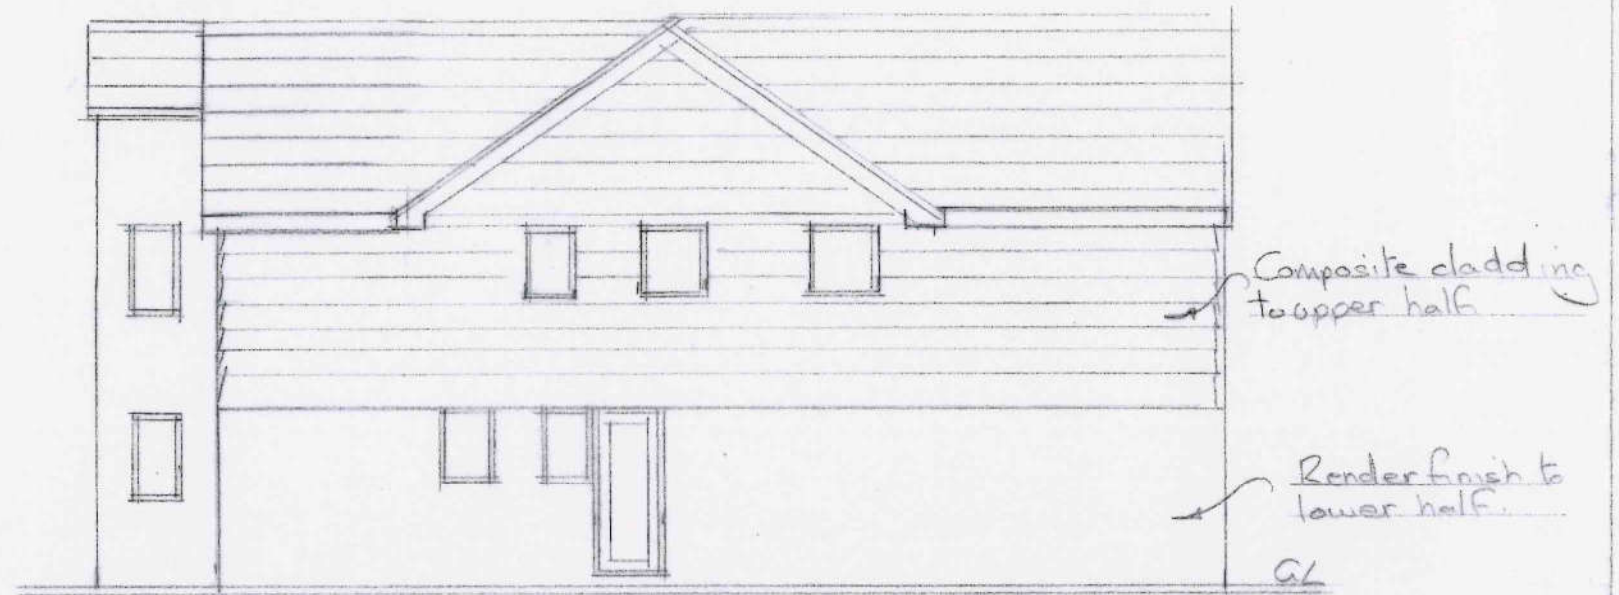

PROPOSED SIDE ELEVATION



PROPOSED REAR ELEVATION

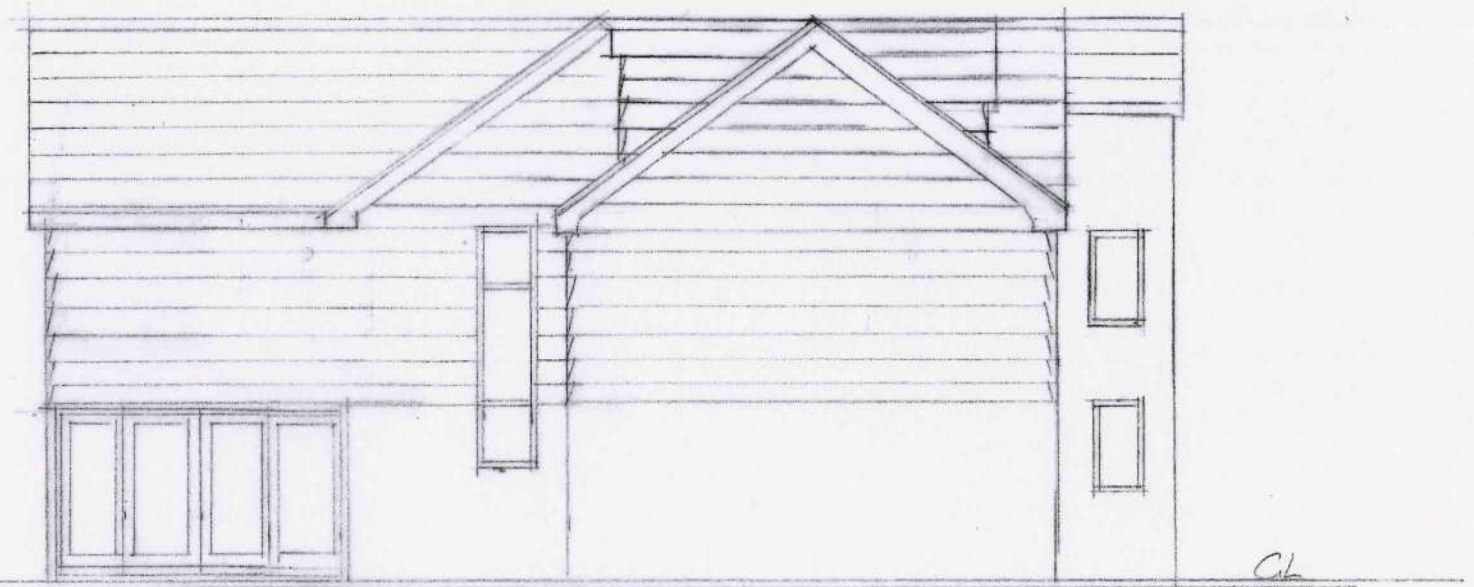

PROPOSED SIDE ELEVATION