

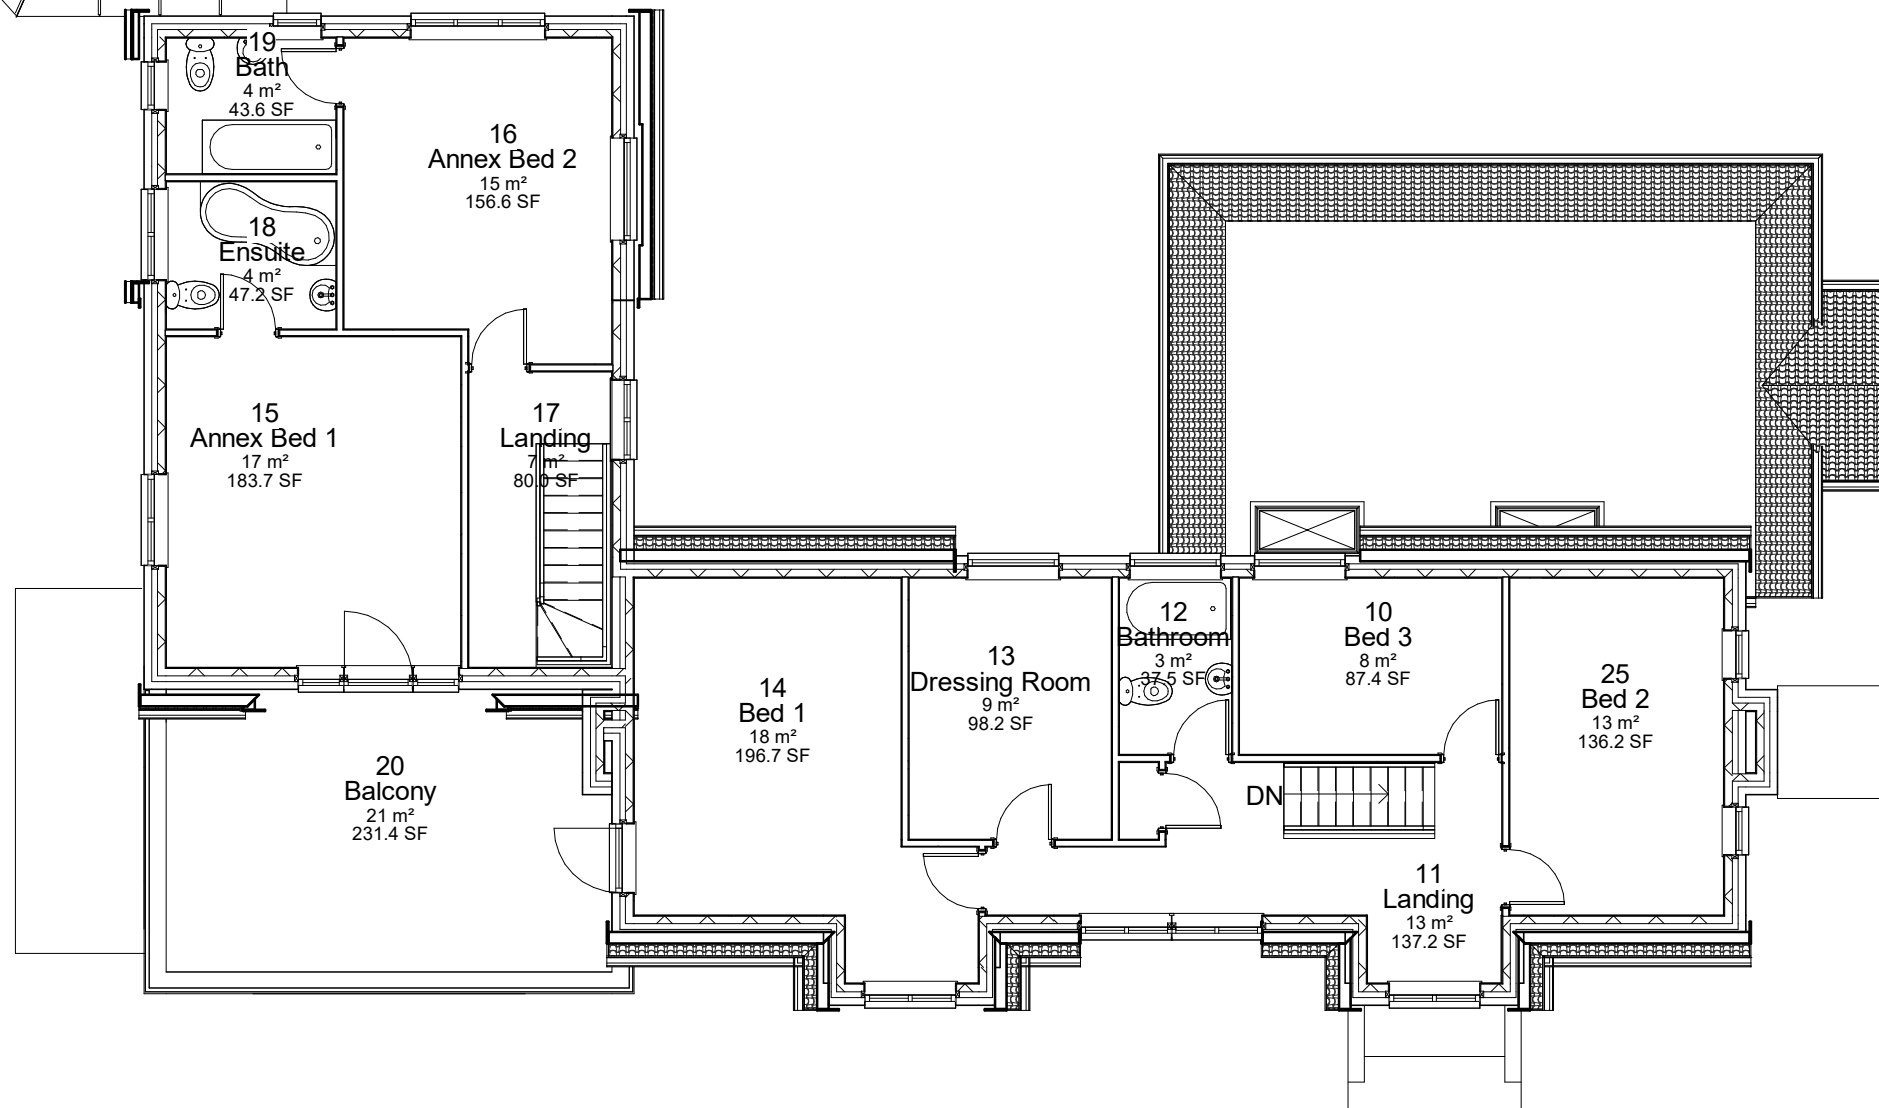
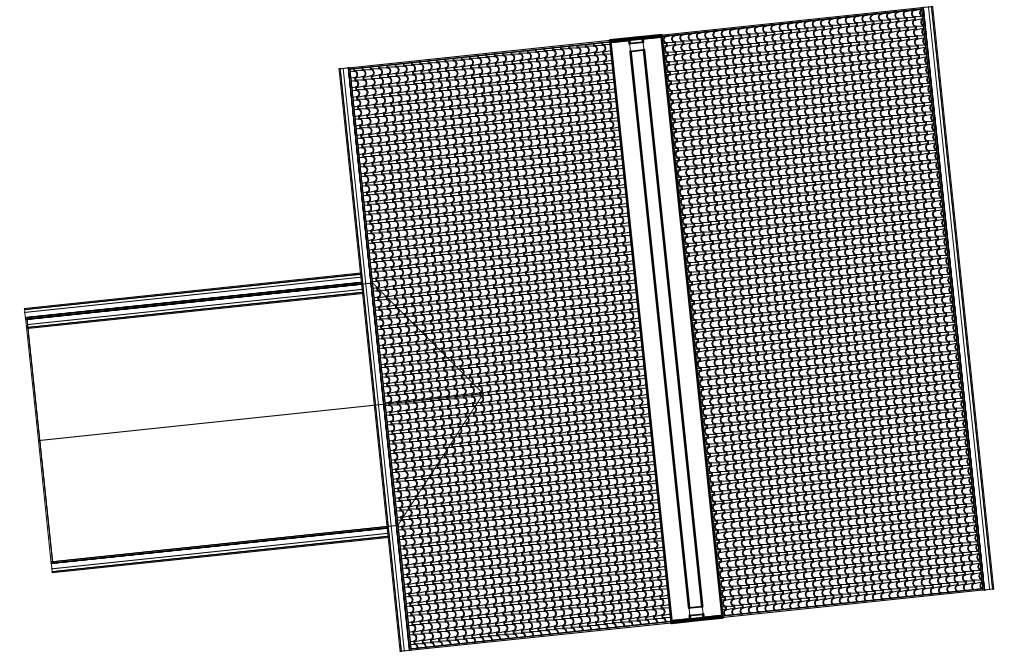


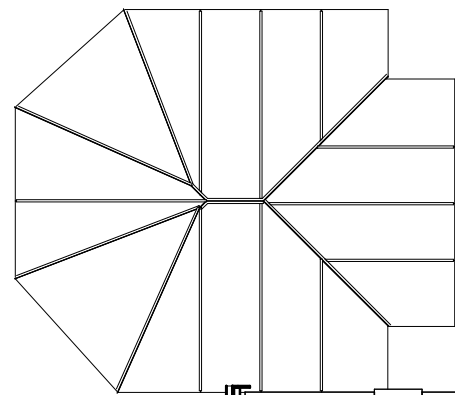

1 First Floor Plan
1 : 100

 

VISUAL SCALE 1:100 @ A3