




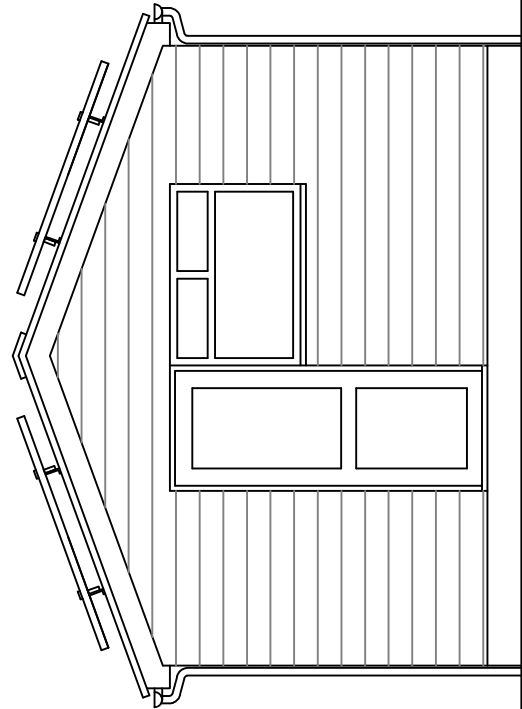


PROPOSED SIDE/END ELEVATION

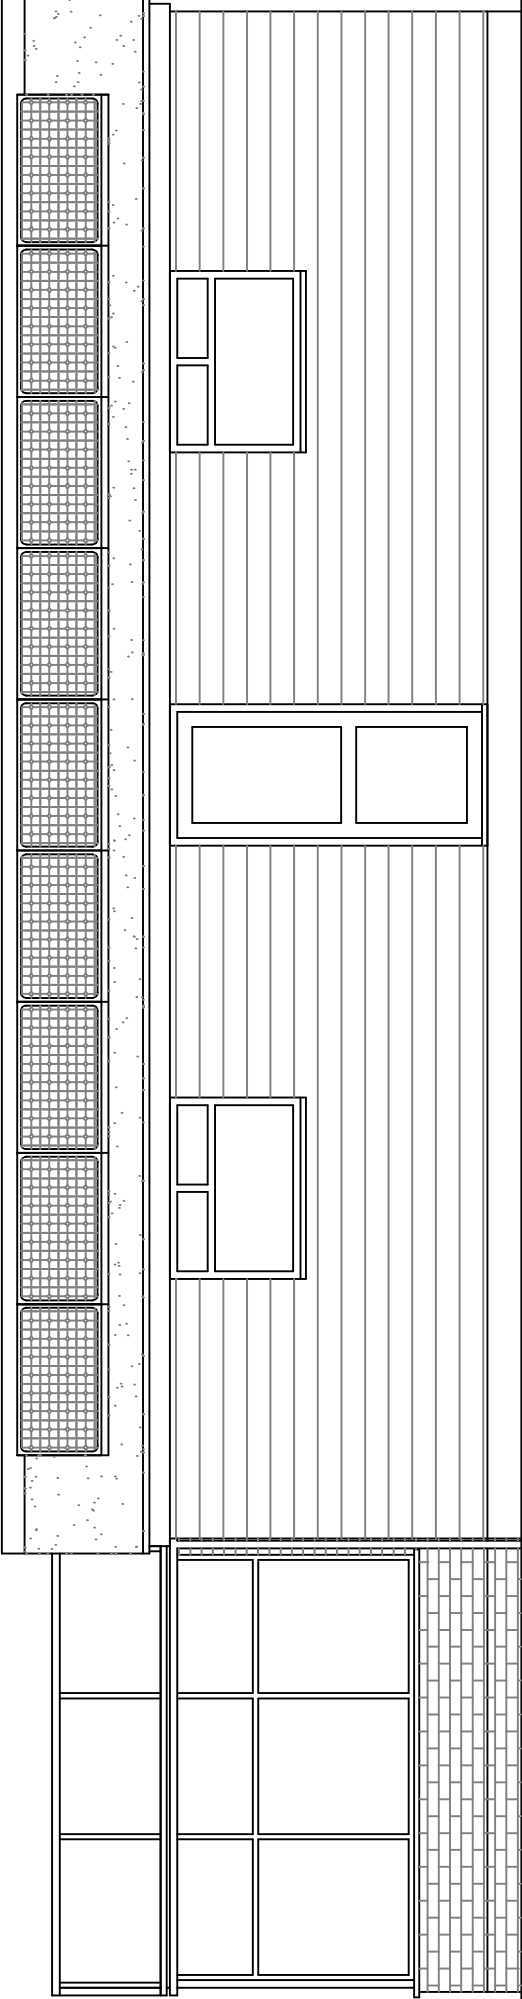

PROPOSED FRONT ELEVATION

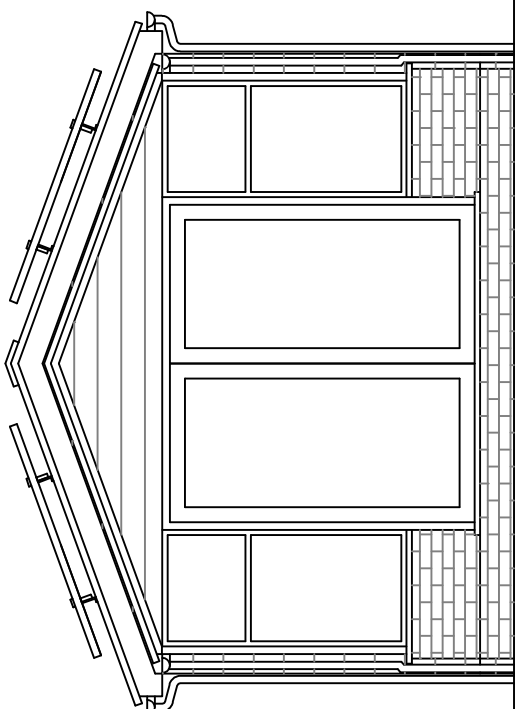

PROPOSED SIDE/END ELEVATION

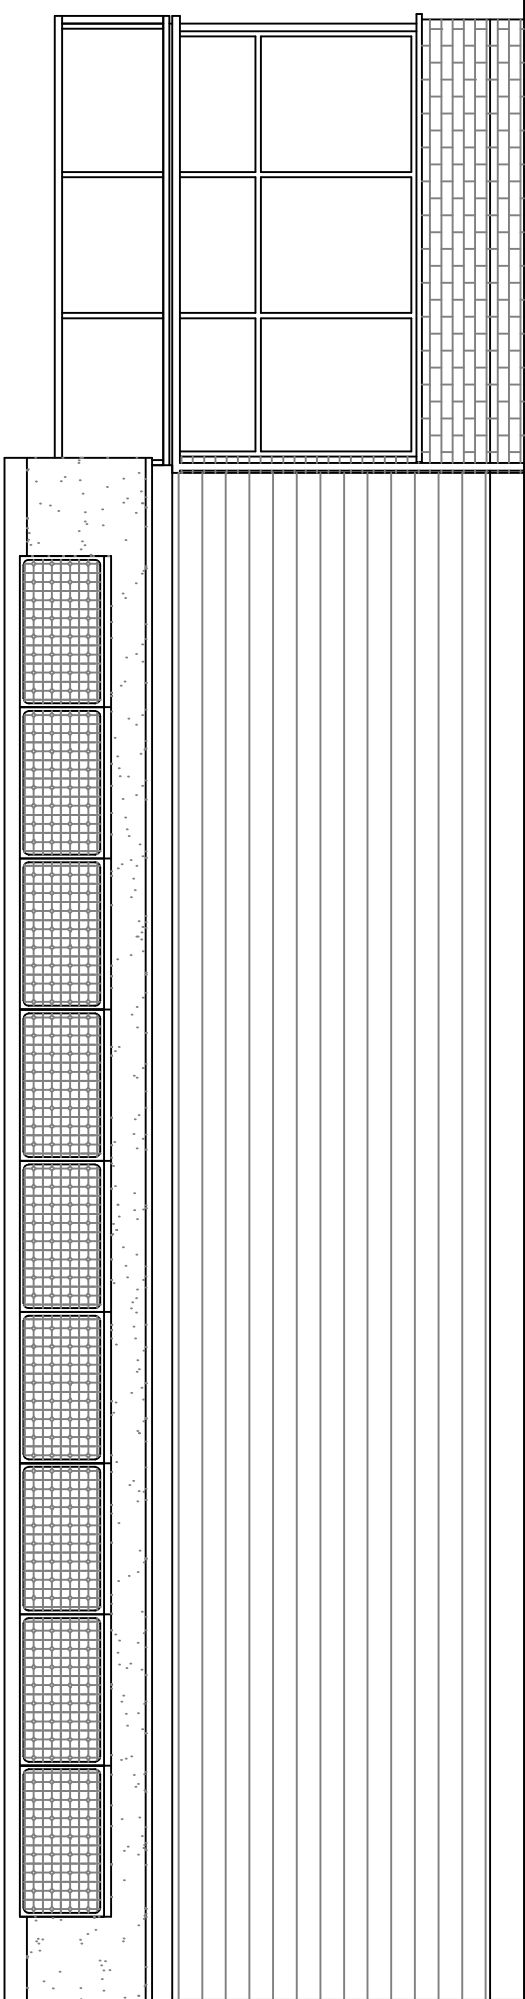

PROPOSED REAR ELEVATION

Copyright is reserved by NOW Survey and is issued on the condition that it is not copied or disclosed by or to any unauthorised persons without prior consent in writing from NOW Survey.

All dimensions to be checked on site

All structural elements to be specified by a suitably qualified structural engineer.

REV	DESCRIPTION	DRAWN	DATE	Scale Bar		Drawing Title	
-	Initial design	GBS	10.10.24			6SALTERNS 04	
A	Solar panels added to the roof	GBS	17.12.24			Scale at A1	
						Scale at A3	
						1:50	
						1:100	
						Date	
						27 OCT 2024	
						Drawn by	
						GBS	

Chartered Surveyors

11 Queensway
New Milton
Hampshire BH25 5NR

Tel 0345 050 0022
www.now-survey.com

6 Salterns Close,
Haying Island,
Hampshire,
PO11 9PL.