


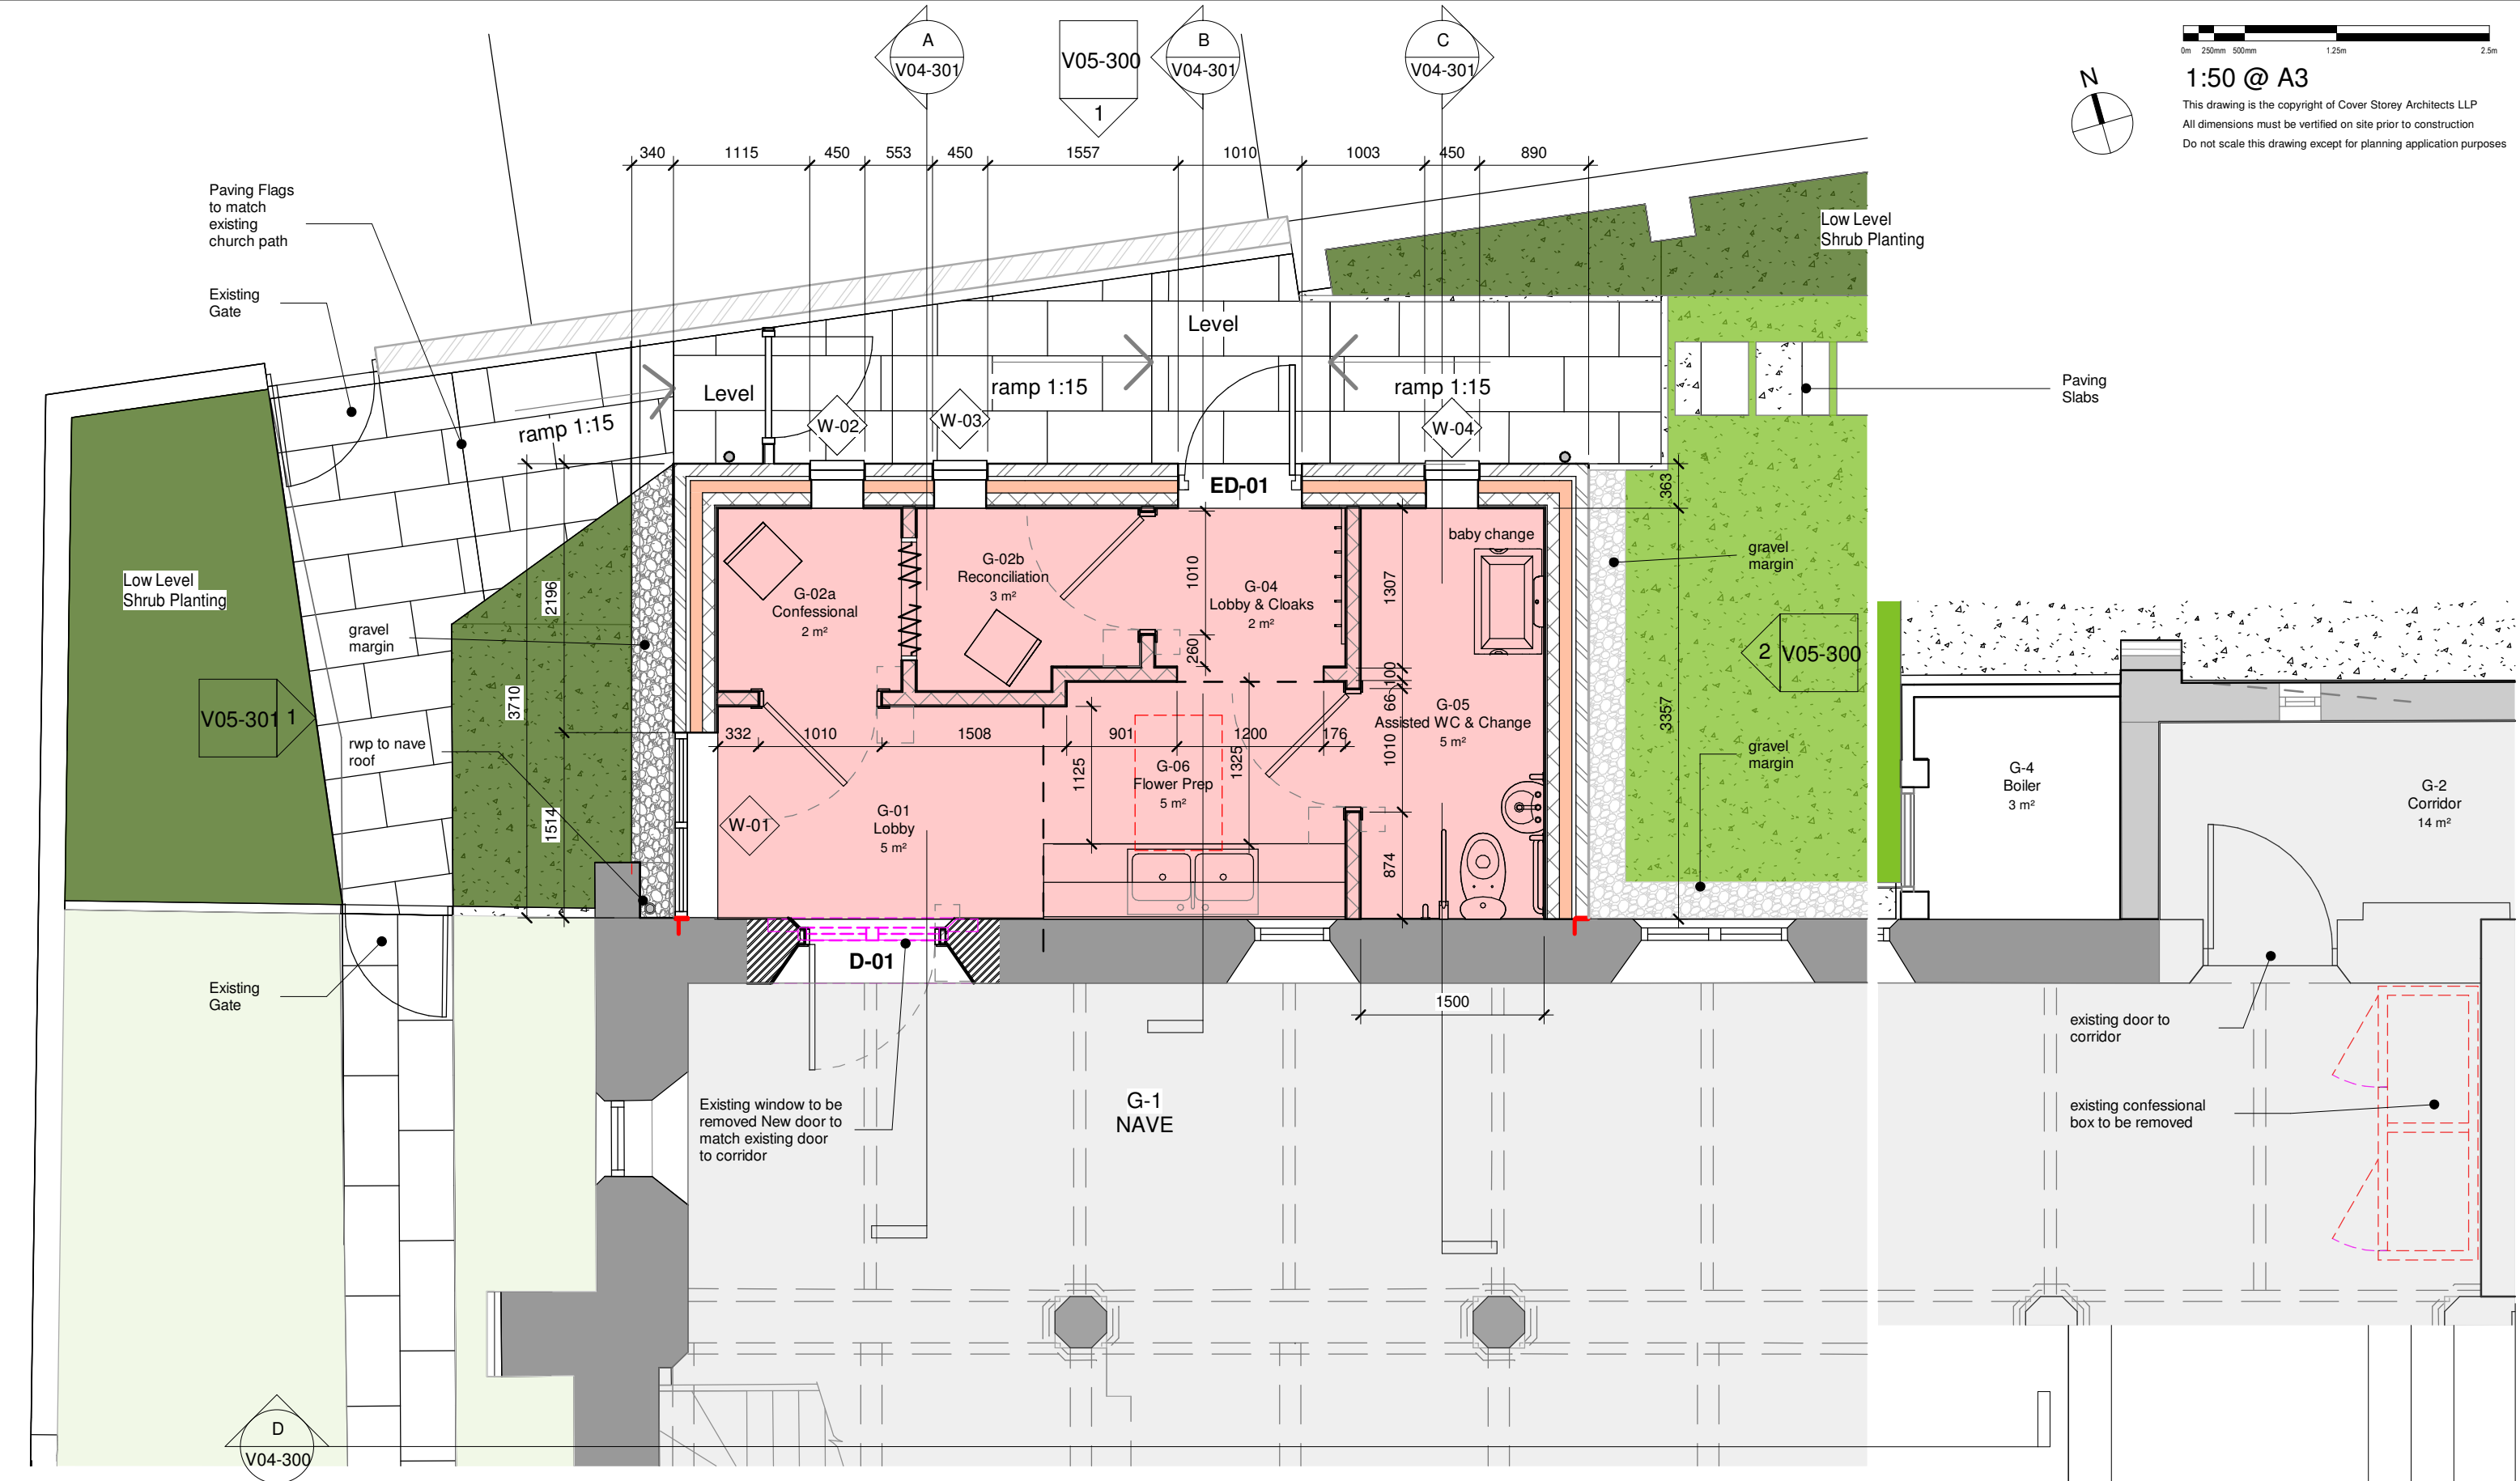

1 Proposed Ground Floor Plan
1 : 50

Project name:	Drawing name:	Scale @ A3:	Drawn / Checked:	Date:	Status:	Project No:	Drawing No:	Revision:
St.Josephs West St. Havant - Welfare Facilities	Proposed Ground Floor Plan	1 : 50	JF / DS	NOV 2023	PLANNING	22024	V03-300	P3

P3	Planning application	JF	DS	30/08/24
P2	Cleaners Cbdt. removed Door to Reconciliation moved. Final Issue for Approval prior to planning application	JF	DS	19/12/23
P1	Issued for approval	JF	DS	22/11/23

REV	DESCRIPTION	BY	CHK	DATE
-----	-------------	----	-----	------

Cover Storey
Architects

Cover Storey Architects LLP
Tel. 02392 006266
18 St Georges Avenue, Havant
info@coverstoreyarchitects.co.uk
PO9 2RX
www.coverstorey.co.uk