

52 BACON LANE, HAYLING ISLAND


PROPOSED FIRST FLOOR EXTENSIONS

REV F

PROPOSED ELEVATIONS Scale 1:100 @ A3




PROPOSED FRONT ELEVATION

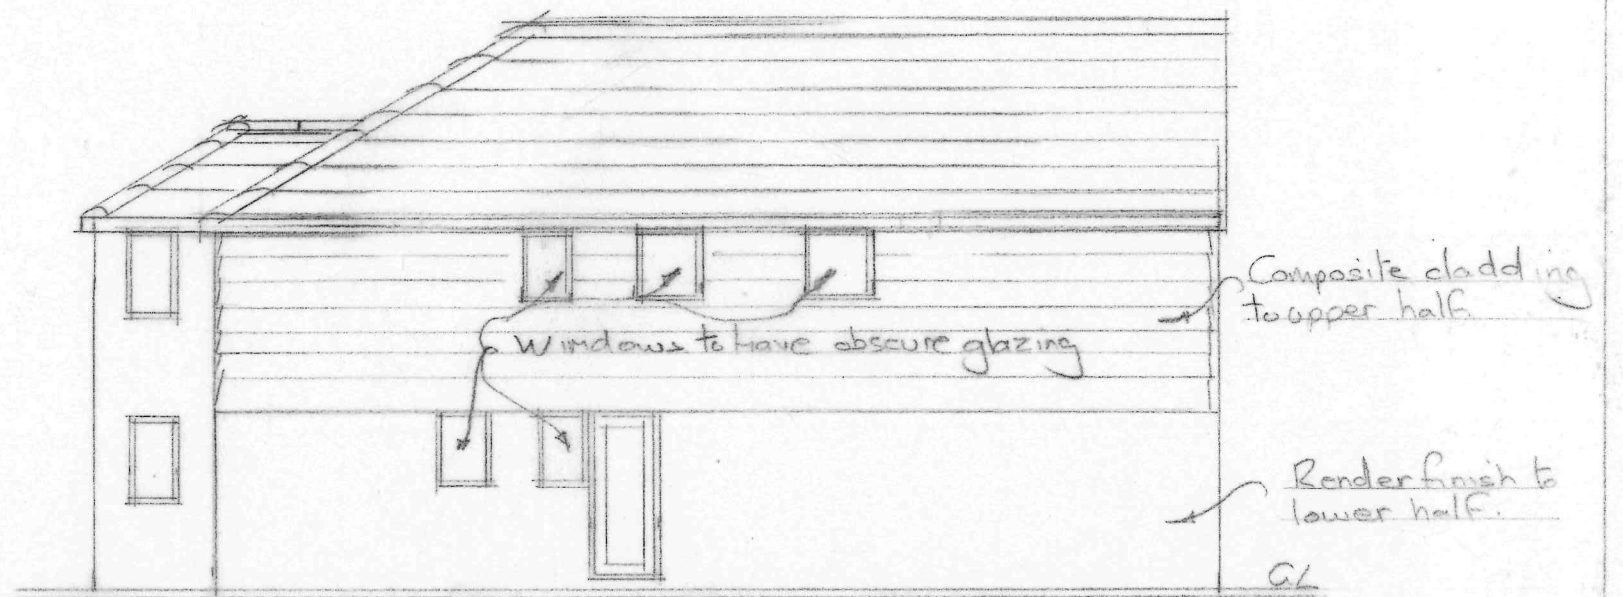

PROPOSED SIDE ELEVATION



PROPOSED REAR ELEVATION

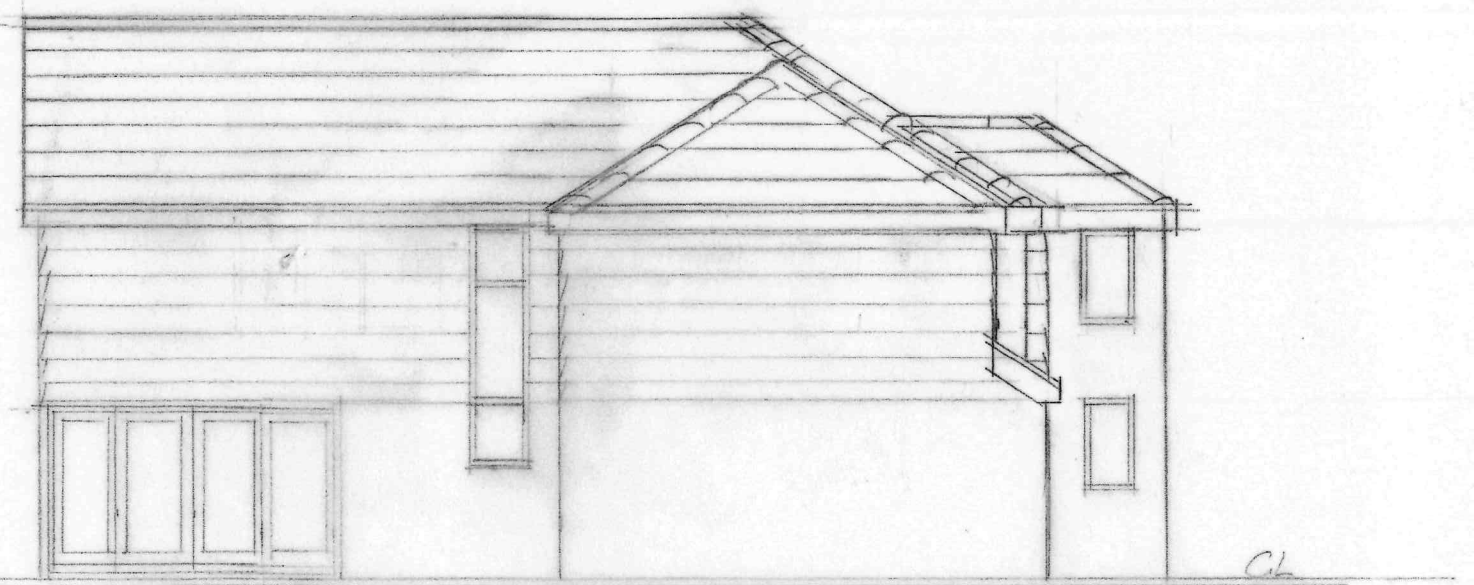

PROPOSED SIDE ELEVATION