


PROPOSED ELEVATIONS
SCALE 1:50

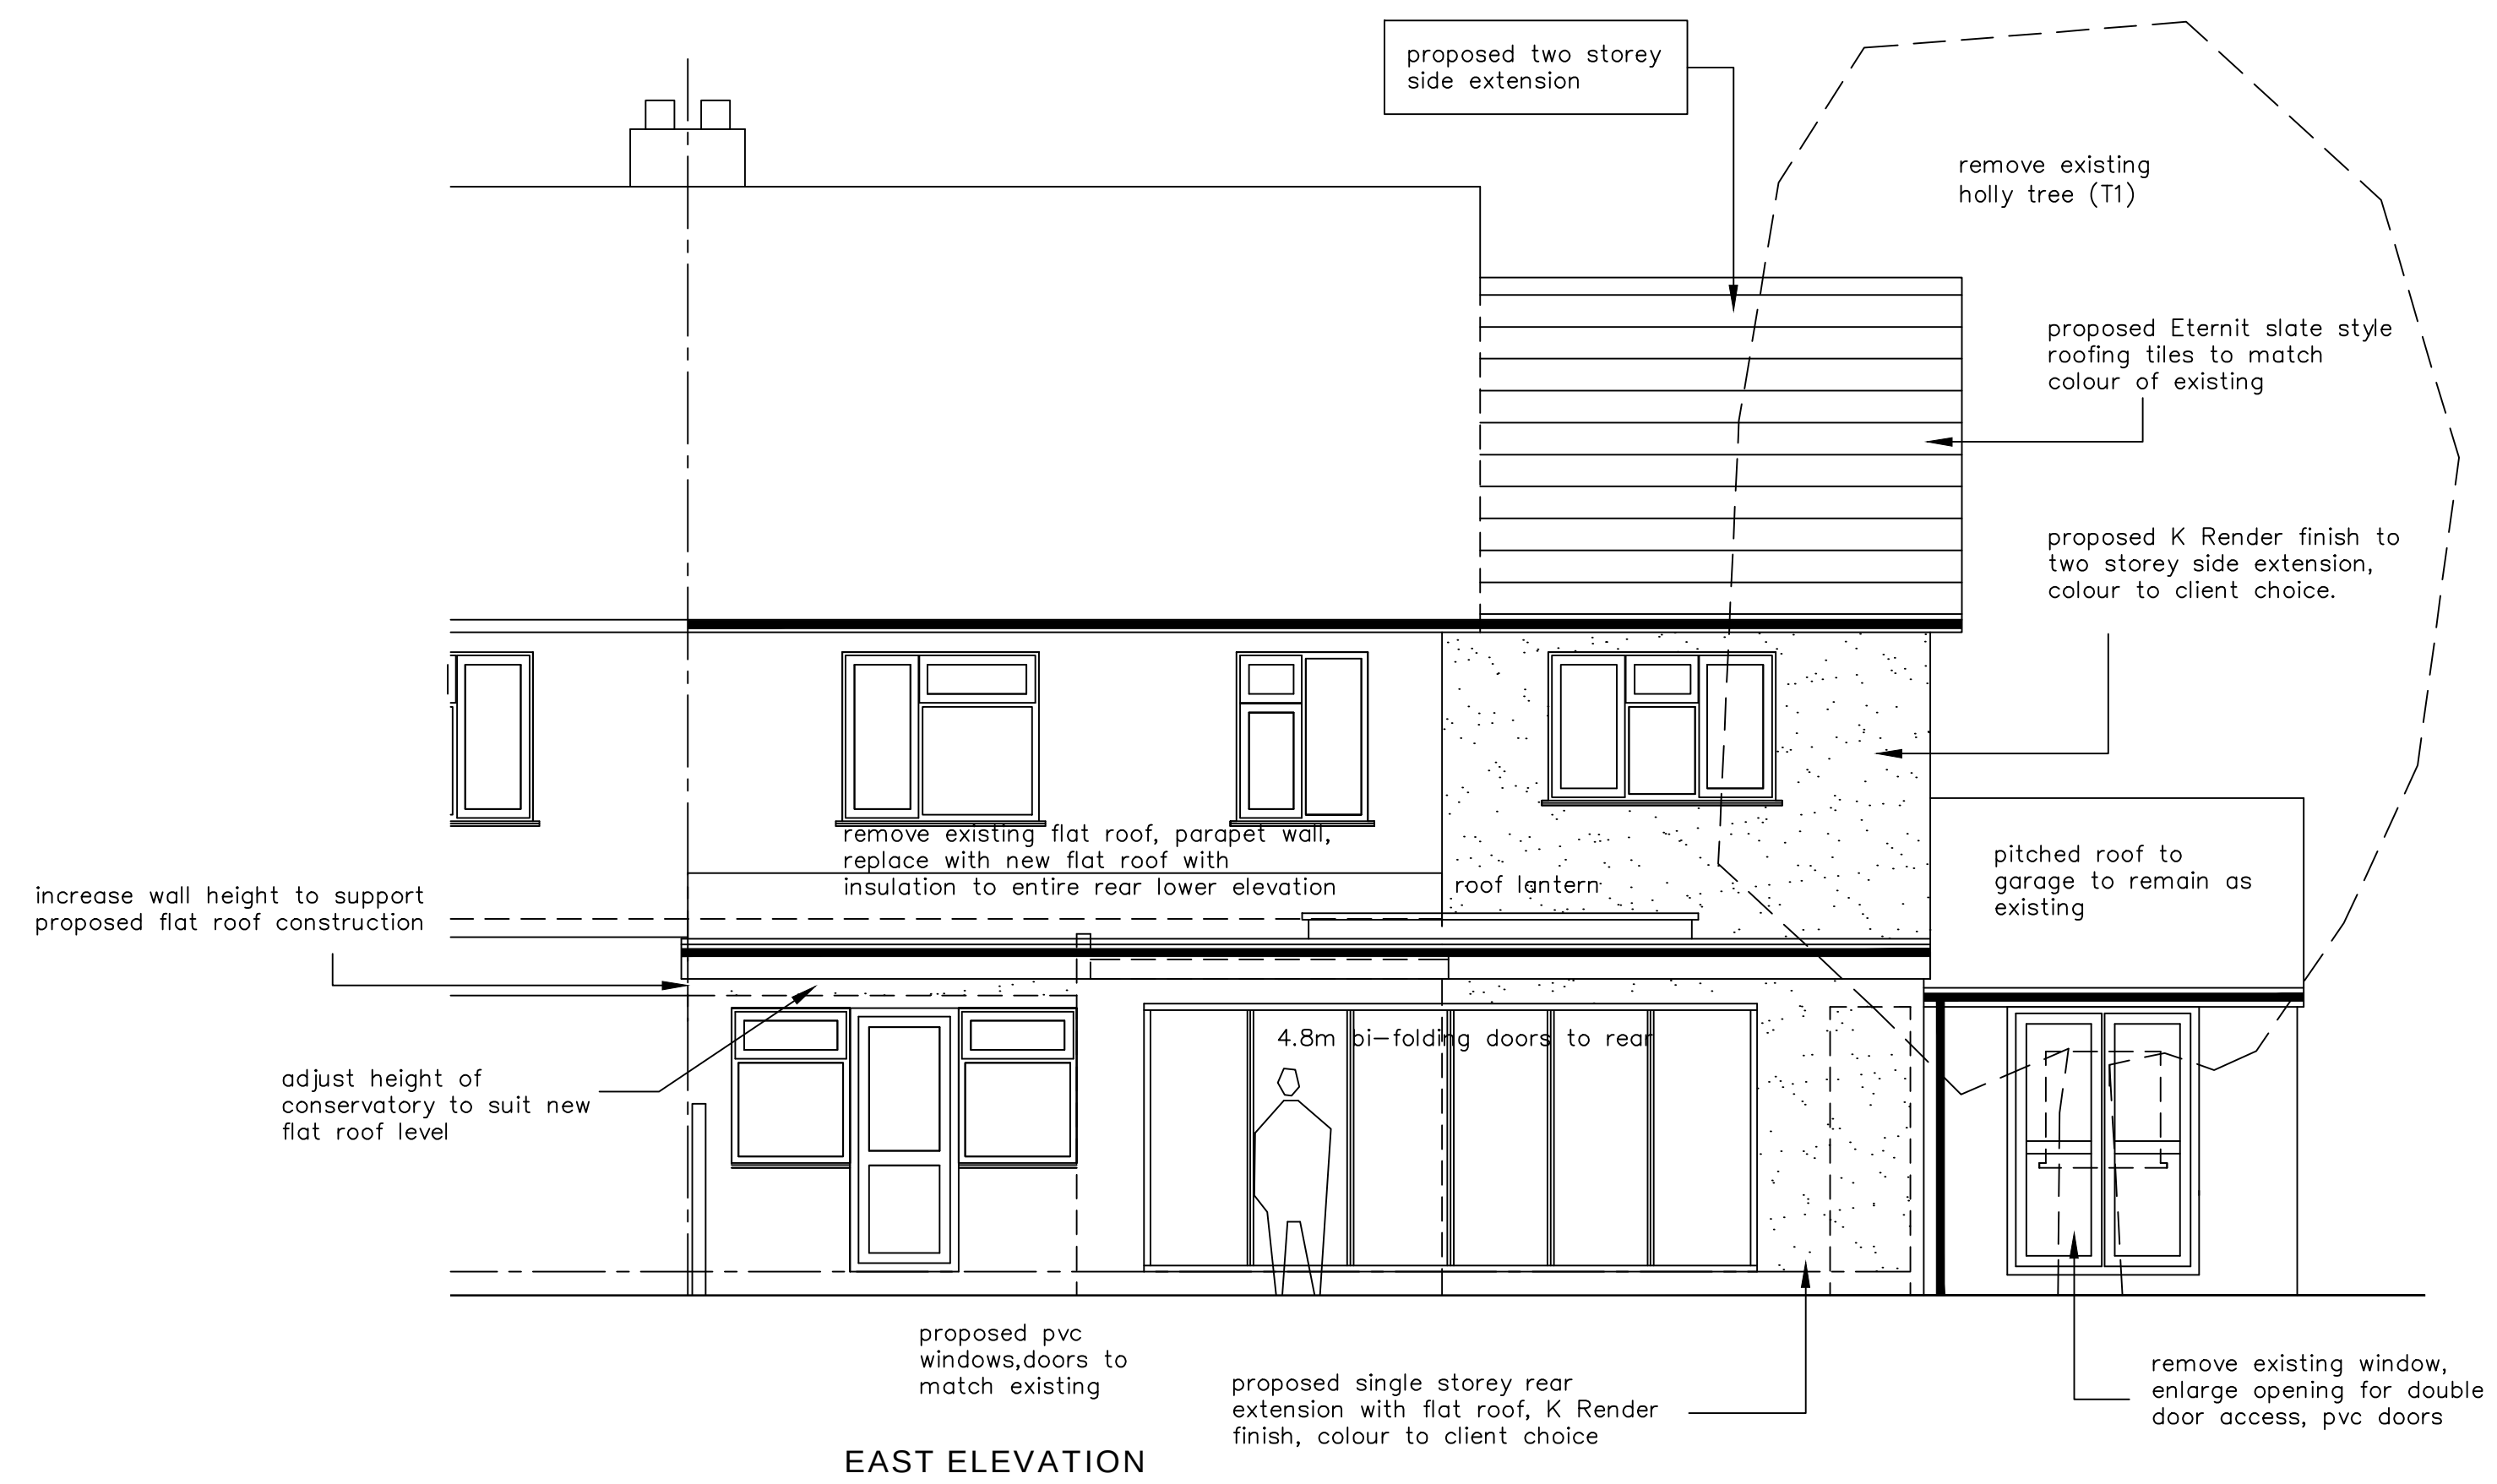

NOTES: The design and construction of this project shall be in accordance with the current Building Regulations & NHBC Standards. These notes & drawings have been prepared solely for the purpose of Planning & Building Regulation approval. Do not scale from this drawing unless for Planning purposes. All dimensions to be checked on-site and any alterations to be approved by the Architect and/or client prior to any work commencing. Ordnance Survey Licence No: 100047591 This drawing to be copyright and to be read in conjunction with all other drawings	Ammendments:	Key:	Client Name & Address: Mr & Mrs H Harding 204 Park Avenue Waterlooville PO7 5EZ	Project Address: 204 Park Avenue Waterlooville PO7 5EZ	Drawing Details:		
					PLANNING DRAWING		
					Proposed East Elevation		
					Project No: 1017	Drawing No: 6	Rev No:
					Scale: 1:50 @ A2	Drawn: BWH	Date: 26/09/24
					 BH ARCHITECTURE Ltd Heath Cottage Newlands Lane Purbrook Waterlooville Hants PO7 5SQ Tel: 023 9223 2322 Mob: 07747 771808 E-mail:bernard@bernardharding.com		