

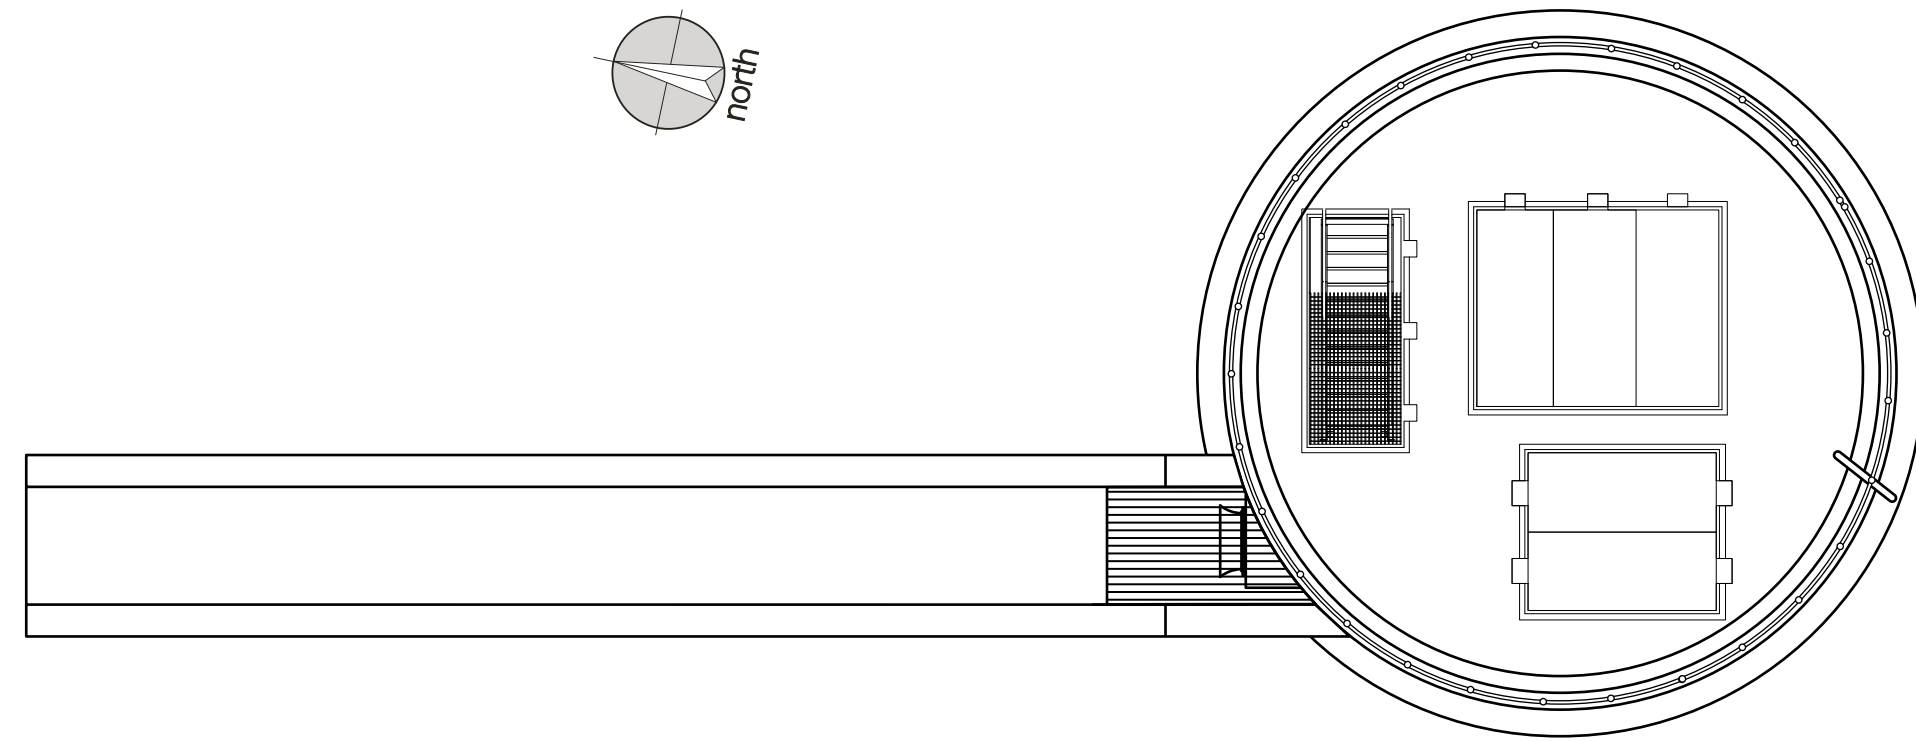


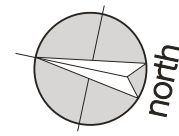


PLAN VIEW

Scale 1:100

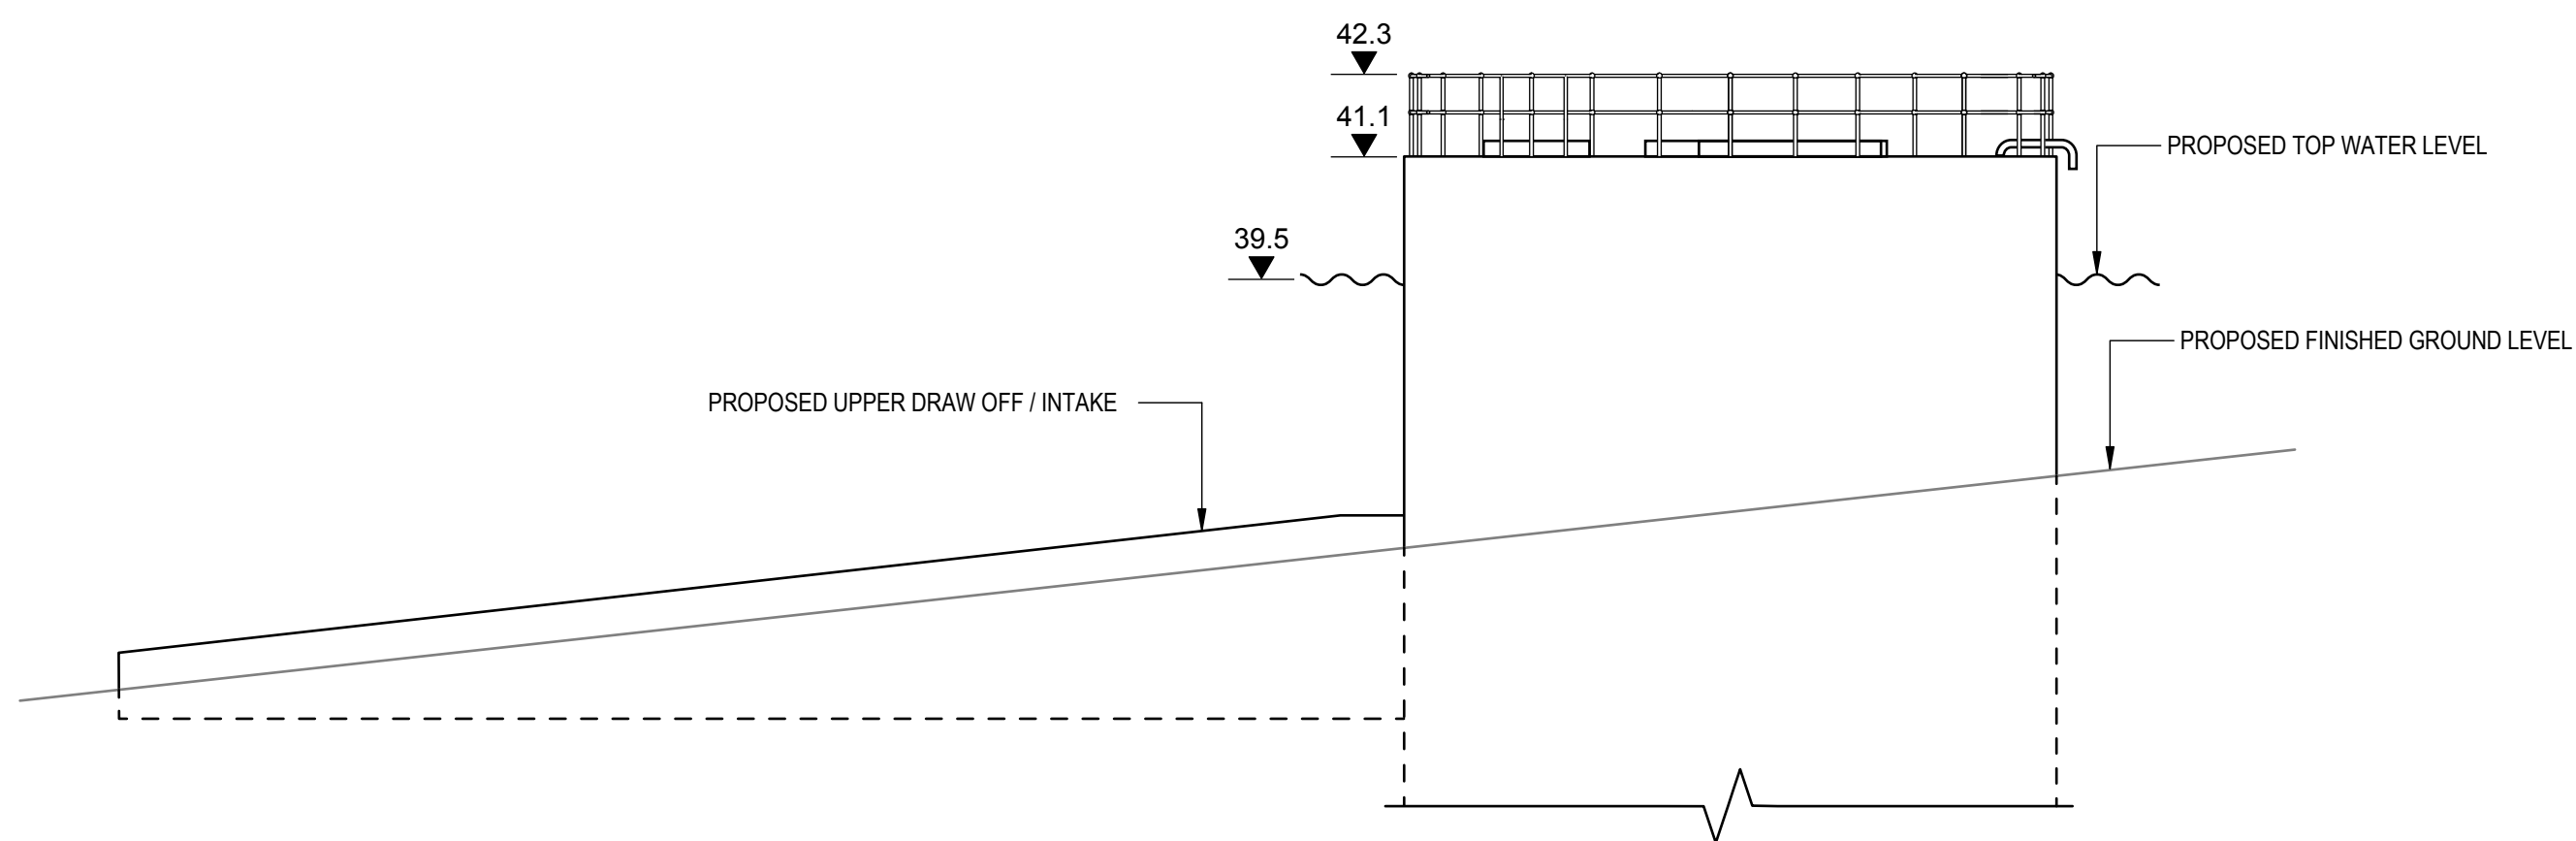


WEST ELEVATION

Scale 1:100

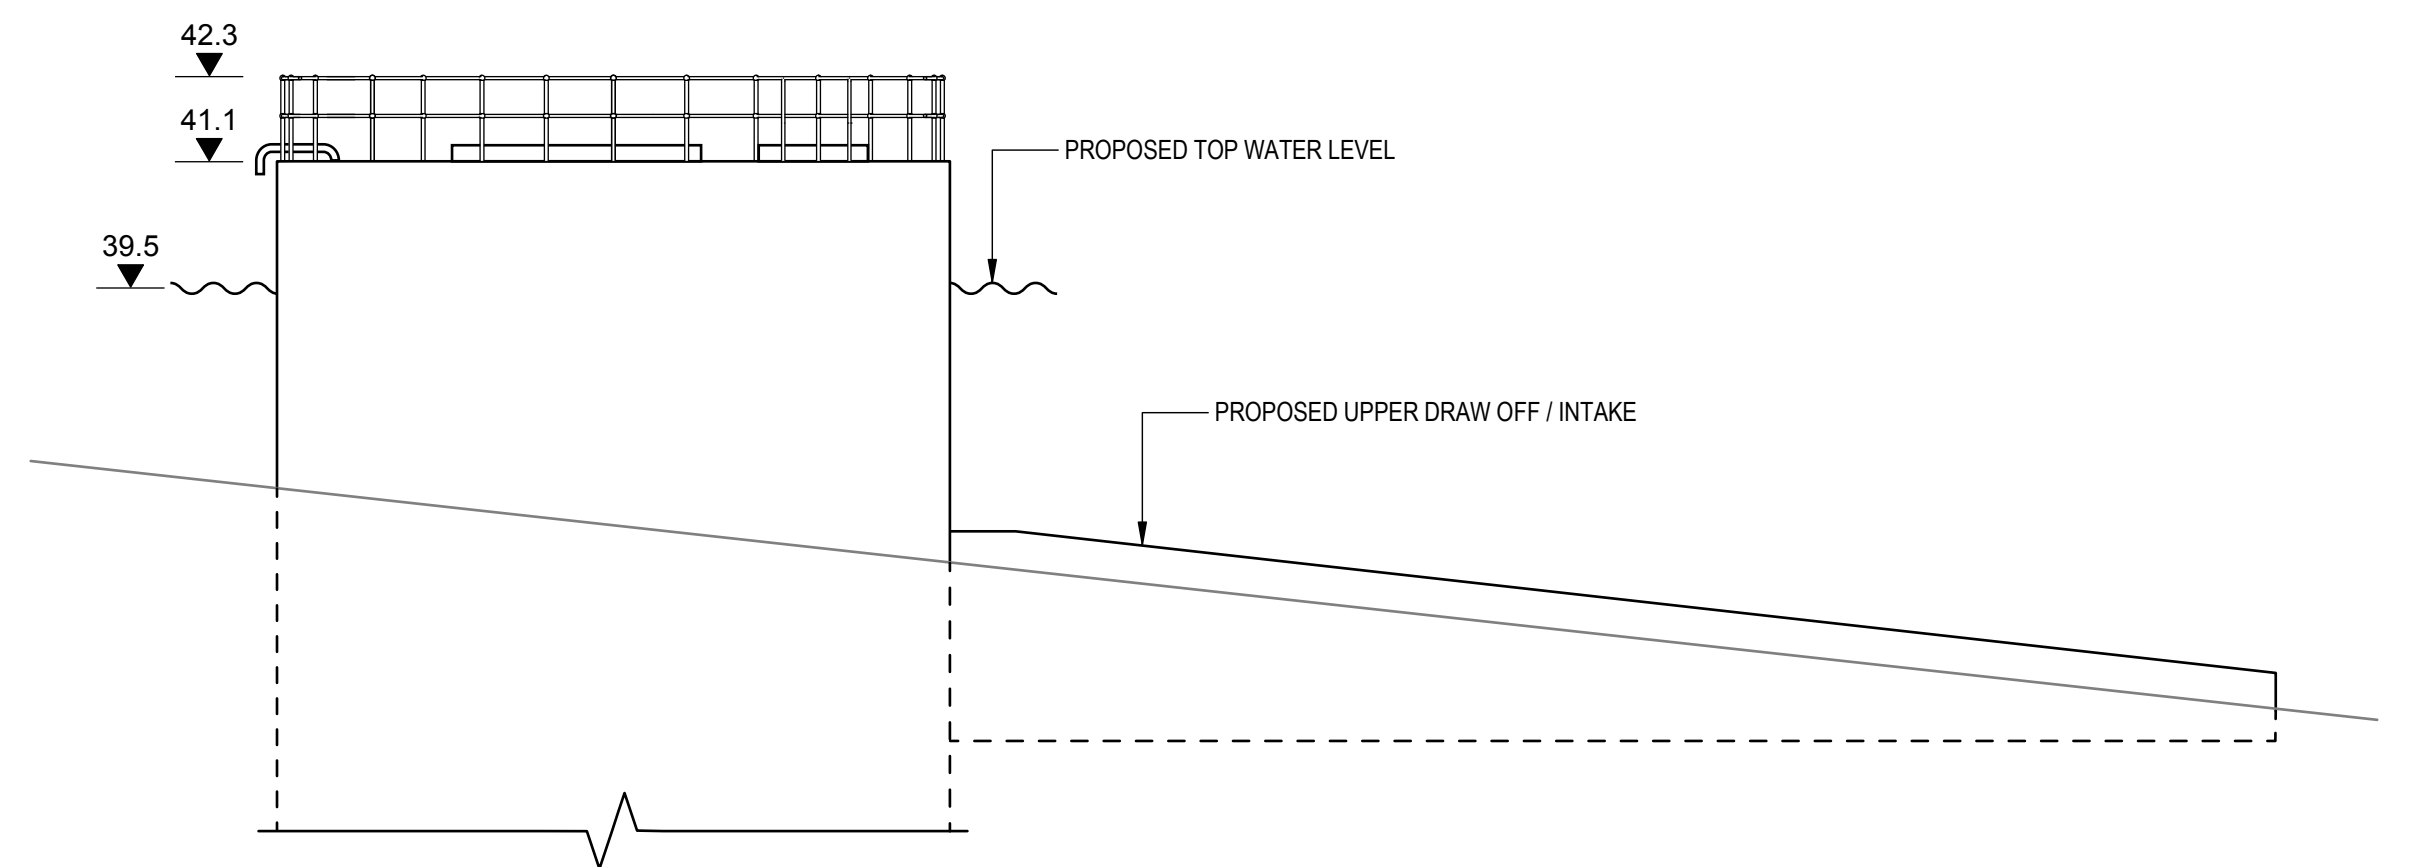


EAST ELEVATION

Scale 1:100

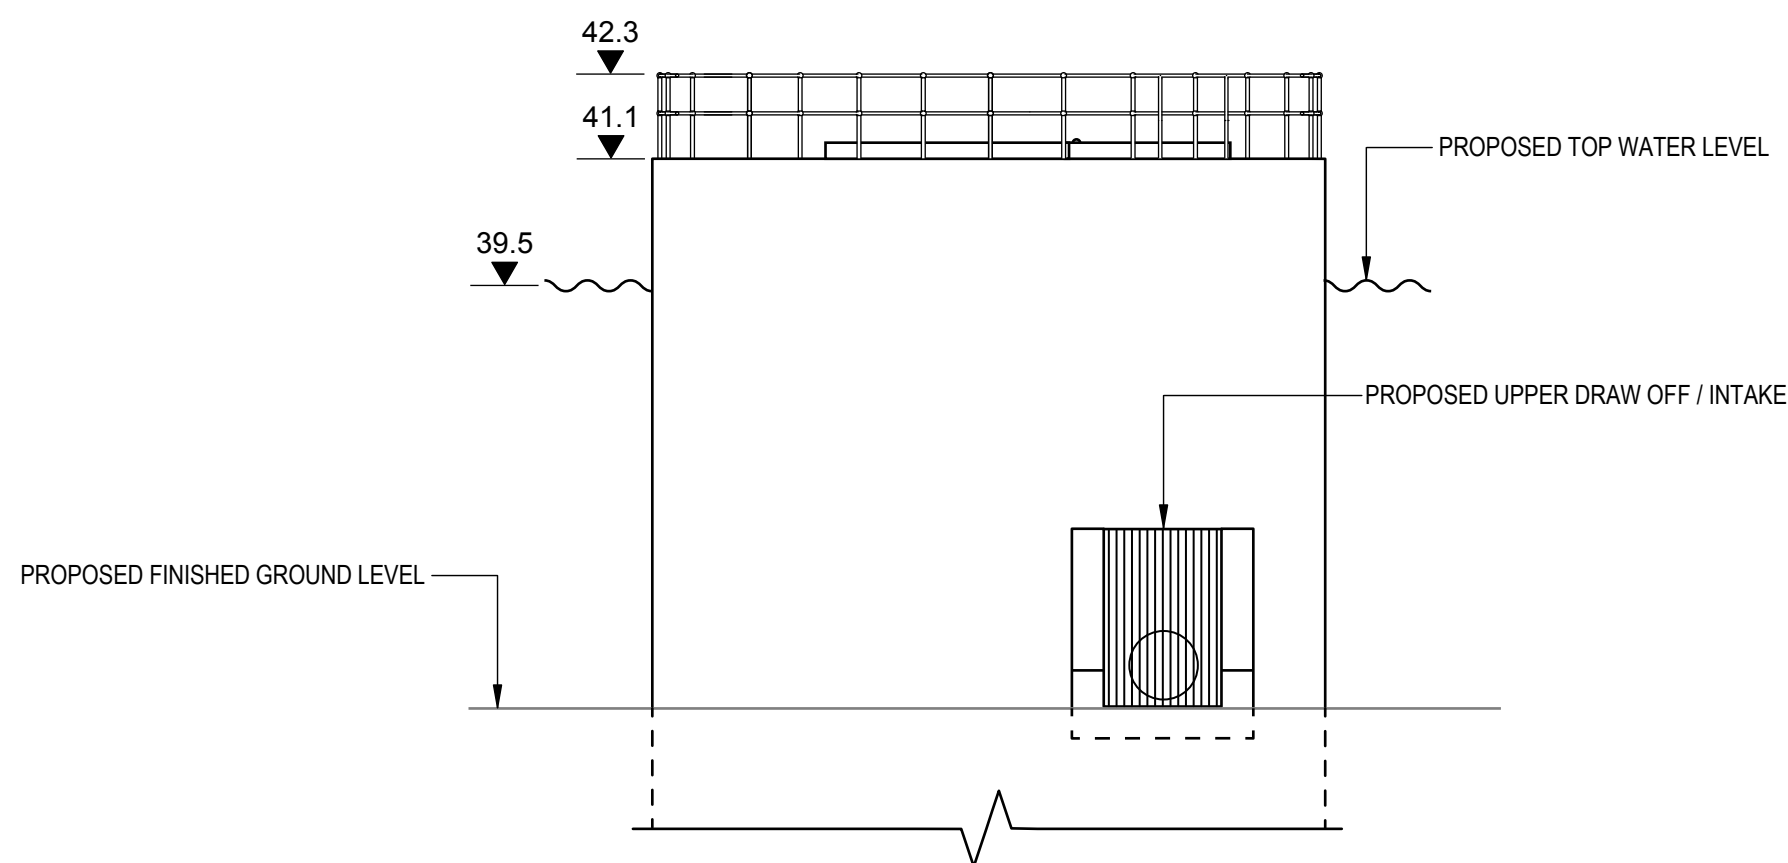

NORTH ELEVATION

Scale 1:100

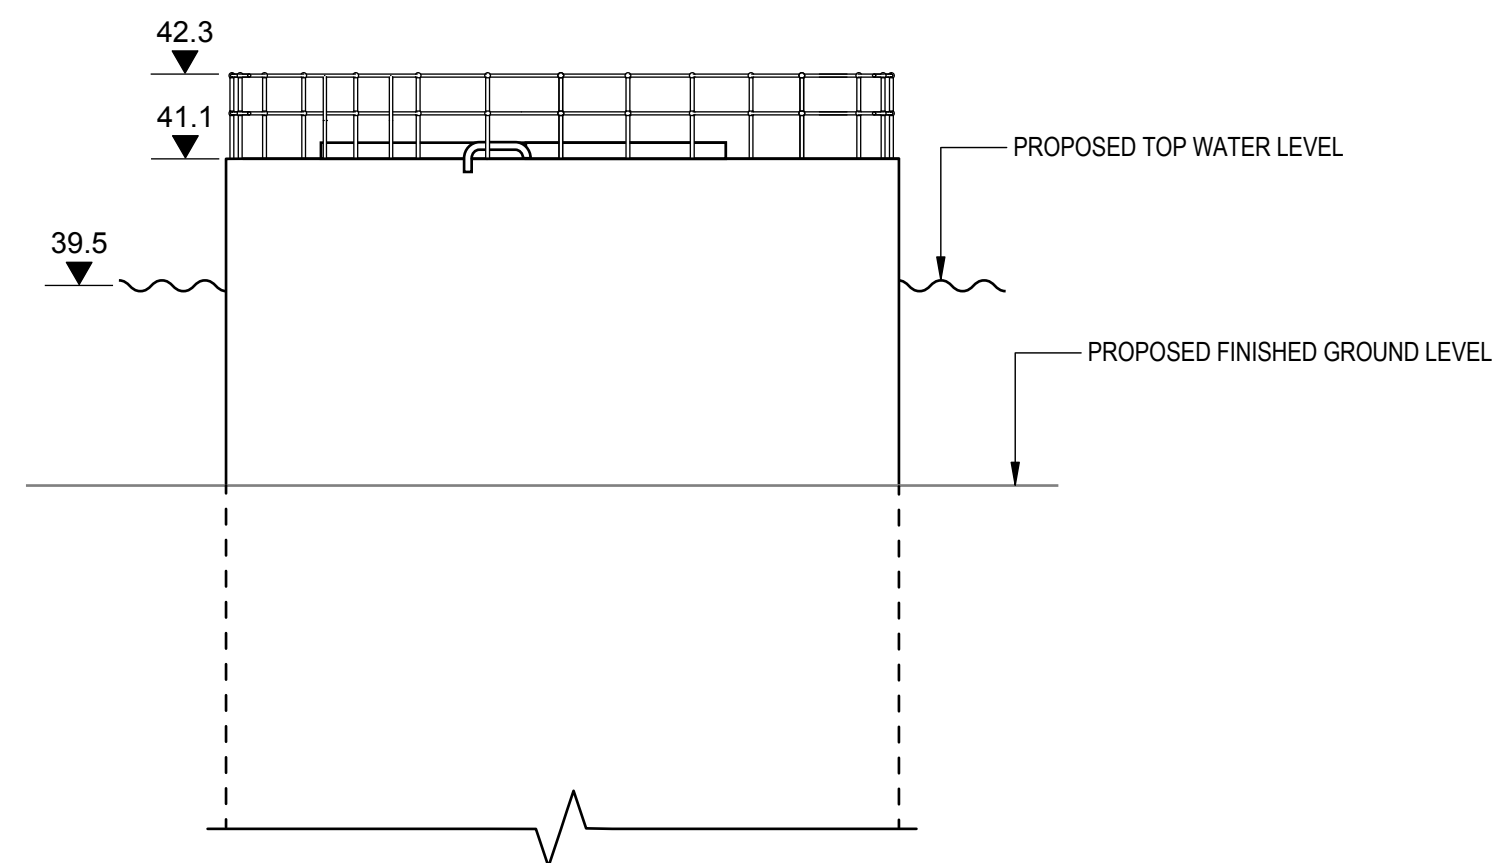


SOUTH ELEVATION

Scale 1:100

DRAWING NOTES

1. ALL DIMENSIONS ARE IN mm AND ALL LEVELS ARE IN m UNLESS NOTED OTHERWISE
2. ALL LEVELS SHOWN ARE RELATIVE TO ORDINANCE DATUM

Telephone: Havant (023) 6249 9888
Fax: Havant (023) 6245 3832
Website: www.portsmouthwater.co.uk
Registered Office: PO Box 8 West Street
Havant Hampshire PO9 1LG
REGISTERED IN ENGLAND No. 2536455

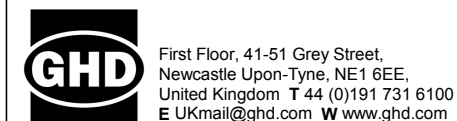

GHD Limited
Conditions of Sale: This document may only be used by GHD's client (and any other person who GHD has agreed can use this document) for the purpose for which it was prepared and must not be used by any other person or for any other purpose.



Project No.
12547181

Client **PORTSMOUTH WATER**
Project **HAVANT THICKET RESERVOIR**

Status **FOR APPROVAL**

Status Code **S4**

Drawing Title
VALVE TOWER ELEVATIONS

Drawing No.
HTR-GHD-ZZ-ZZ-DR-T-0040

Rev
P01

Rev	Description	Checked	Approved	Date
P01	FOR COMMENT	MS	AT	08.07.24
Author	AT	Drafting Check	MS	Reg No.
Designer	MS	Design Check	MS/AT	Date