


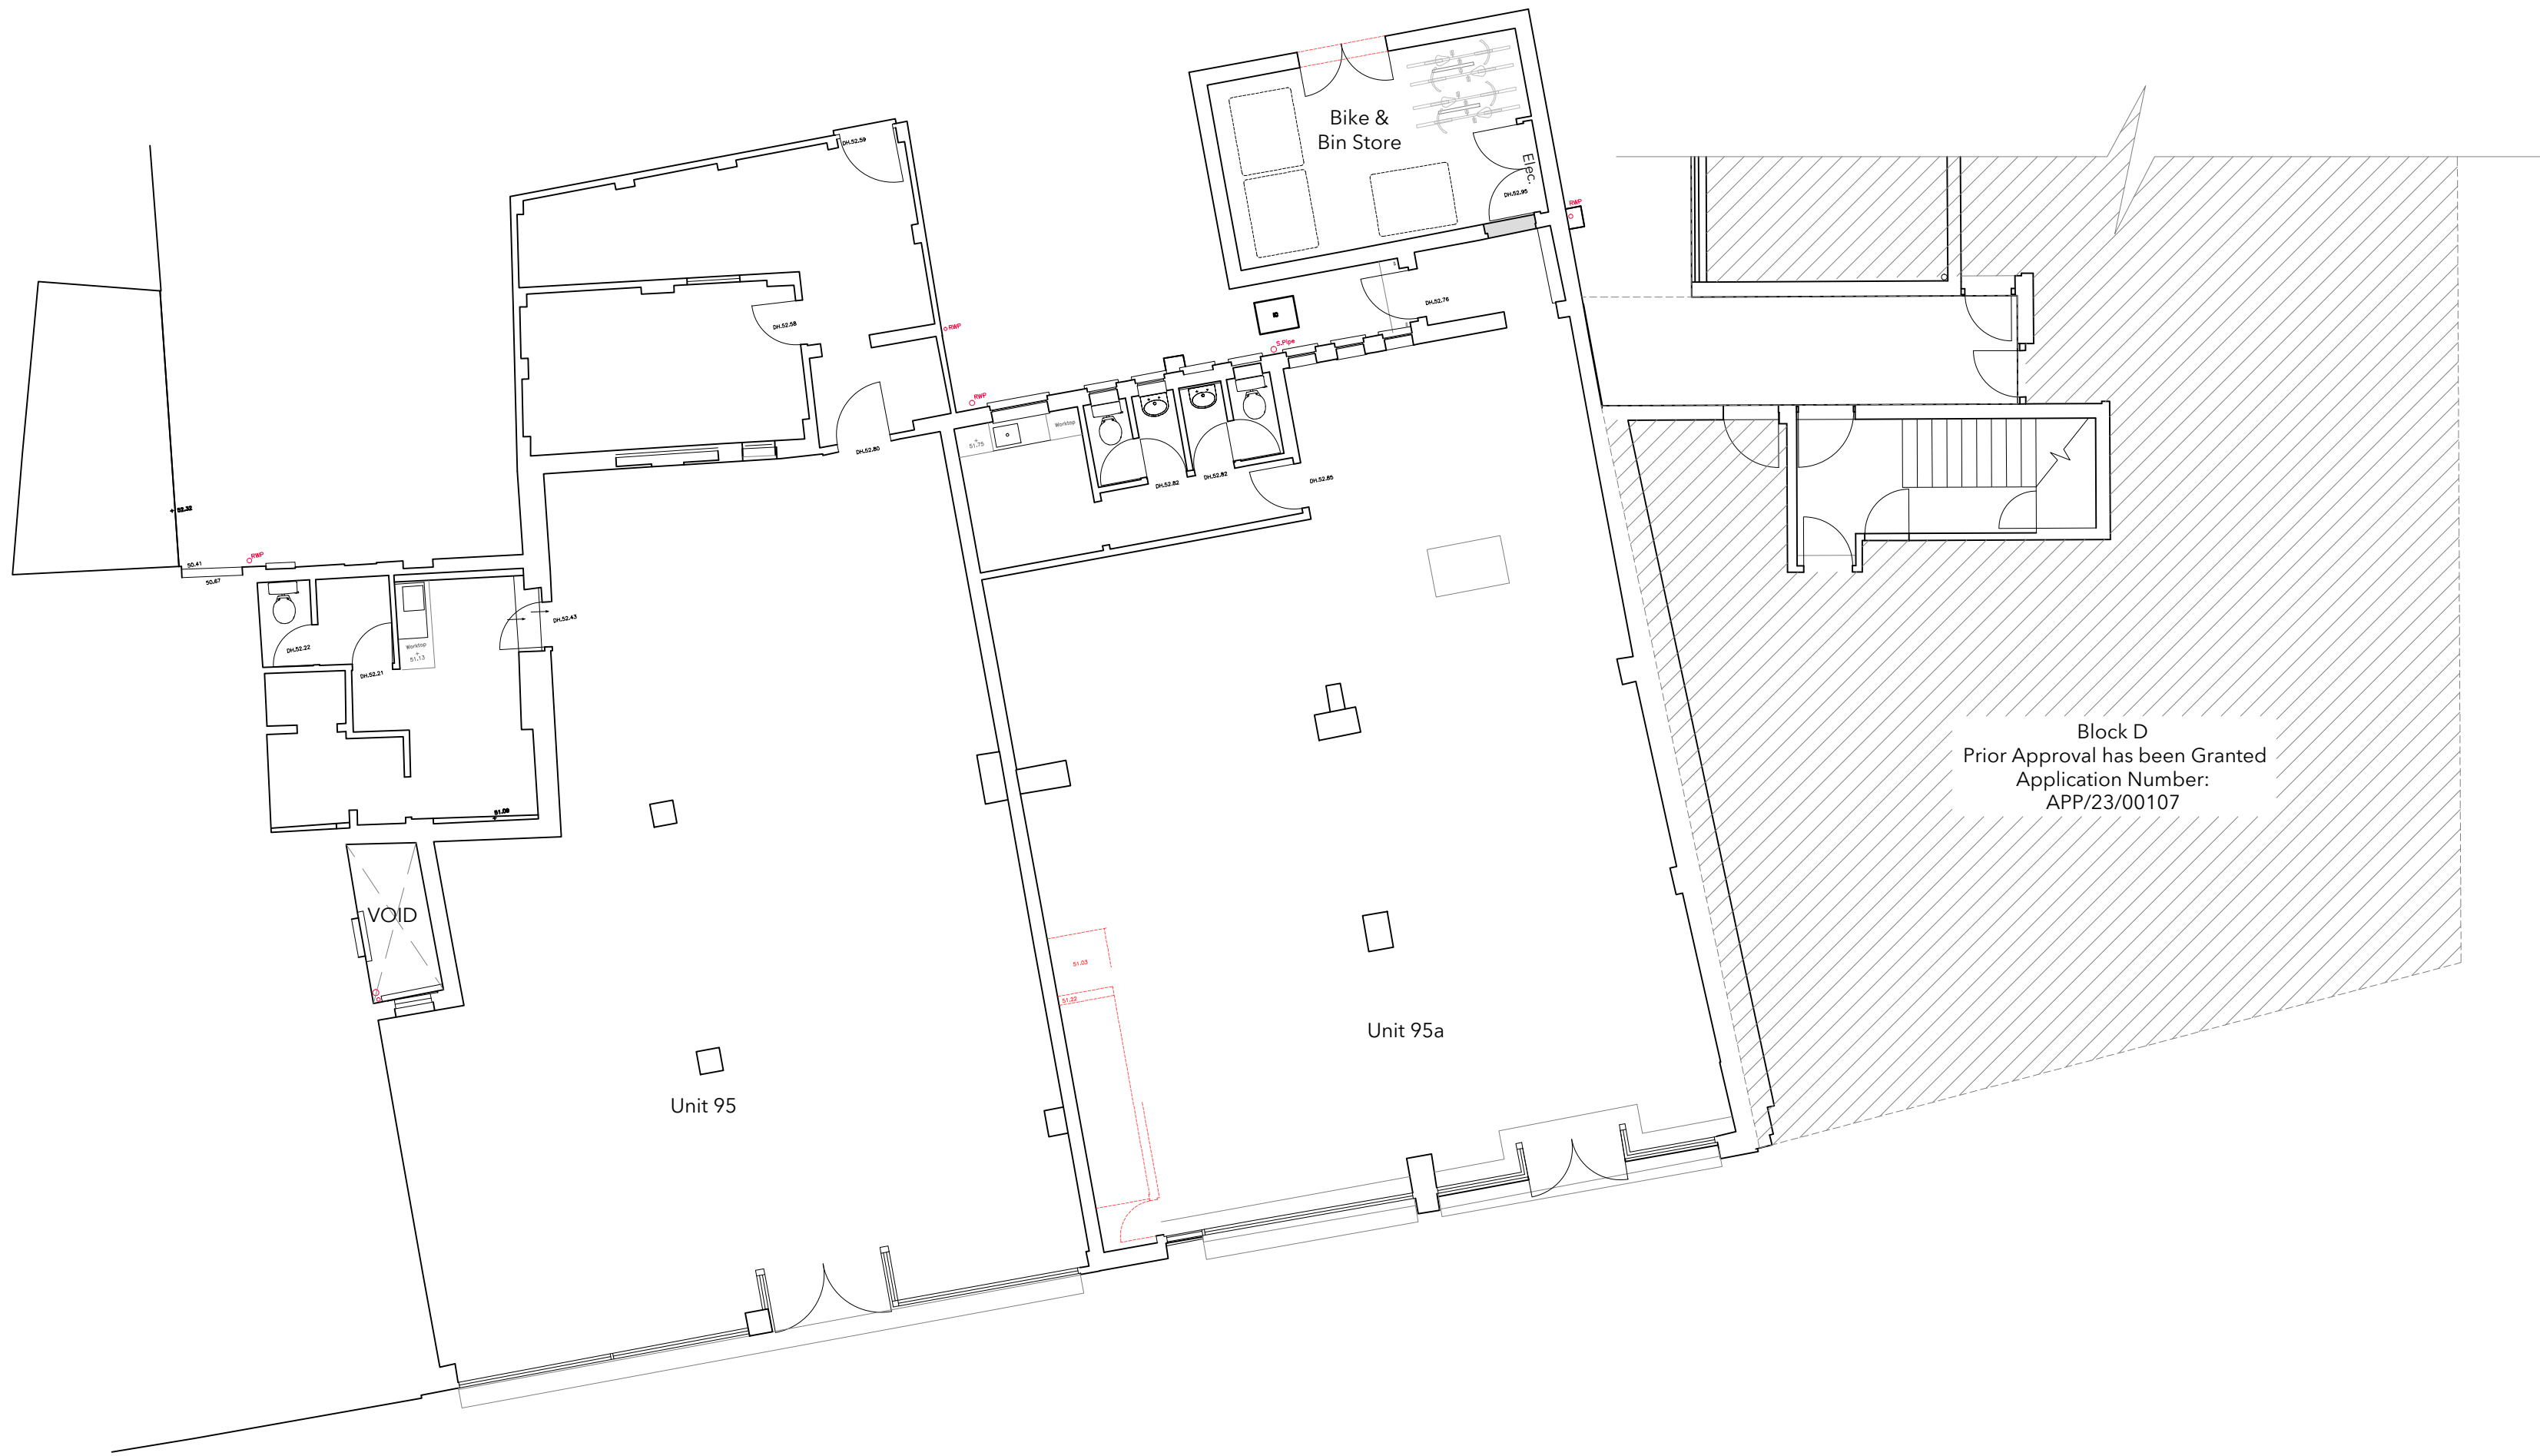

Ground Floor Plan



First Floor Plan

Plans
AS PROPOSED
Scale 1:100

KEY	
	New Wall(s)
	Omitted Wall(s)

No.	Description	Date

t. 02382 542011
e. info@rs-studio.co.uk
w. www.rs-studio.co.uk

Drawing Title:
Plans
AS PROPOSED

Project Title:
95-95A London Road
Waterlooville
PO7 7EQ

Drawing No.: 1802-P-03	
Date:	January 2025
Scale:	Various
Drawn:	AS
Checked:	RS

This drawing is the copyright of the company and must not be reproduced or used without permission. Annotated dimensions are to be taken in preference to scaled dimensions and site dimensions must be checked before work is commenced