




1 Front Elevation 1:100

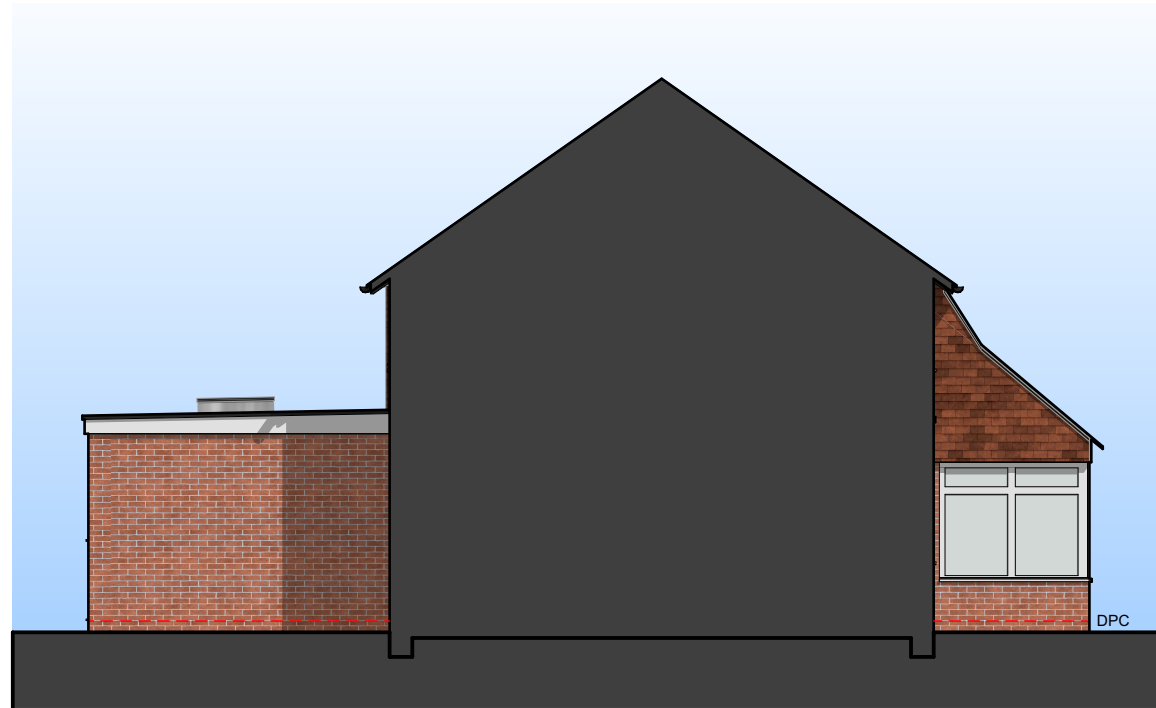

2 Side Elevation 1:100



3 Rear Elevation 1:100



4 Side Elevation 1:100

Materials Key

1. Clay Roof Tiles
2. Brick
3. Tile Hanging
4. Black Fascia/ Soffit
5. Upvc Windows
6. Brick Detailing

Scale 1:100 @ A3



REV DESCRIPTION
P1 Initial Issue

DATE AUTHOR CHK'D
11.10.24 DD DD

NOTES

This drawing is the copyright of © AR-CHITECT and may not be copied, altered or reproduced by a third party without written authority. All dimensions are subject to site survey and site verification. Do not scale from this drawing.

PROJECT
28 Lower Road,
Havant. PO9 3LJ
CLIENT
Mr and Mrs Anchor
STATUS
Planning
DRAWING
Existing Elevations

DATE
11.10.24

SCALE @ A3
1:100

AUTHOR
DD

CHECKED BY
DD

PROJECT NO.
23035-

DRAWING NO.
005

REV.
P1

AR-CHITECT
ARCHITECTURE - DESIGN