

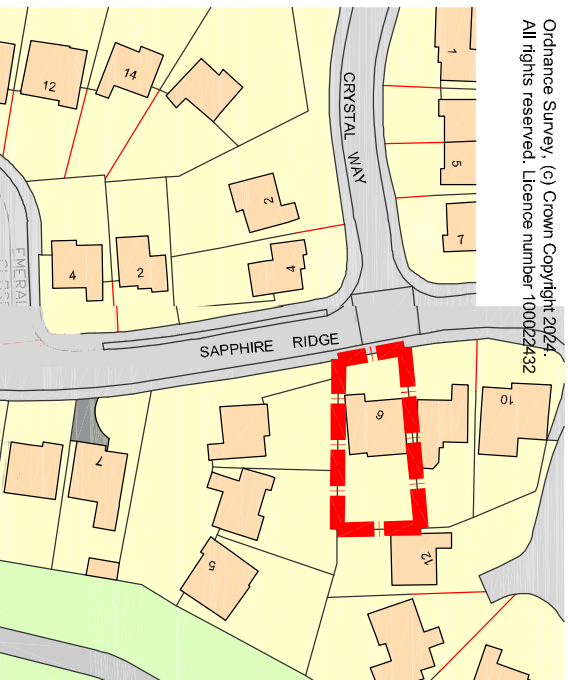


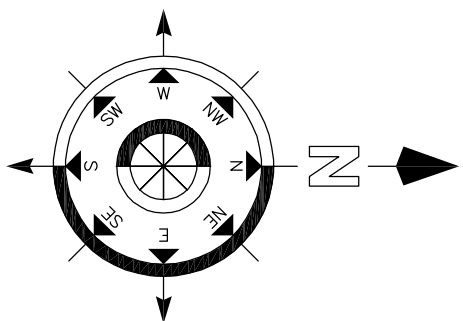


Scale in Metres
0 10 20 30 40 50 60
for 1:1250

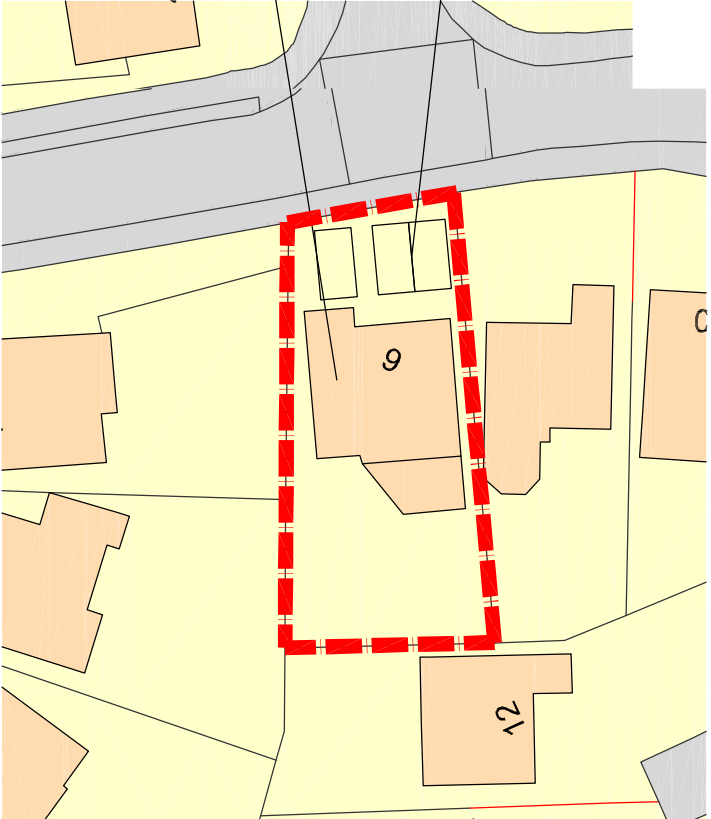


Scale in Metres
0 5 10 15 20 25
for 1:500


Existing Floor Plans

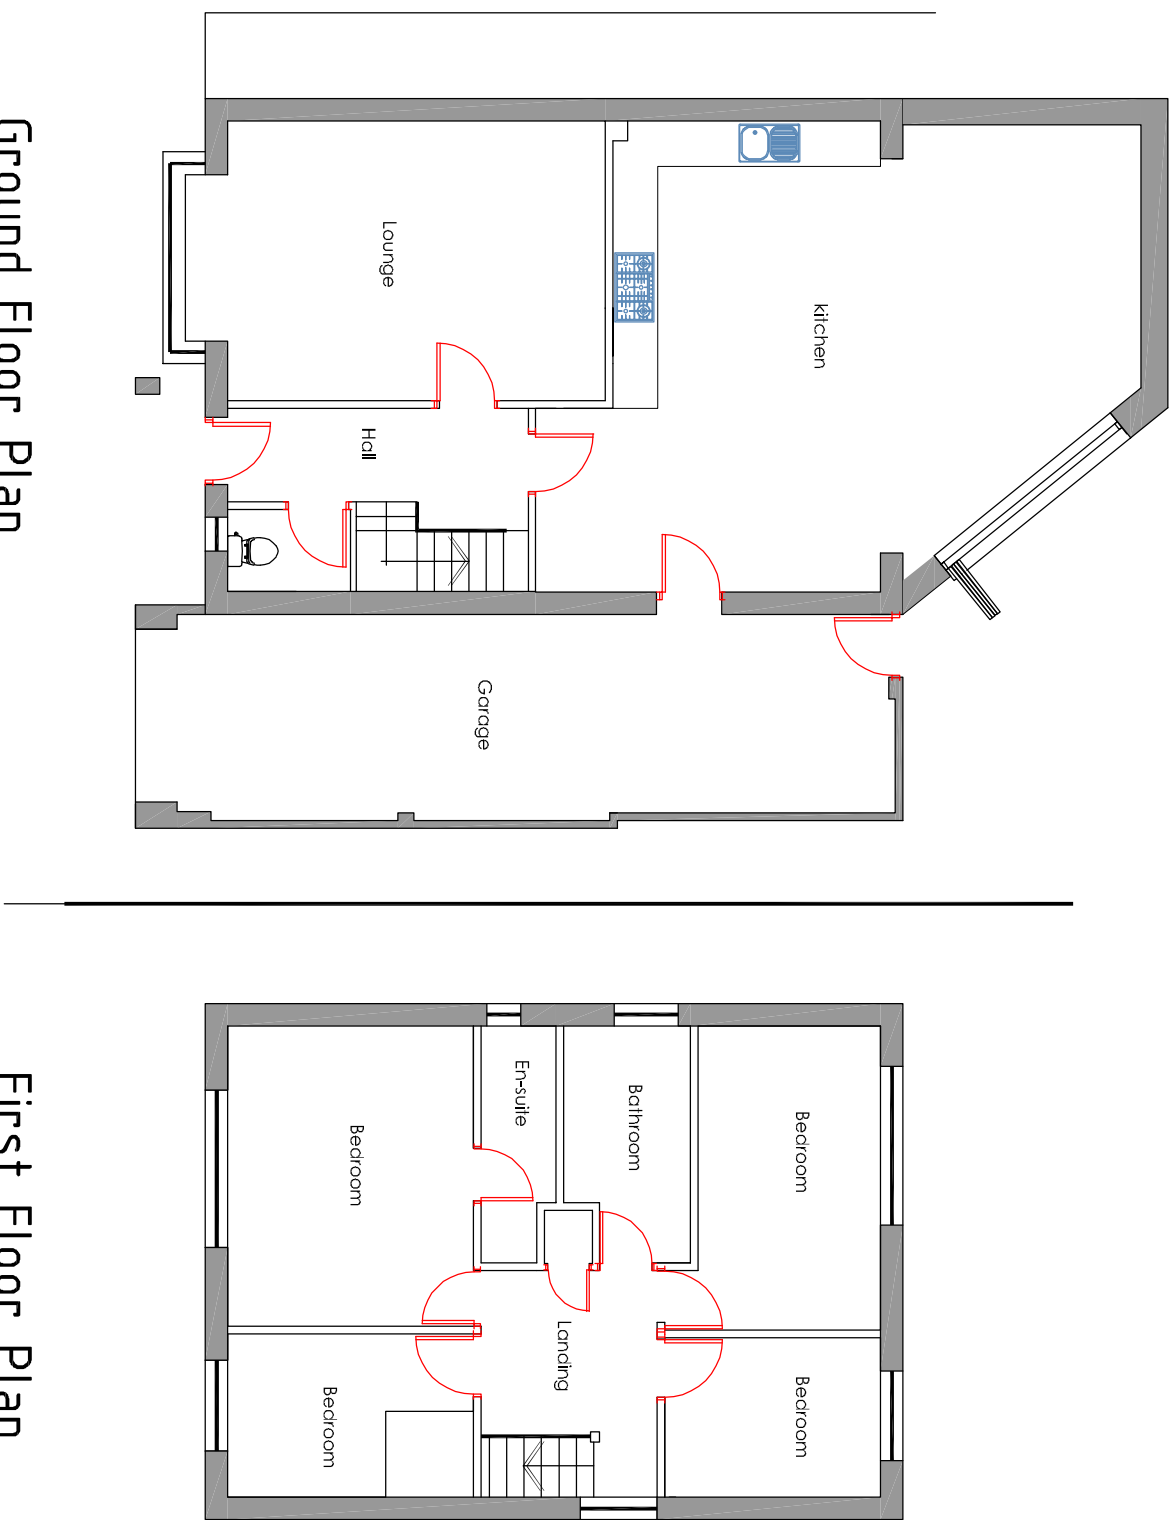


Existing Elevations

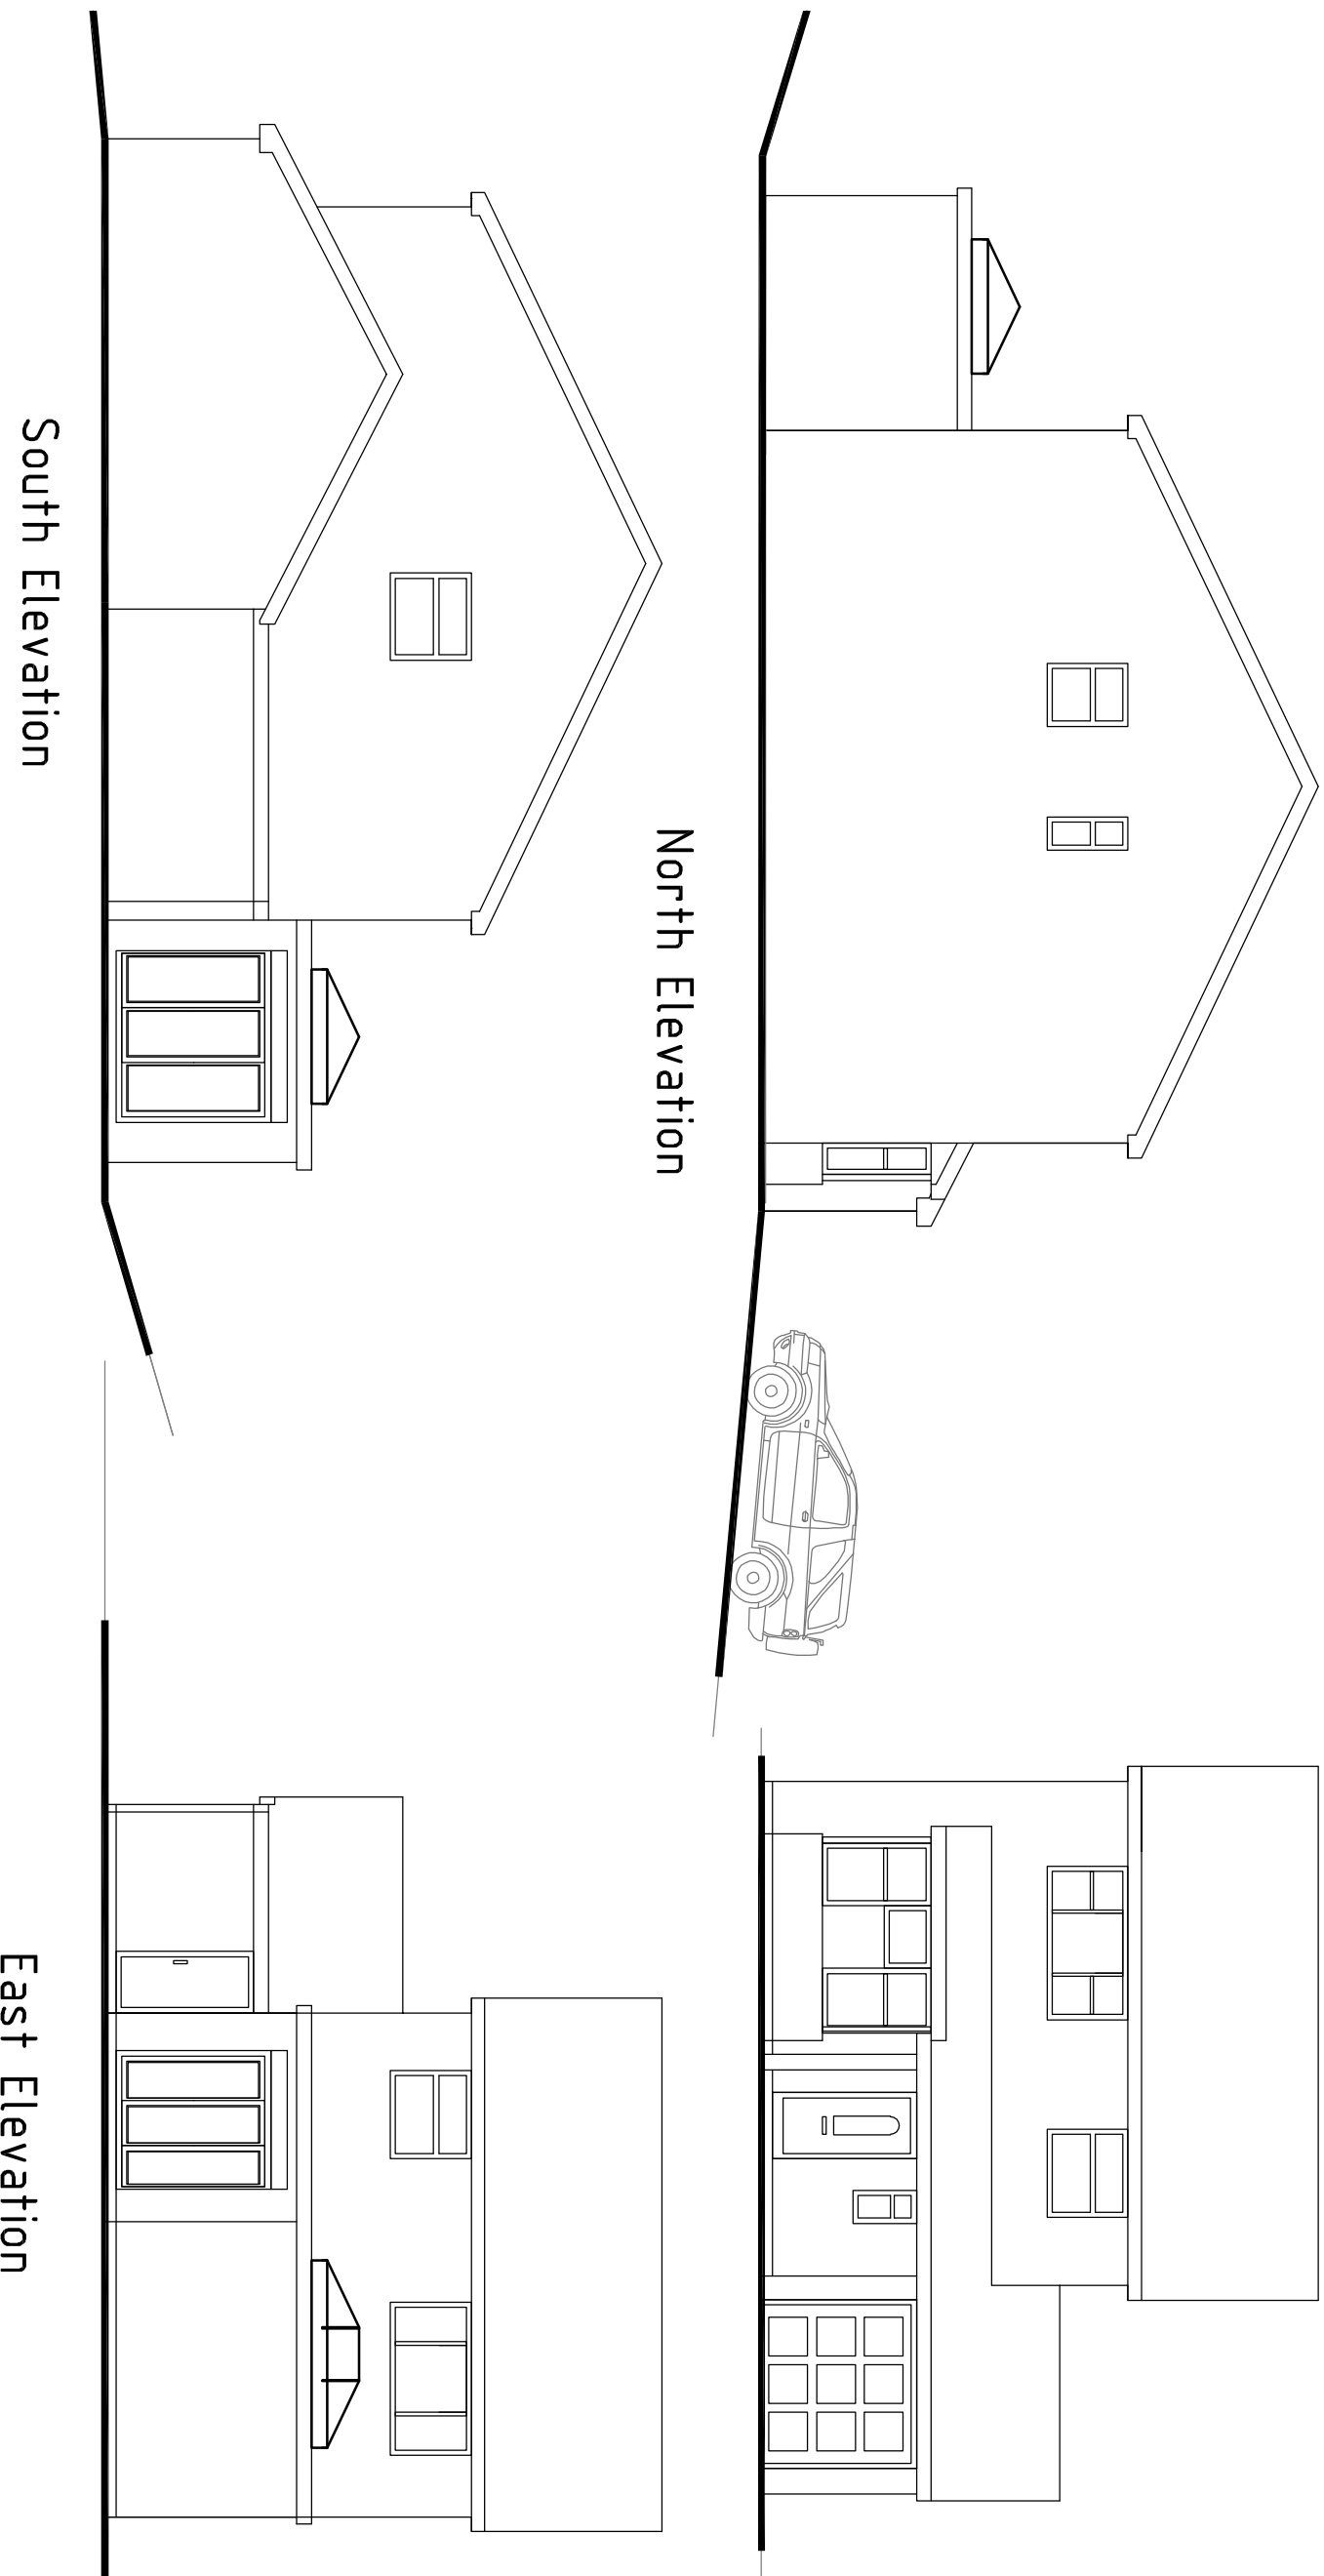

Proposed Floor Plans

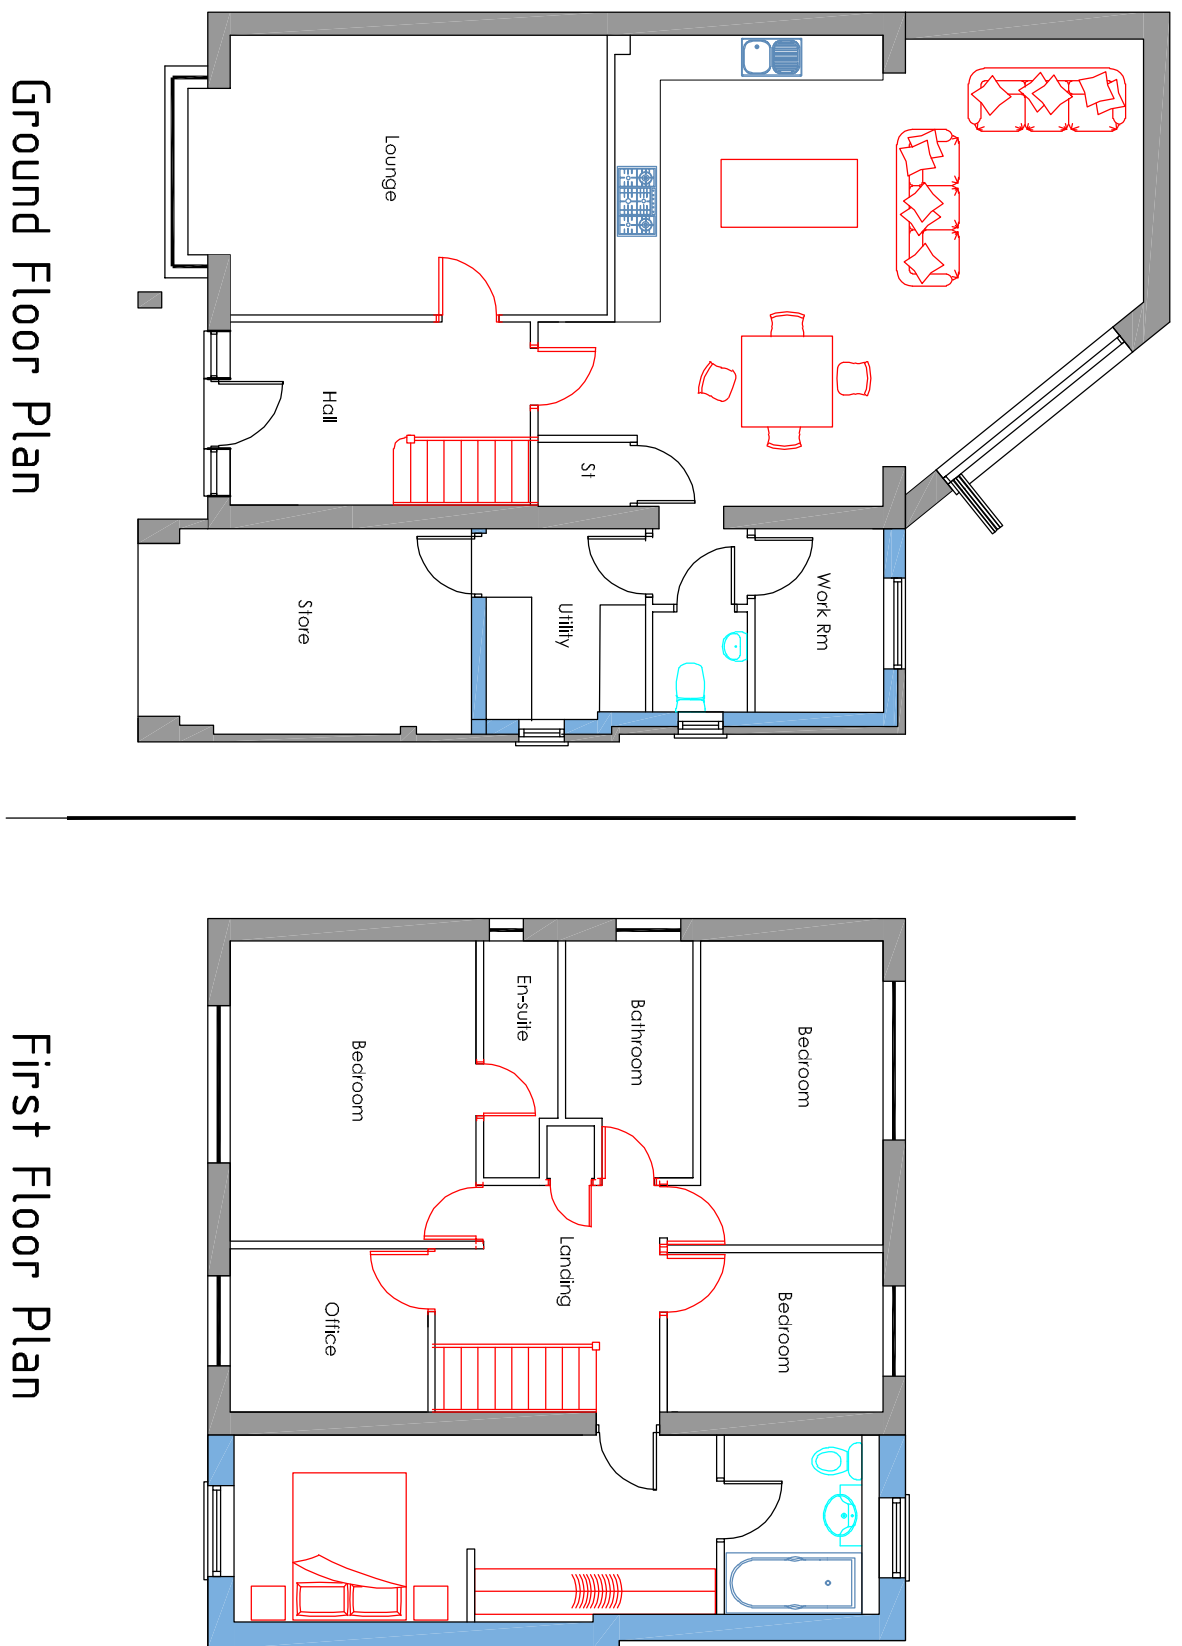

Proposed Elevations

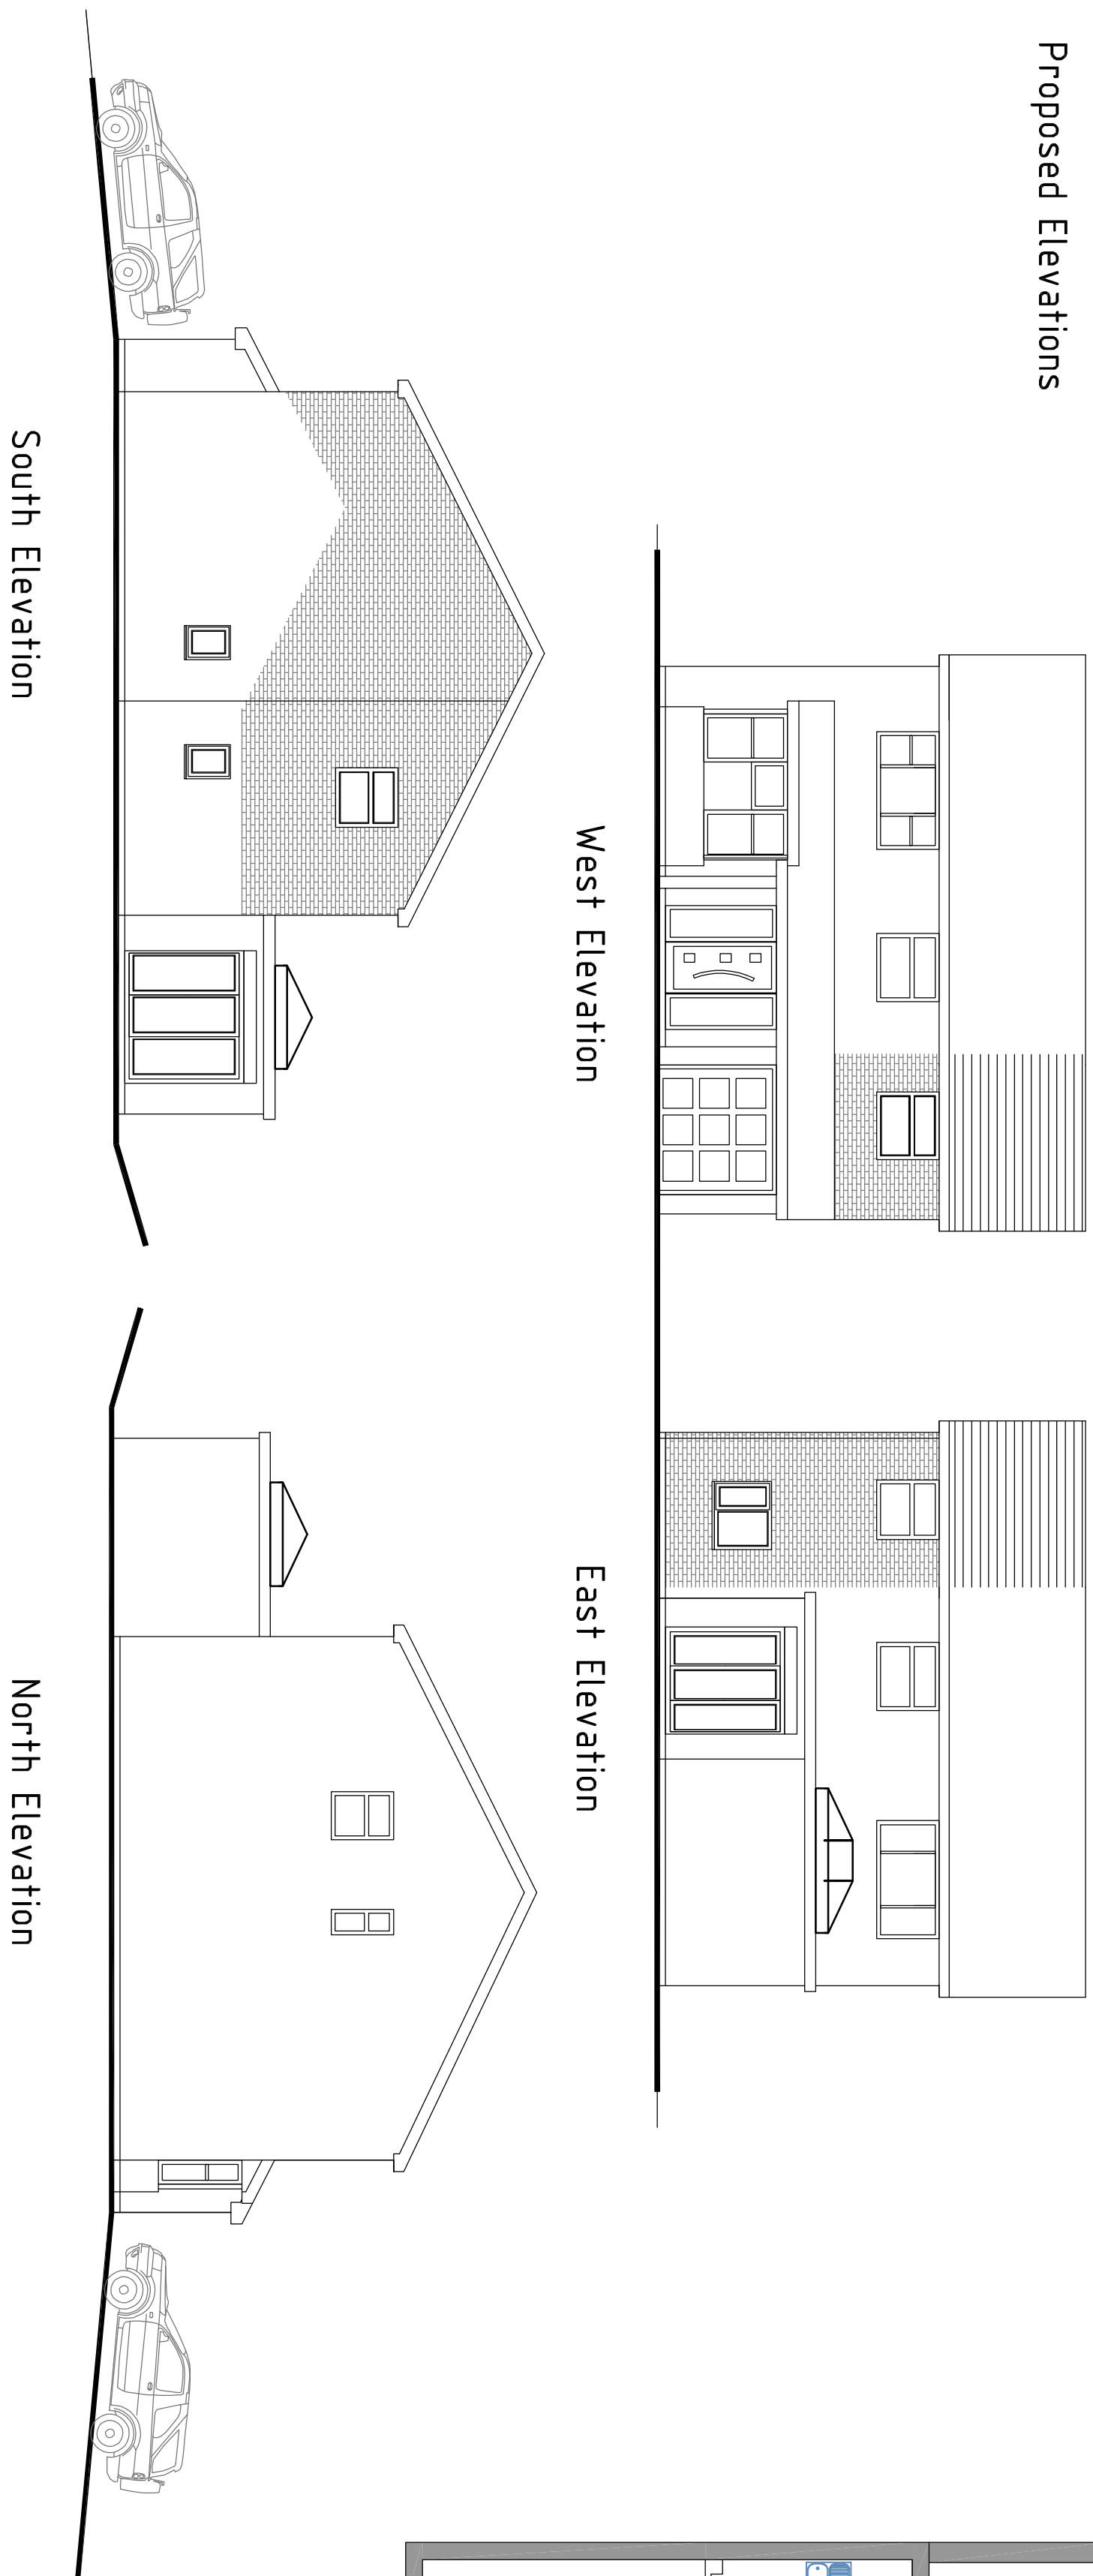

PLANNING

CFA | FULL | 01 | Revision: 1-100

2 Emerald Close Watlington, Hants RG7 8NZ
tel: 023 92 42384 fax: 023 92 33854
Email: chris@flintassociates.co.uk

Chris Flint Associates Ltd
CHARTERED SURVEYORS - PROJECT MANAGERS
DEVELOPMENT CONSULTANTS

Drawn By: CF Date: 01/02/25 SHEET SIZE: A1 Approved By: Date:

Drawing Title:

Project:
Mr & Mrs C Amey
6 Crystal Way
Watlington
Hants

Proposed Two Storey Side Extension