

NOTES:
Dimensions to be checked on site before commencing work. Any discrepancies shall be reported to the architect immediately.
Do not scale from these drawings except for planning purposes. Use figured dimensions only.
Where applicable this drawing is to be read in conjunction with other consultants drawings.



North elevation scale 1:100



East elevation scale 1:100




South elevation scale 1:100



West elevation scale 1:100

Storage shed elevations scale 1:100

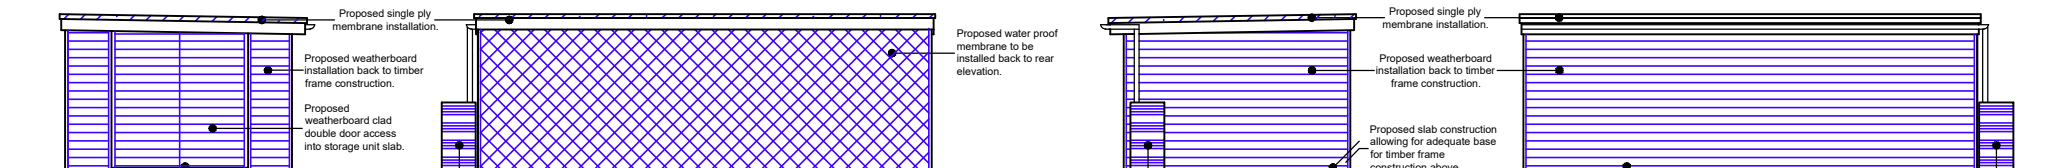


North elevation

East elevation

South elevation

West elevation

Boundary line
Existing walls
Proposed walls
Removed structure
Proposed structure

 

For
ST JAMES PARISH HALL
Project
PROPOSED ALTERATIONS AT
ST JAMES PARISH HALL,
20 CHURCH PATH, EMSWORTH
PO10 7DP

Title PROPOSED ELEVATIONS			
Date MAY 24	Drawn SR	Scale as noted @ A2	Checked -
Job Number PL807.24	Drawing Number 03	Revision 0	

Office Tel:
01243 933732
Email:
admin@jb-architecturedesign.com
Web:
www.jb-architecturedesign.com

