



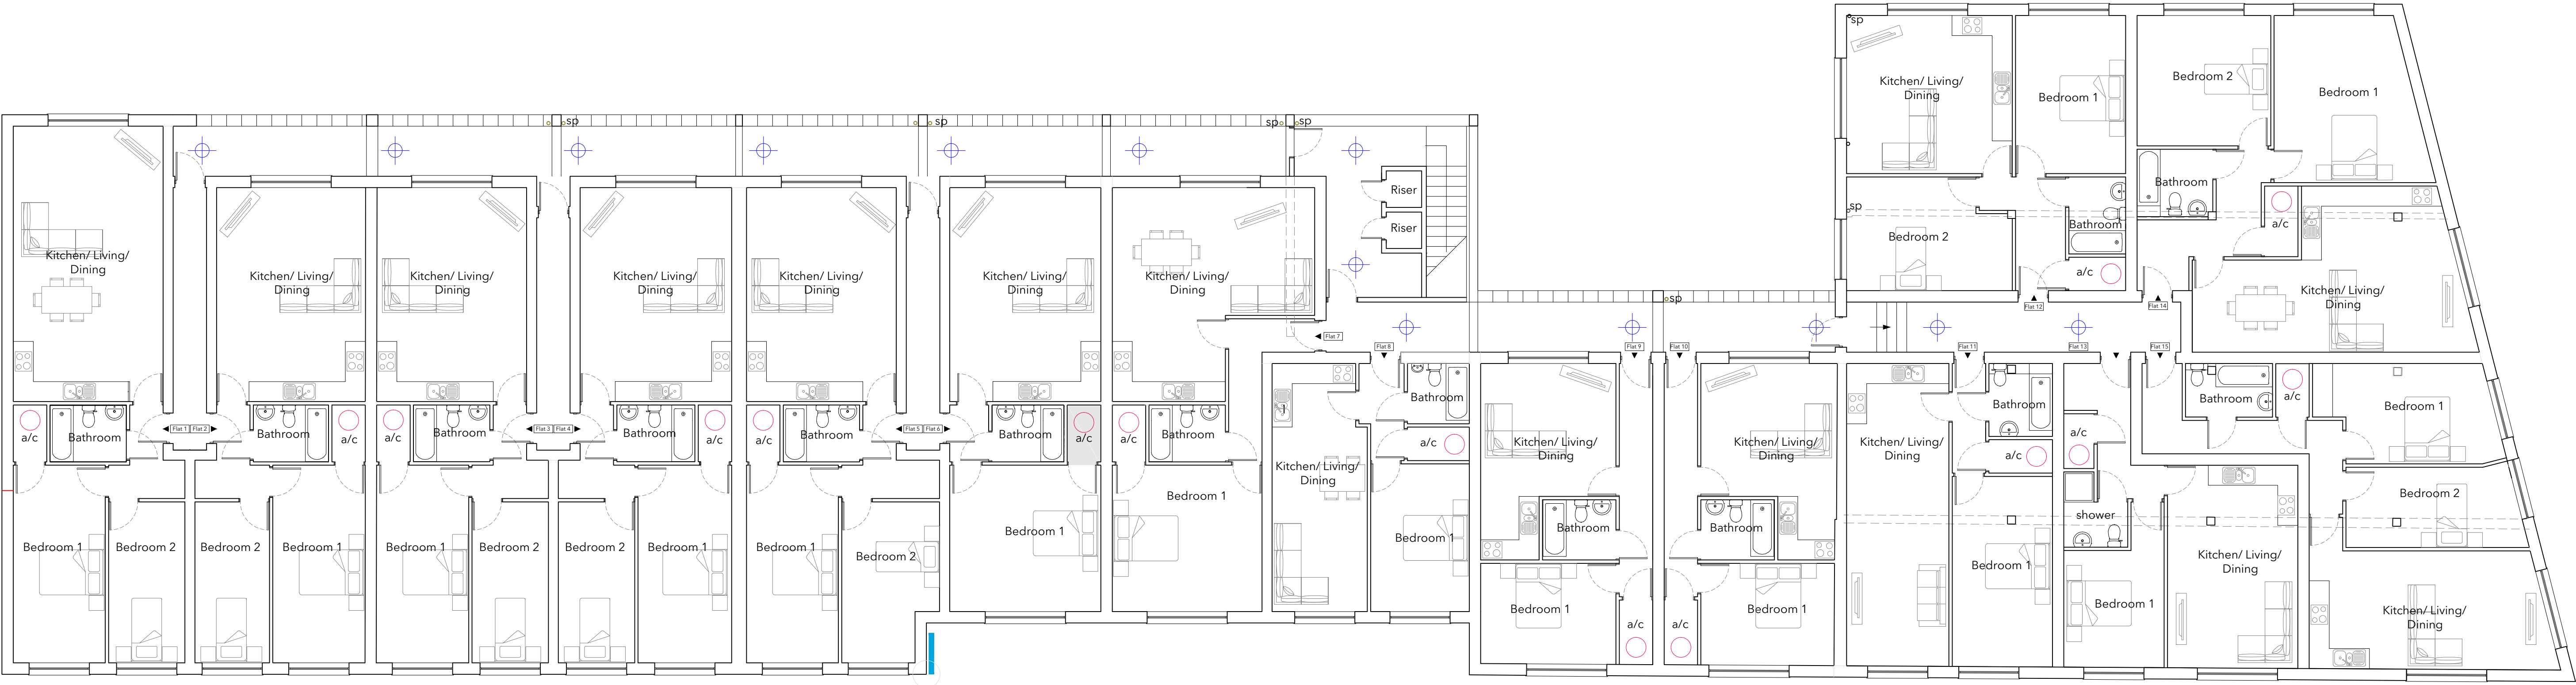


Block B
First Floor Plan
AS PROPOSED
Scale 1:100

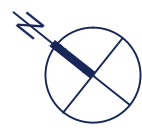

Flat No	Min M2 *	Prop M2
1	61	74
2	61	66
3	61	66
4	61	66
5	61	69
6	39	56
7	39	64
8	39	42

Flat No	Min M2 *	Prop M2
9	39	45
10	39	45
11	39	55
12	61	67
13	39	47
14	61	86
15	61	70

KEY

 

Bulkhead Location (WL95)

No.	Description	Date
D	DoC Lighting Proposal	08.04.24
C	Client Amendments	08.02.24
B	Labeling Amendments	23.10.23
A	Labeling Amendments	11.10.23

studio
t. 02382 542011
e. info@rs-studio.co.uk
w. www.rs-studio.co.uk

Drawing Title:
BLOCK B- First Floor Plan
AS PROPOSED

Project Title:
Wellington Way Shopping
Centre, Waterlooville,
PO7 7EB

Drawing No.:

1548-P-202

Date: February 2023

Scale: 1:100

Drawn: RS

Checked: -

This drawing is the copyright of the company and must not be reproduced or used without permission. Annotated dimensions are to be taken in preference to scaled dimensions and site dimensions must be checked before work is commenced