


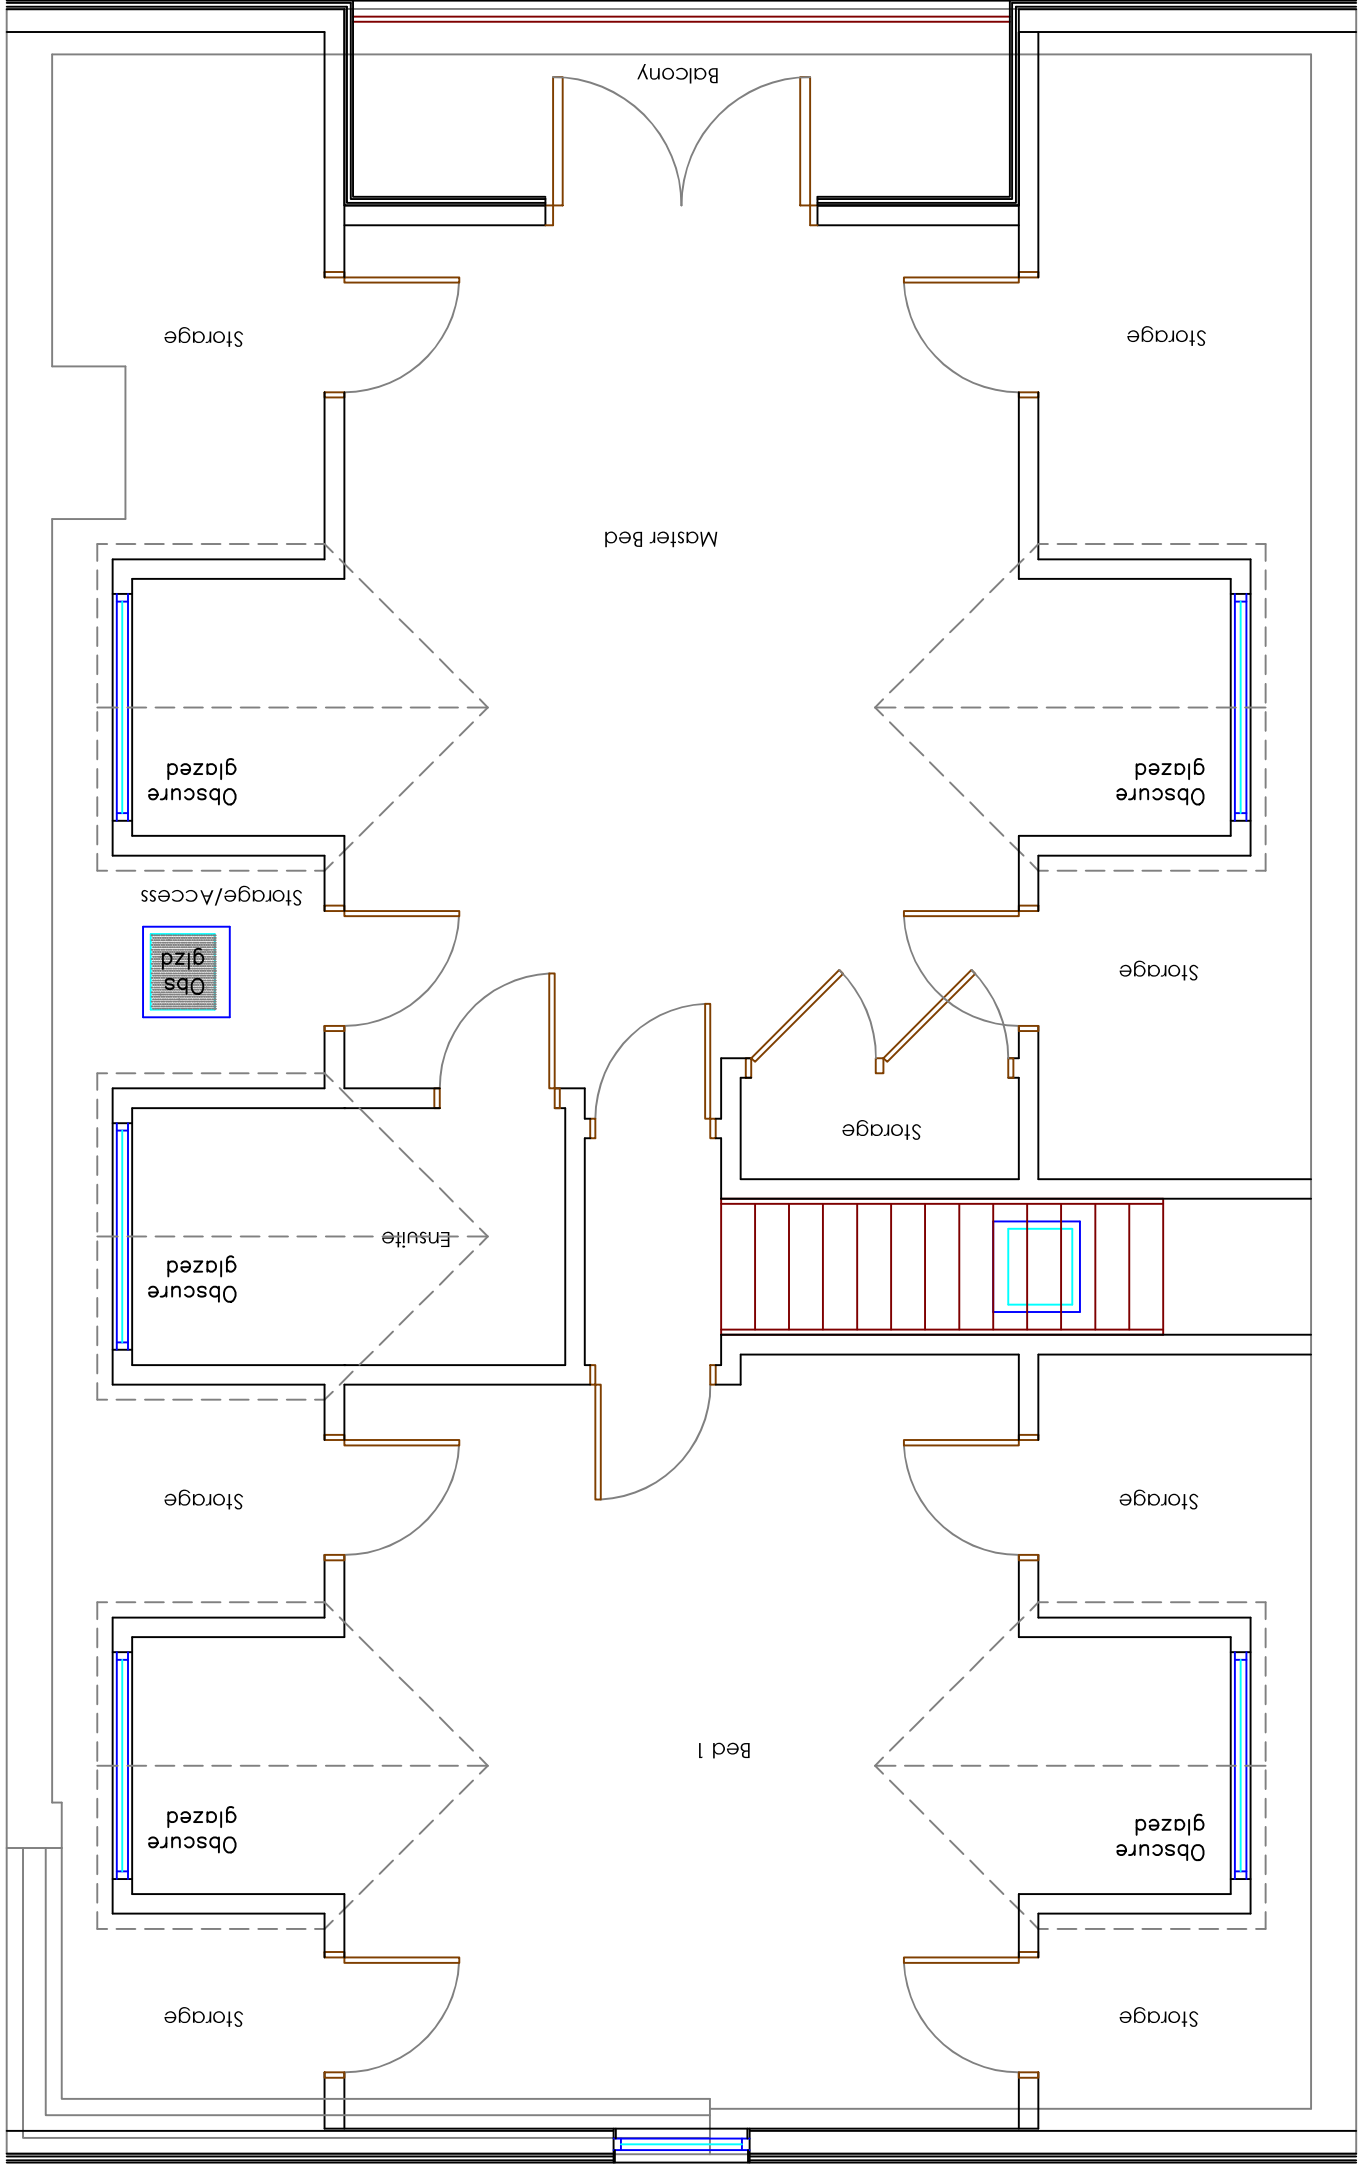

PROPOSED FIRST FLOOR

Copyright is reserved by NOW Survey and is issued on the condition that it is not copied or disclosed by or to any unauthorised persons without prior consent in writing from NOW Survey.
All dimensions to be checked on site
All structural elements to be specified by a suitably qualified structural engineer.

REV

-	Initial design	DRAWN	DATE	Scale Bar	Drawing Title				
A	Changes to proposed scheme and elevations added to scheme	GBS	07.11.24	64 LOVEDEAN 08	Scale at A1	1:25	Scale at A3	1:50	64 Lovedean Lane, Cowplain, Hampshire, PO8 8HR.
B	External finish changes to proposed scheme	GBS	21.11.24		Date	07 NOV 2024	Drawn by	GBS	
C	Porch added to side elevations	GBS	28.11.24						
D	Roof plan added to the Block Plan	GBS	11.12.24						
E	Roof plan added to the Block Plan	GBS	13.01.25						
	Parking, Block, Site and Location plans corrected to HMLR's details along 64/64a side	GBS	20.01.25						

Chartered Surveyors

now

4 Meeting House Lane
Ringwood
Hampshire BH24 1AY
Tel 0345 050 0022
www.now-survey.com