

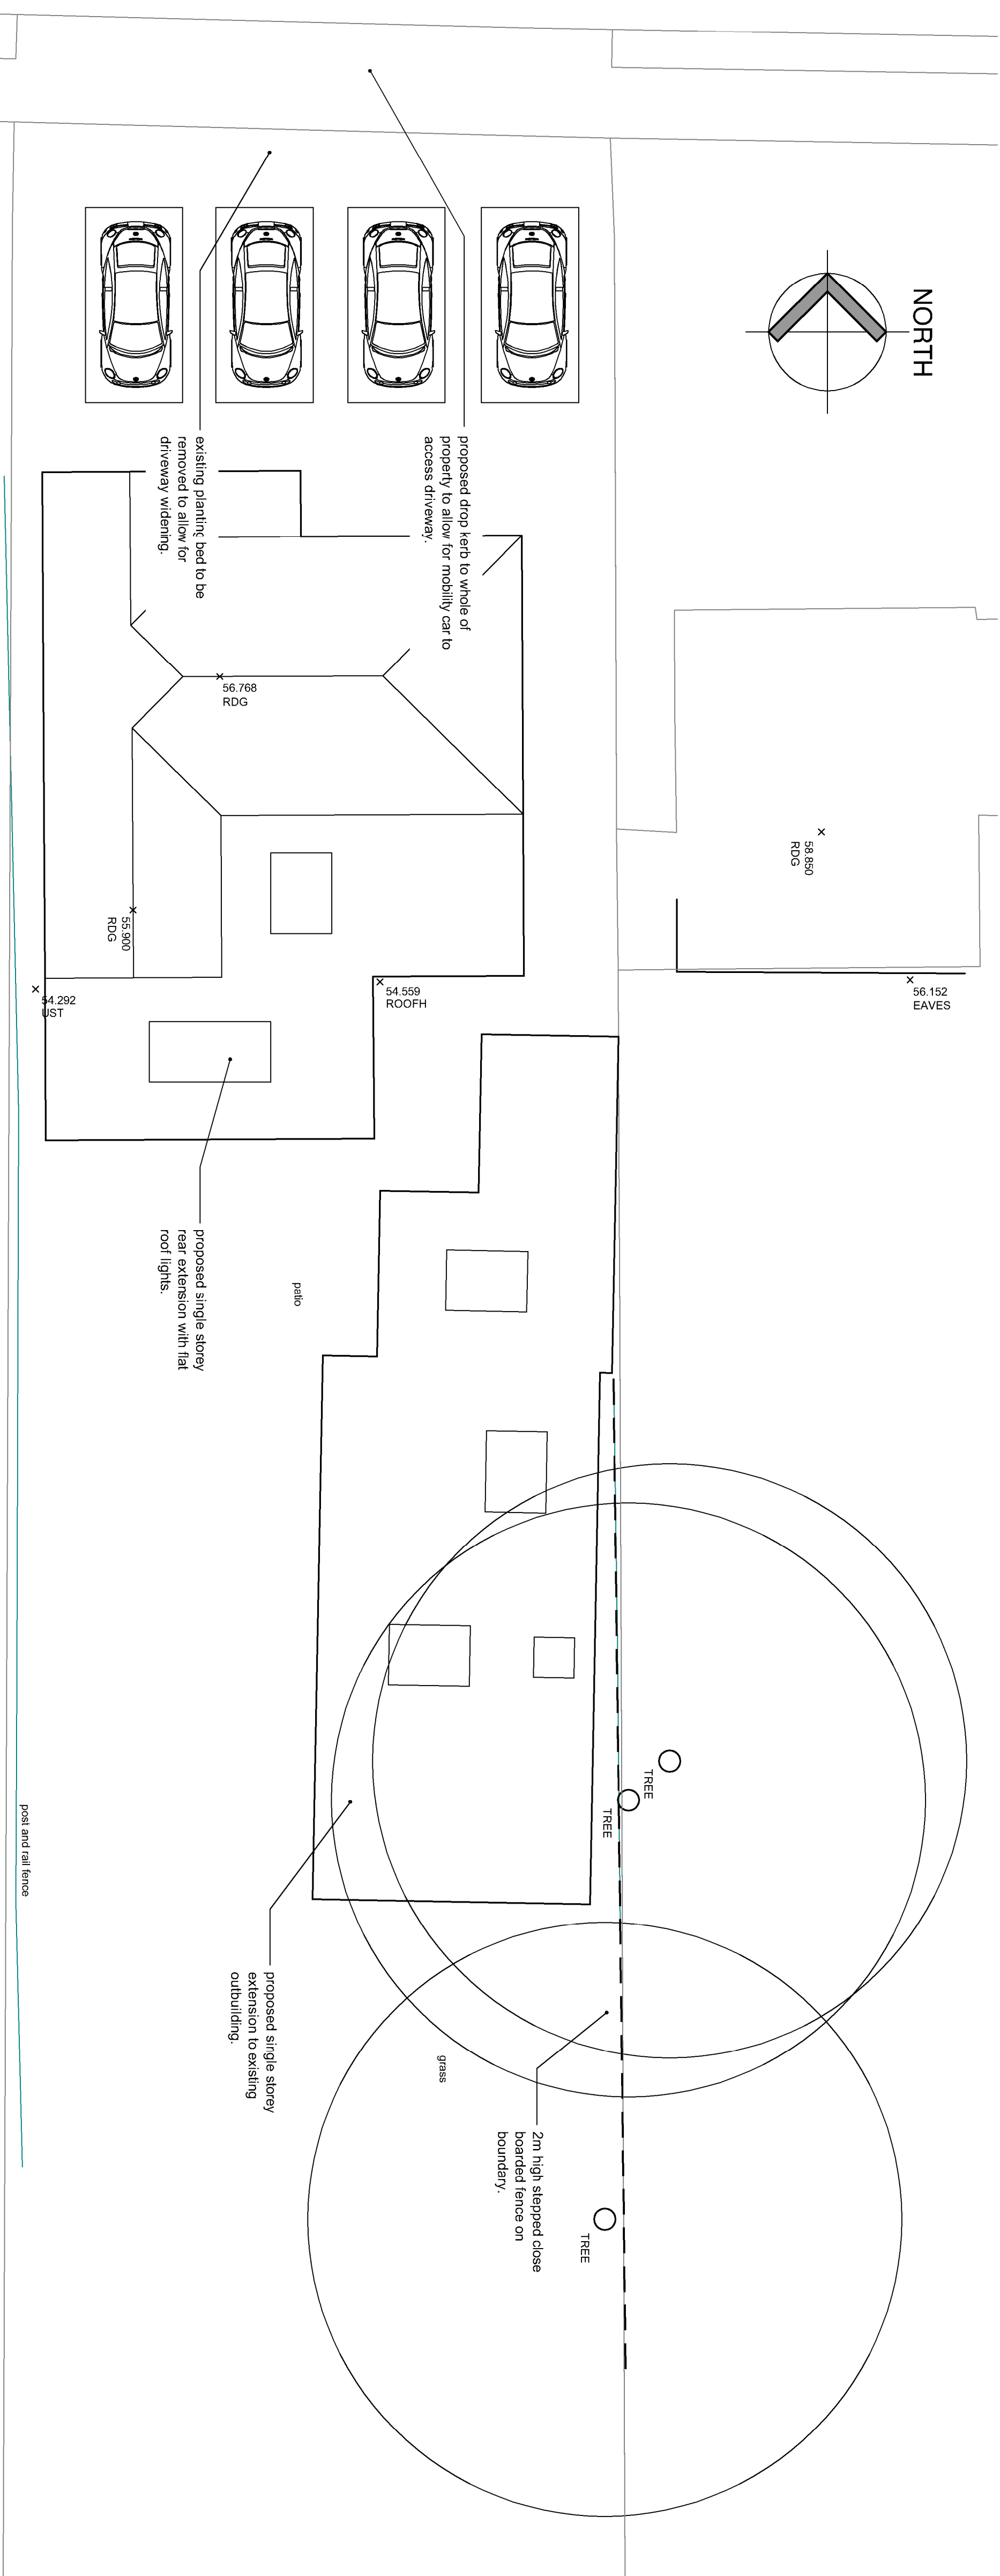





NOTE: Scale from this Drawing (except for planning approval).
All dimensions are in millimetres and to be checked on site.
All Dimensions relating to subcontractors or suppliers work
must be checked and signed between the main contractor and
the sub-contractors and suppliers.

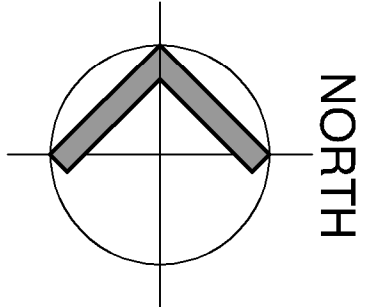

PROPOSED SITE PLAN with OS overlay
SCALE 1:100

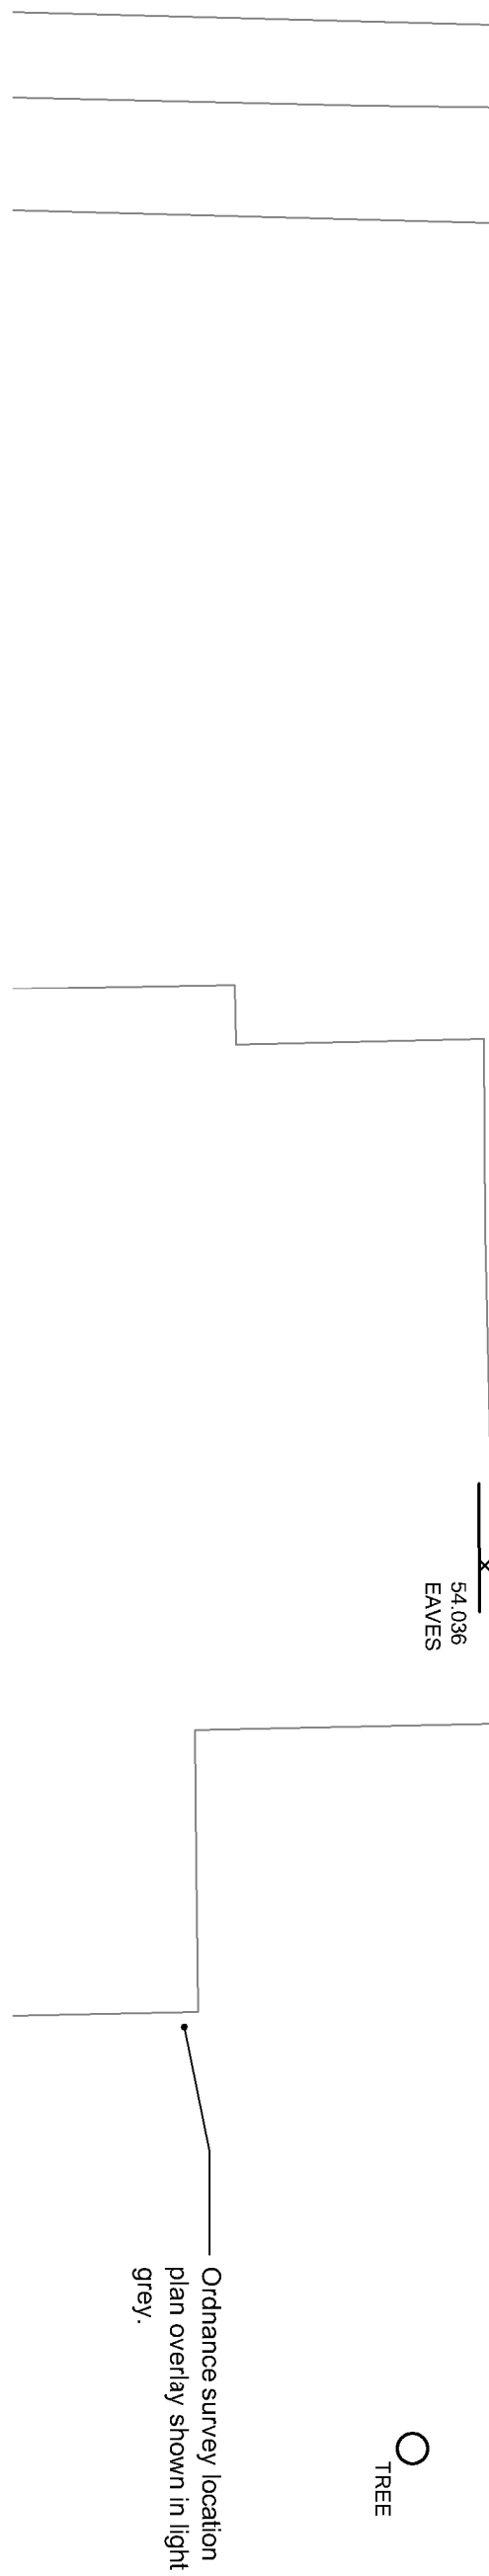

BLOCK PLAN
SCALE 1:500

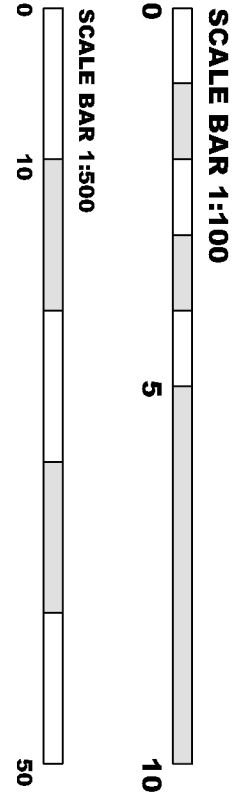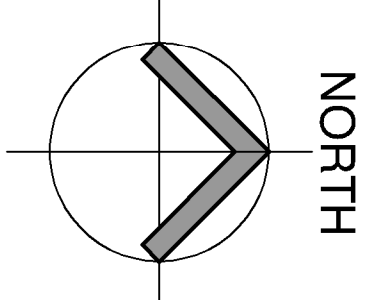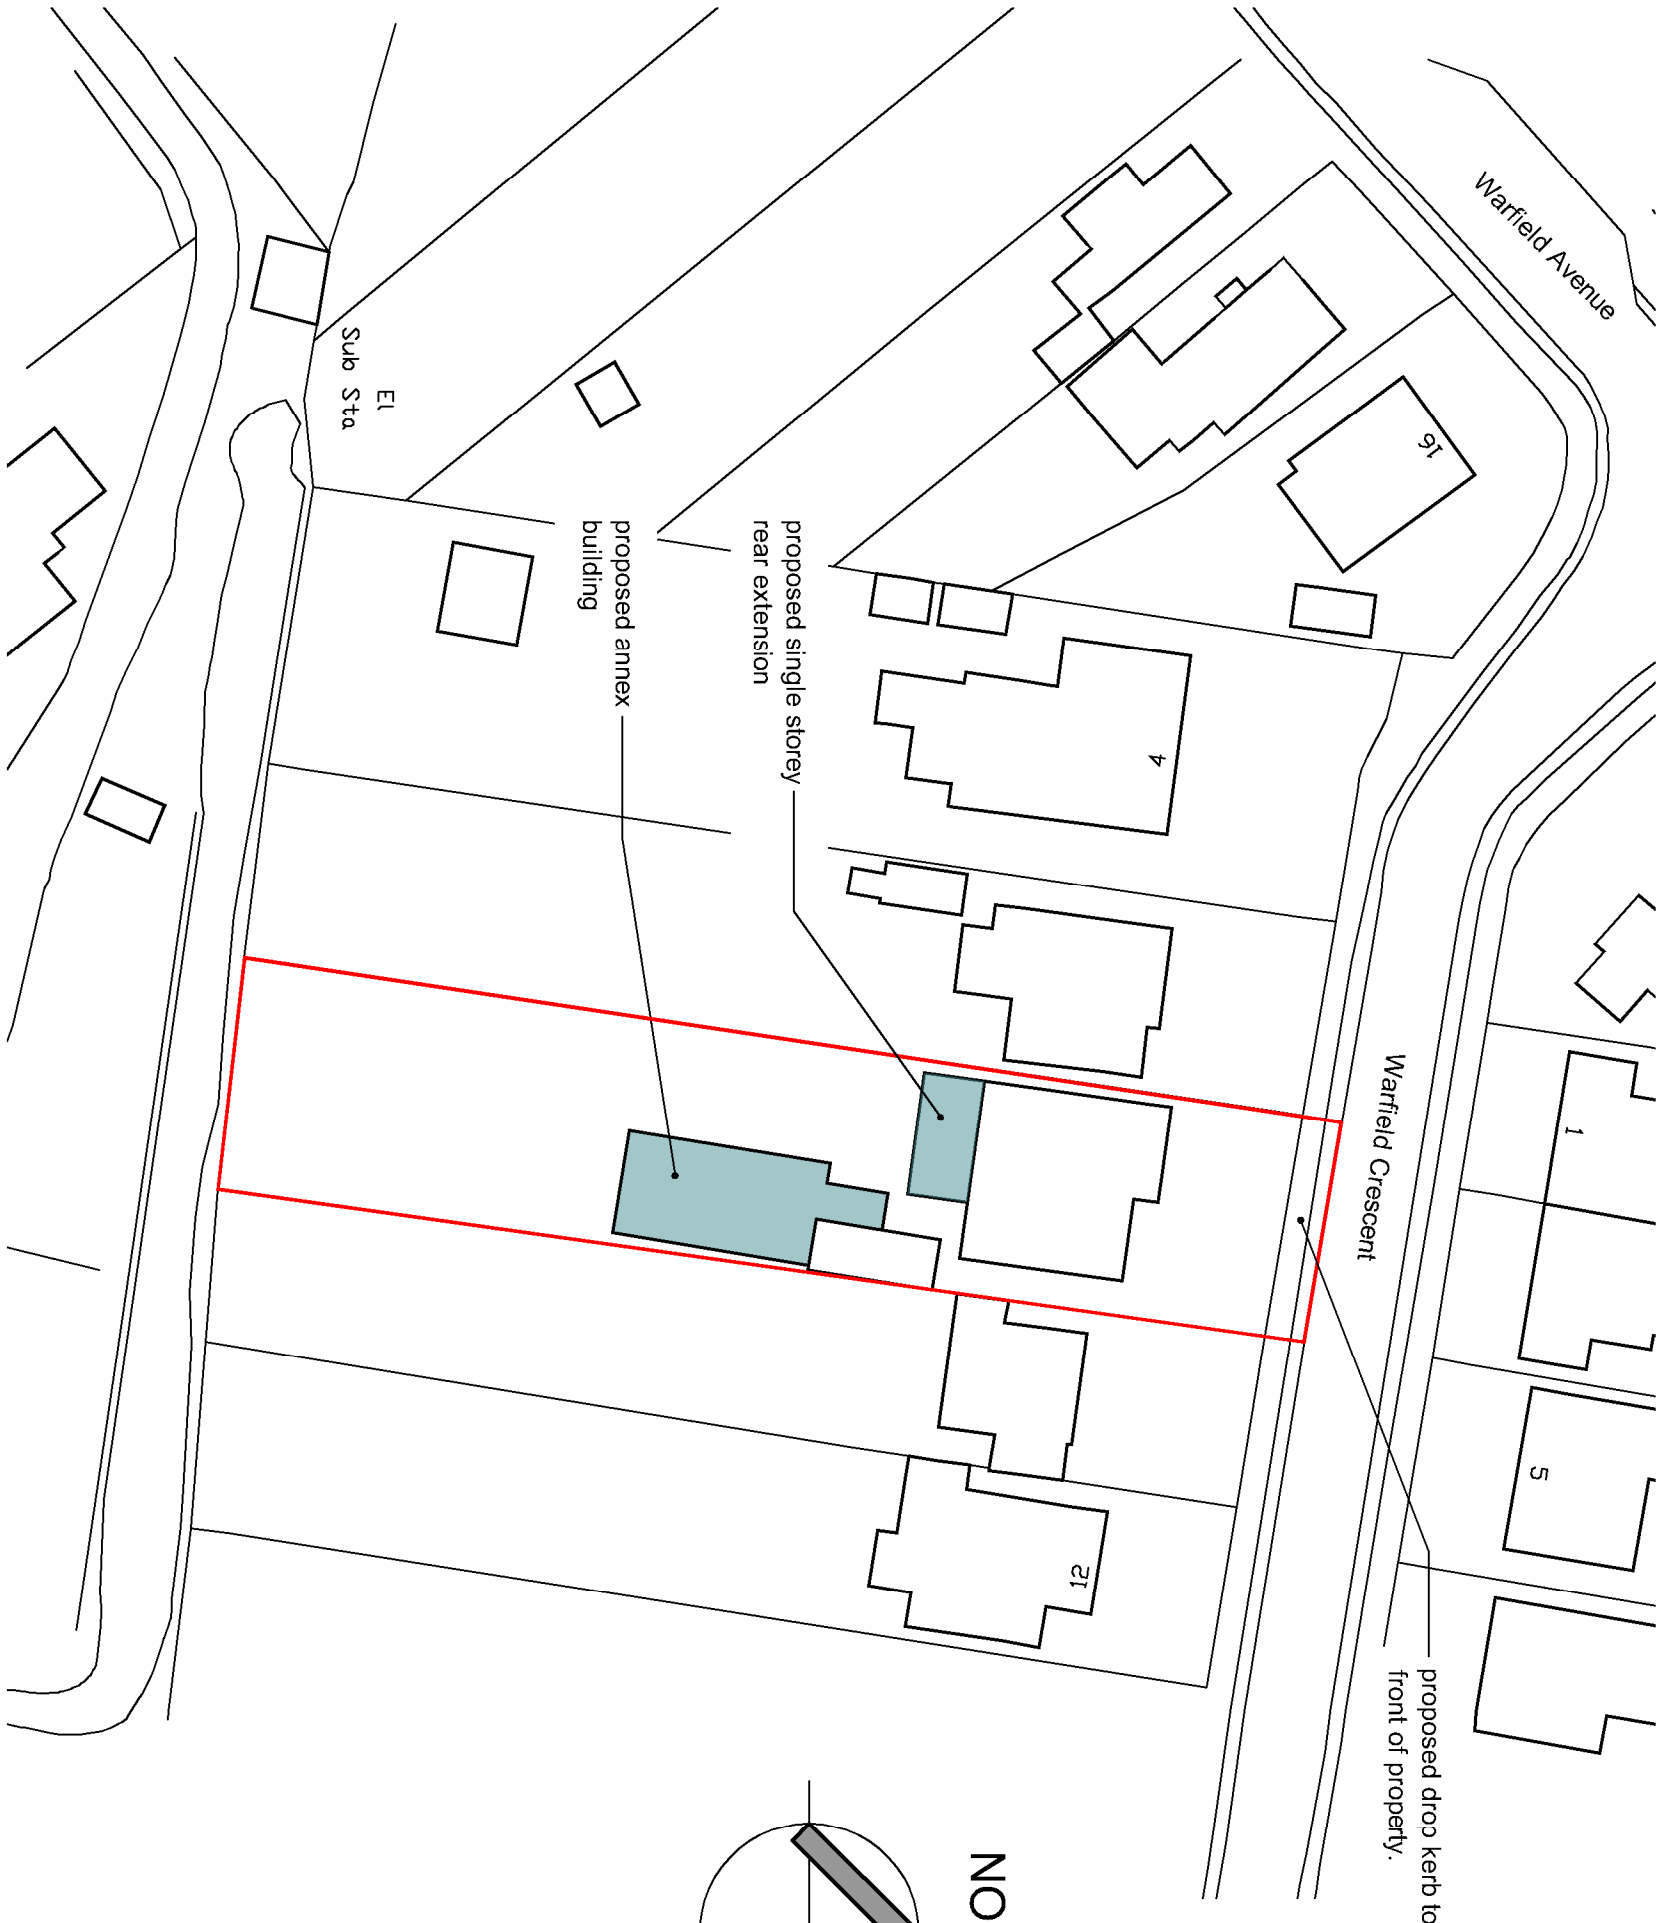

DRAWING TITLE -				DATE -		SCALE -		DRAWING NUMBER -		REV	
PLANNING APPLICATION -				DN -	Aug 2024	1:100 & 1:500 @ A1					
PROPOSED SITE PLAN & BLOCK PLAN				GP				24261 PL303		A	
CLIENT -				Mr Proudfoot, 8 Warfield Crescent, Watlington, Hants.							