


PROPOSED FLOOR PLAN

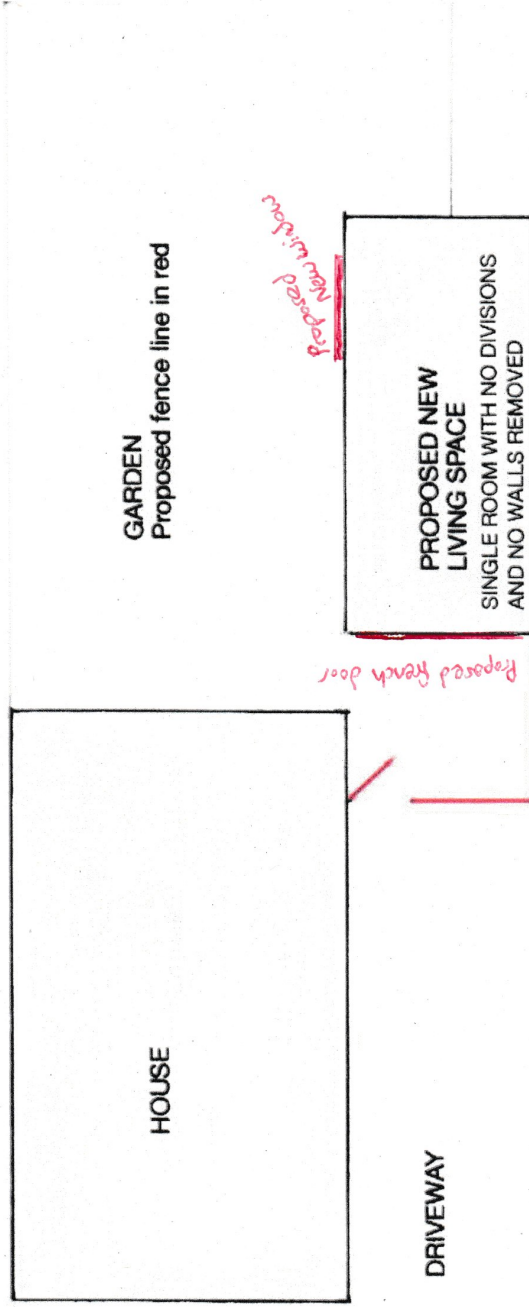

PROPOSED FLOOR PLAN
For Mr & Mrs McDermott-Roe

SCALE 1:100 @ A4
DATE 09/08/2024 DRAWING No 4 of 5

