


NOTE: All dimensions to be checked on site prior to commencement of any work
*** DO NOT SCALE FROM THIS DRAWING EXCEPT FOR THE PURPOSES OF DETERMINING A PLANNING APPLICATION***
Notify C.A of any discrepancies before ordering materials.
© Crown copyright and database rights 2021 Ordnance Survey 100019671



Front Elevation as Proposed



Right Side Elevation as Proposed

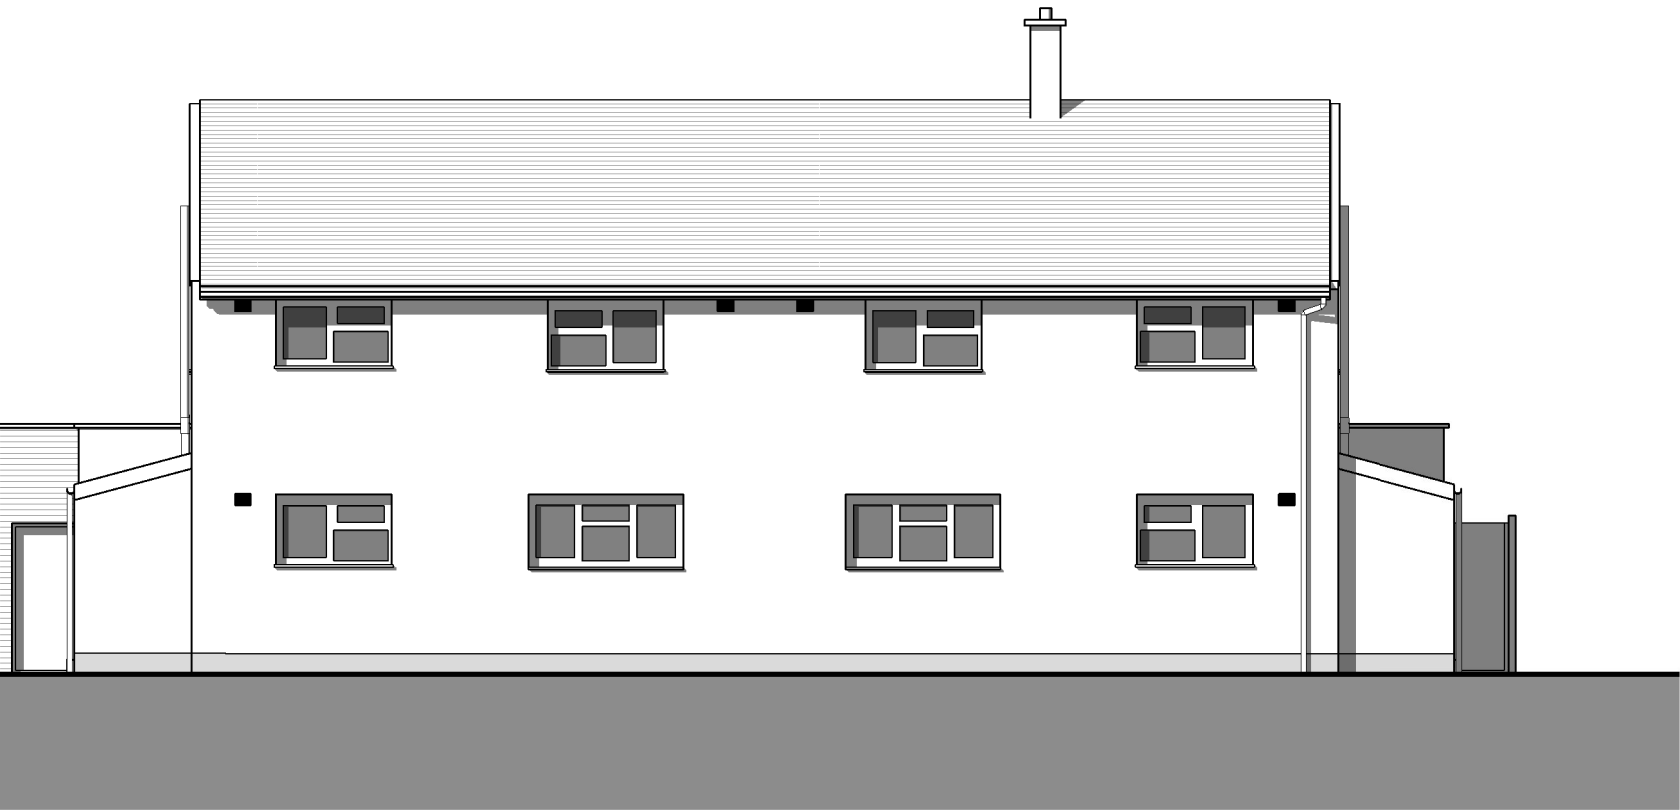

Rear Elevation as Proposed



Left Side Elevation as Proposed



Rev	Date	Revision Details (Amended By)	Approved By		
Project					
Social Housing Decarbonisation Fund					
Drawing Title					
Typical Easiform Houses Type 2 Proposed Elevations					
Date 22/05/24		Scale @ A2 1 : 100			
Housing, Neighbourhood & Building Services					
		JAMES HILL Head of Service			
DEPARTMENTAL SECTION: ARCHITECTS GROUP - Andrew Malbon Principal Architect. Tel 023 92 834711					
Design/ Survey By DL / TN		Drawn By CG	Checked By		
Drawing No					
3810 / 1331 / P1					
SURVEY		DESIGN	☐	WORKING DRAWING	
FEASIBILITY		TENDER		AS BUILT	
INFORMATION		CONTRACT		A.I.	