



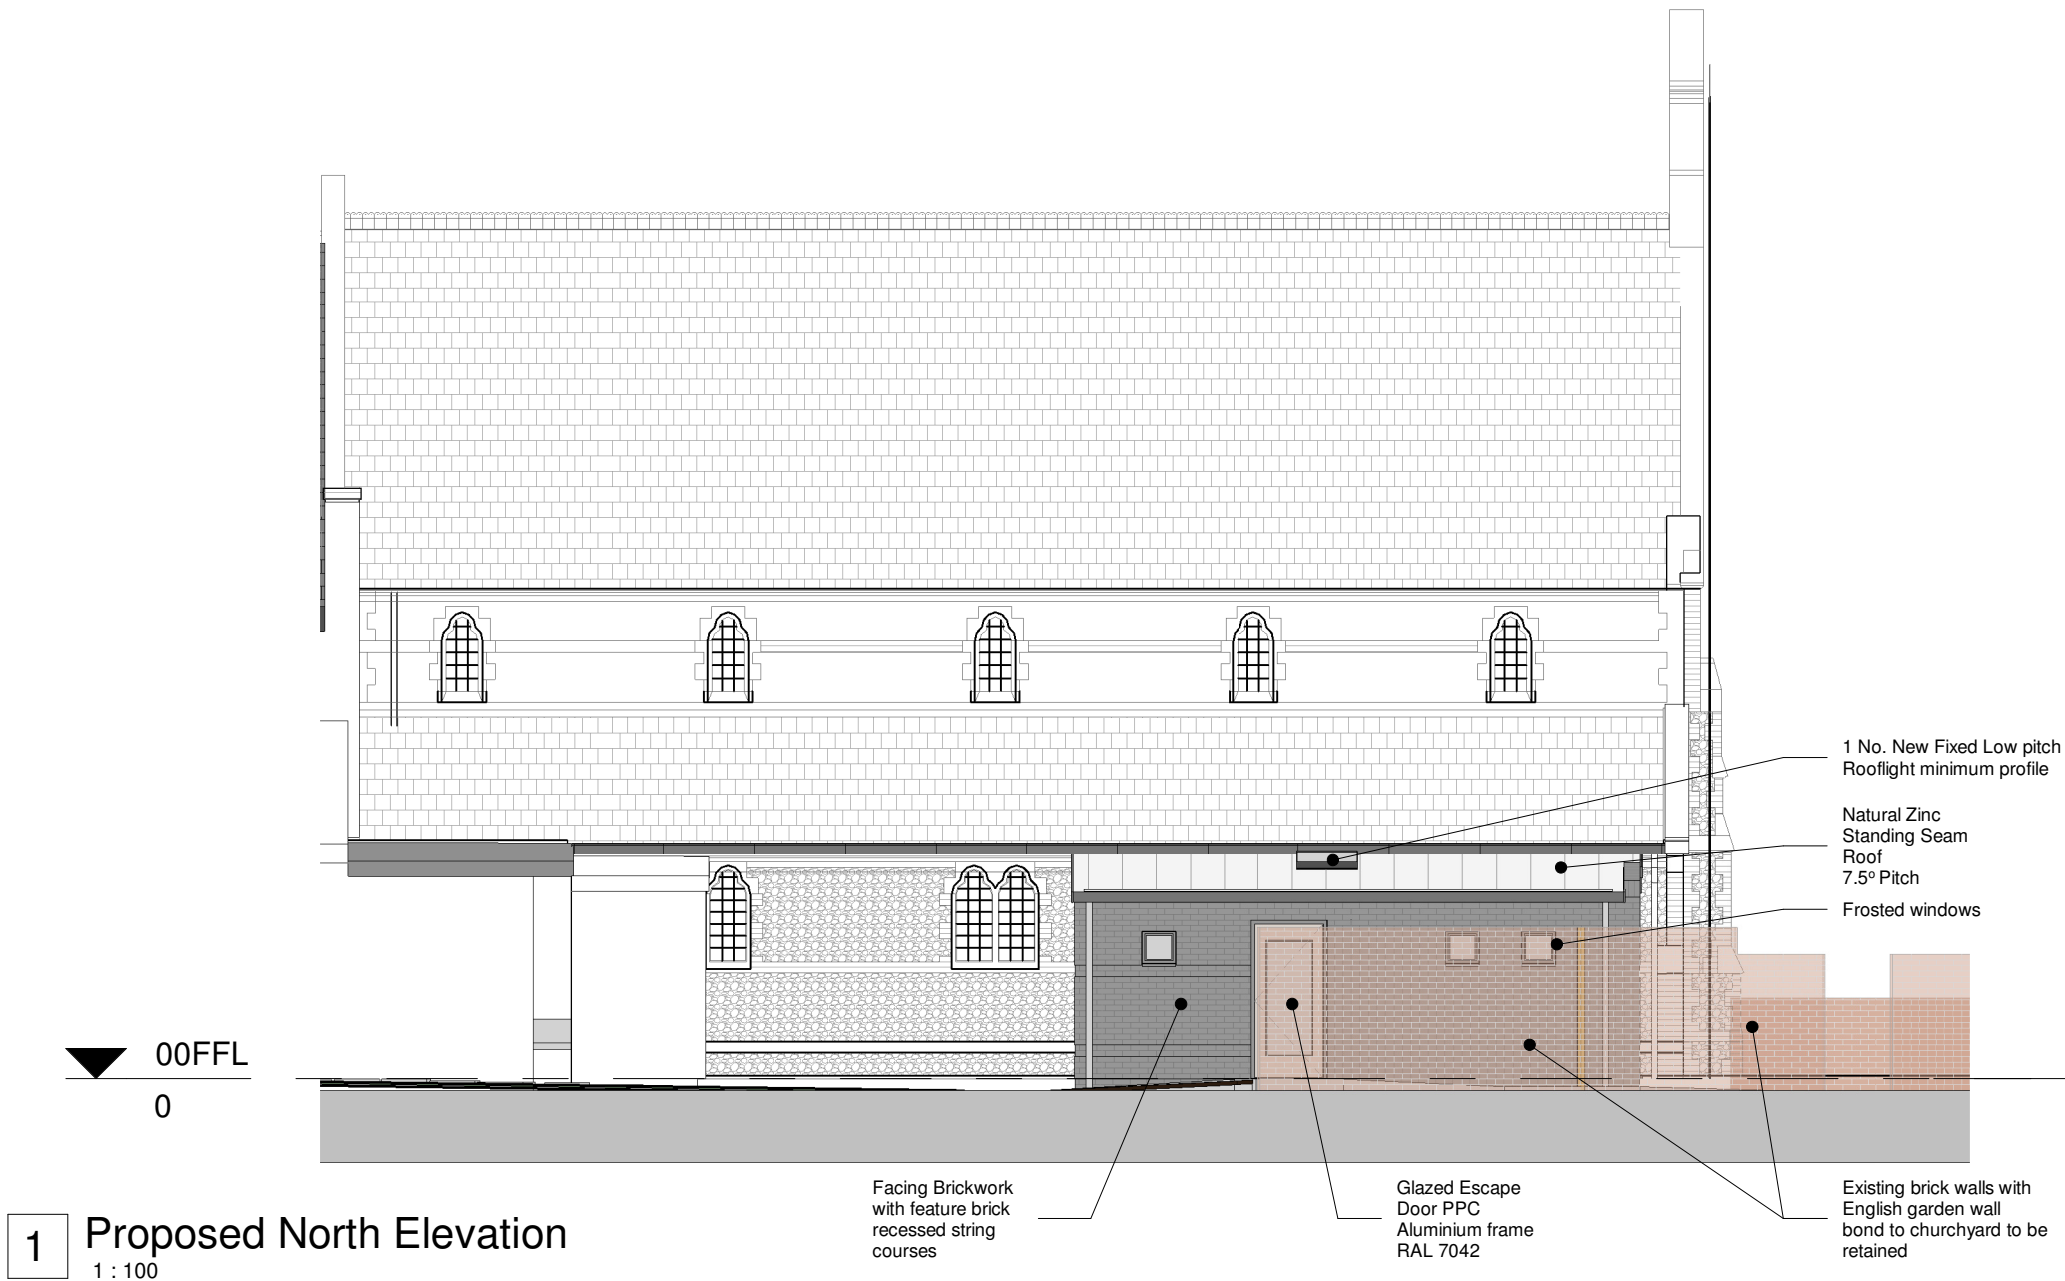

1 Proposed North Elevation
1 : 100

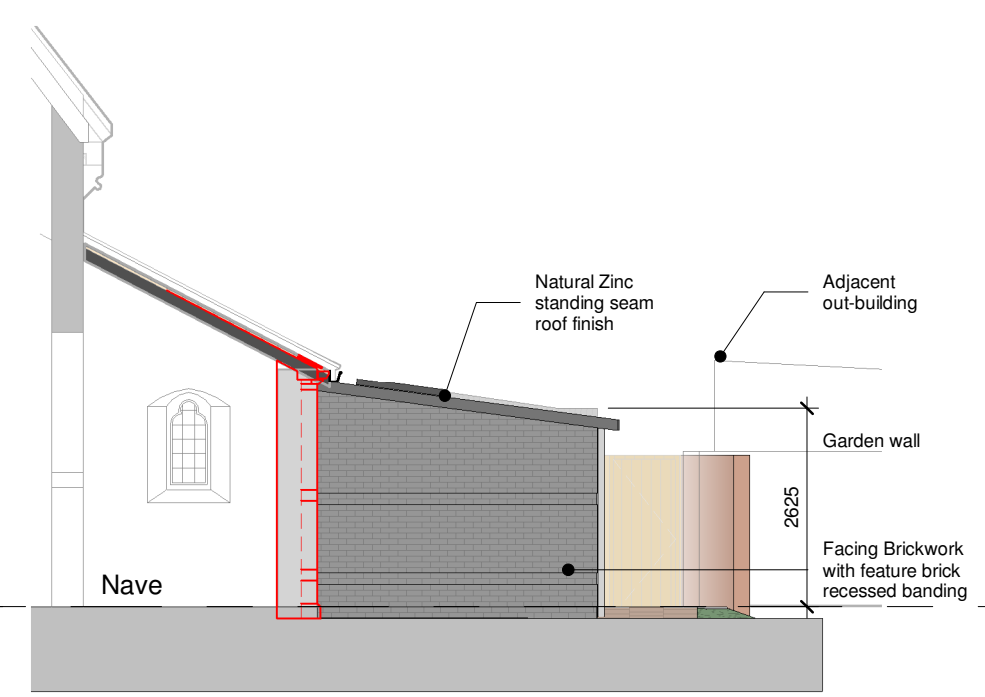

2 Proposed East Elevation
1 : 100

GARRIGUE GREY BRICK



Main walls

Marziale



Feature coursing

Brick Palette

P3	Planning application	JF	DS	30/08/24
P2	Conservatory added & issued for client approval	JF	DS	16/07/24
P1	Final issue for client approval prior to planning application	JF	DS	19/12/23

REV	DESCRIPTION	BY	CHK	DATE
-----	-------------	----	-----	------

Cover Storey
Architects

Cover Storey Architects LLP 18 St Georges Avenue, Havant PO9 2RX
Tel. 02392 006266 info@coverstoreyarchitects.co.uk www.coverstorey.co.uk

Project name: St.Josephs West St. Havant - Welfare Facilities	Drawing name: Proposed Elevations	Scale @ A3: 1 : 100	Drawn / Checked: JF / DS	Date: NOV 2023	Status: PLANNING	Project No: 22024	Drawing No: V05-300	Revision: P3
--	--------------------------------------	------------------------	-----------------------------	-------------------	---------------------	----------------------	------------------------	-----------------