

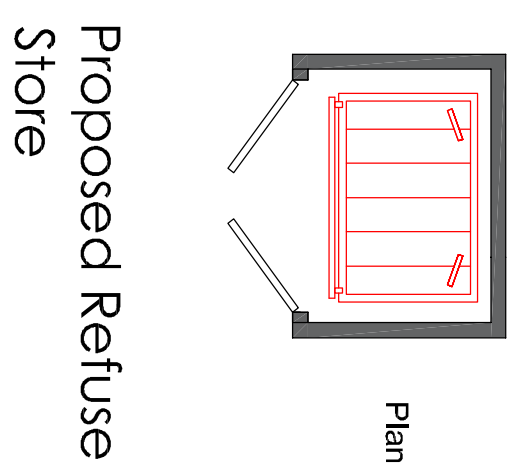


Existing Elevations


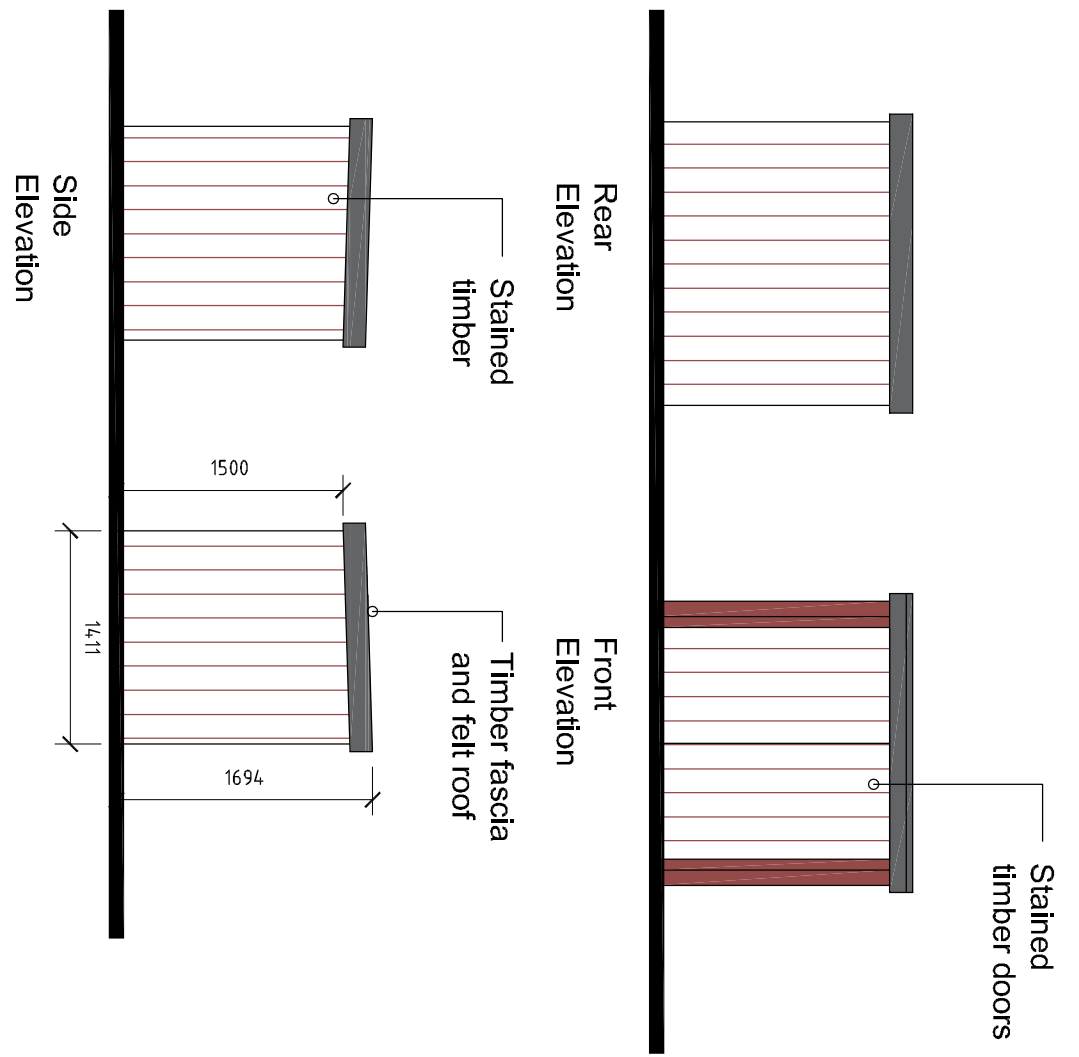


Scale in Metres
0 1 2 for 1:50

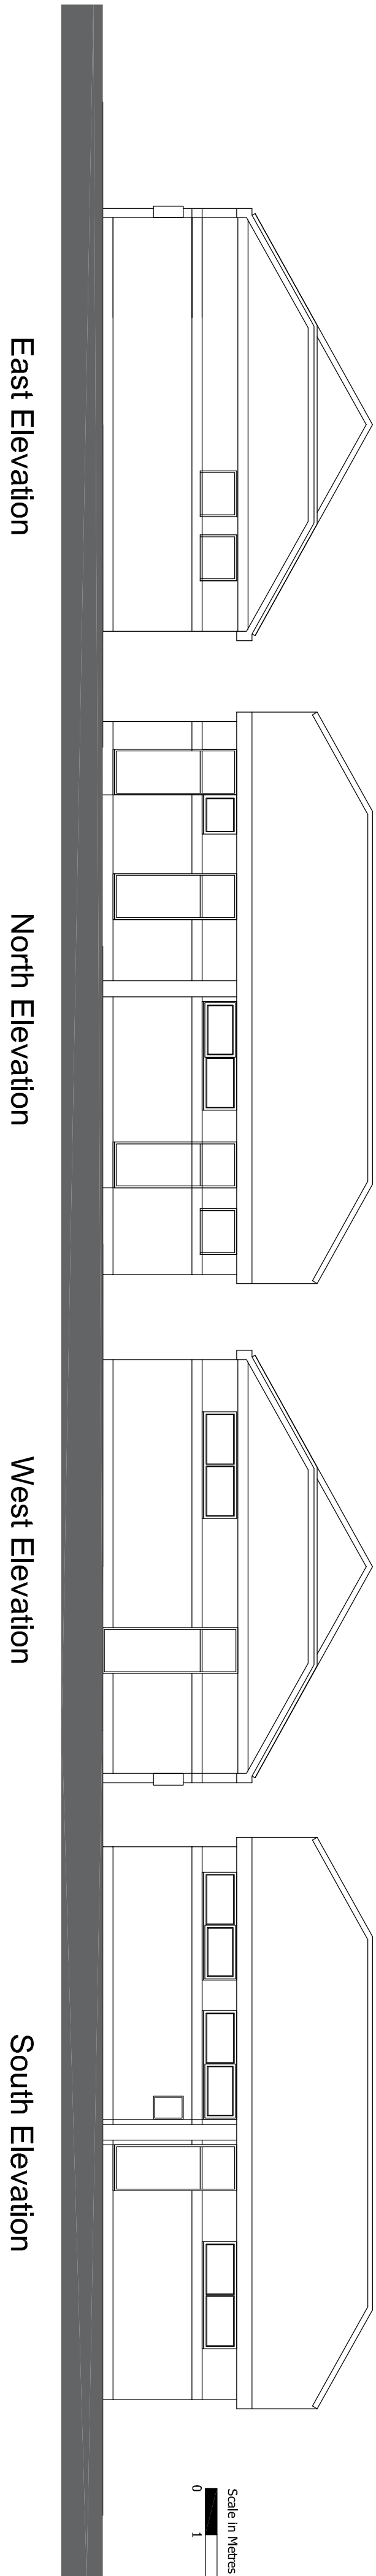


Scale in Metres
0 1 2 3 4 5 for 1:100

Existing Floor Plan

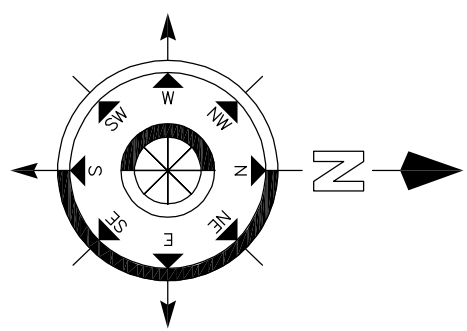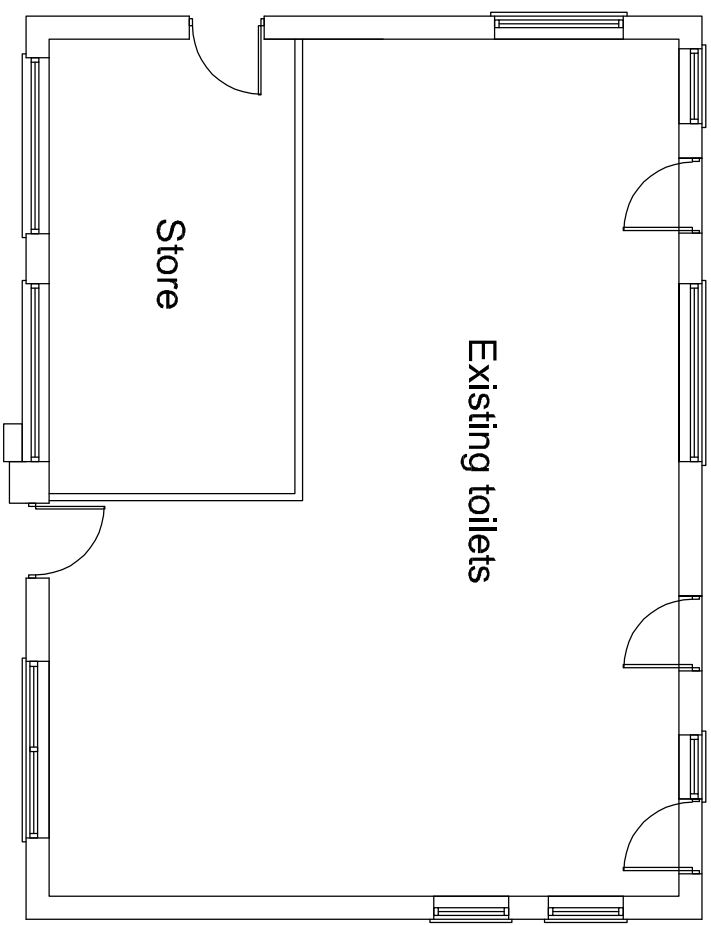


Scale in Metres
0 10 20 30 40 50 60 for 1:1250

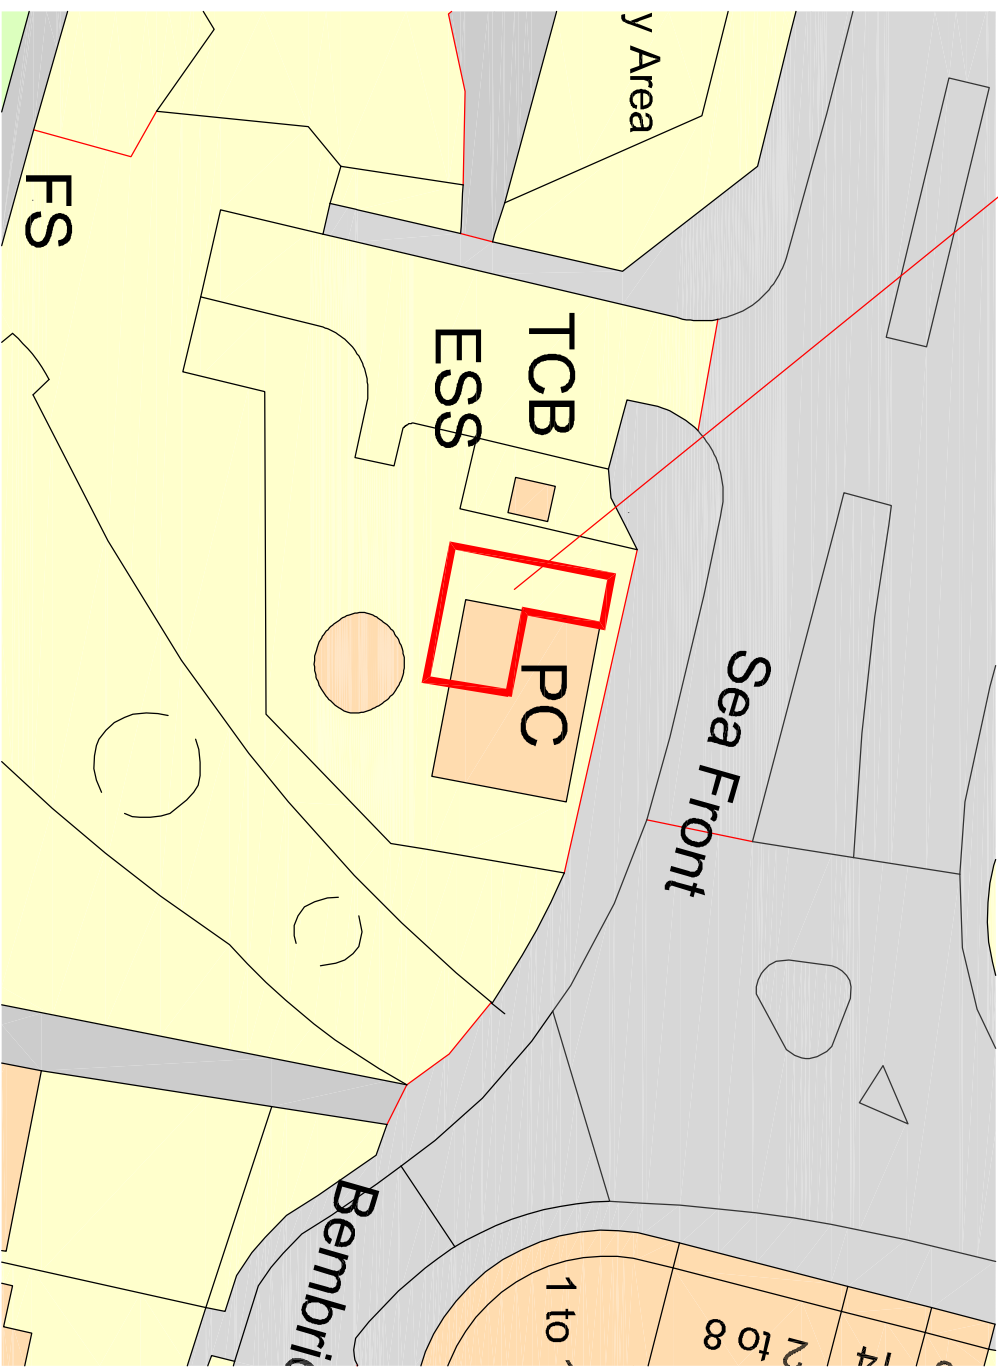


Scale in Metres
0 5 10 15 20 25 for 1:500

Existing toilets retained

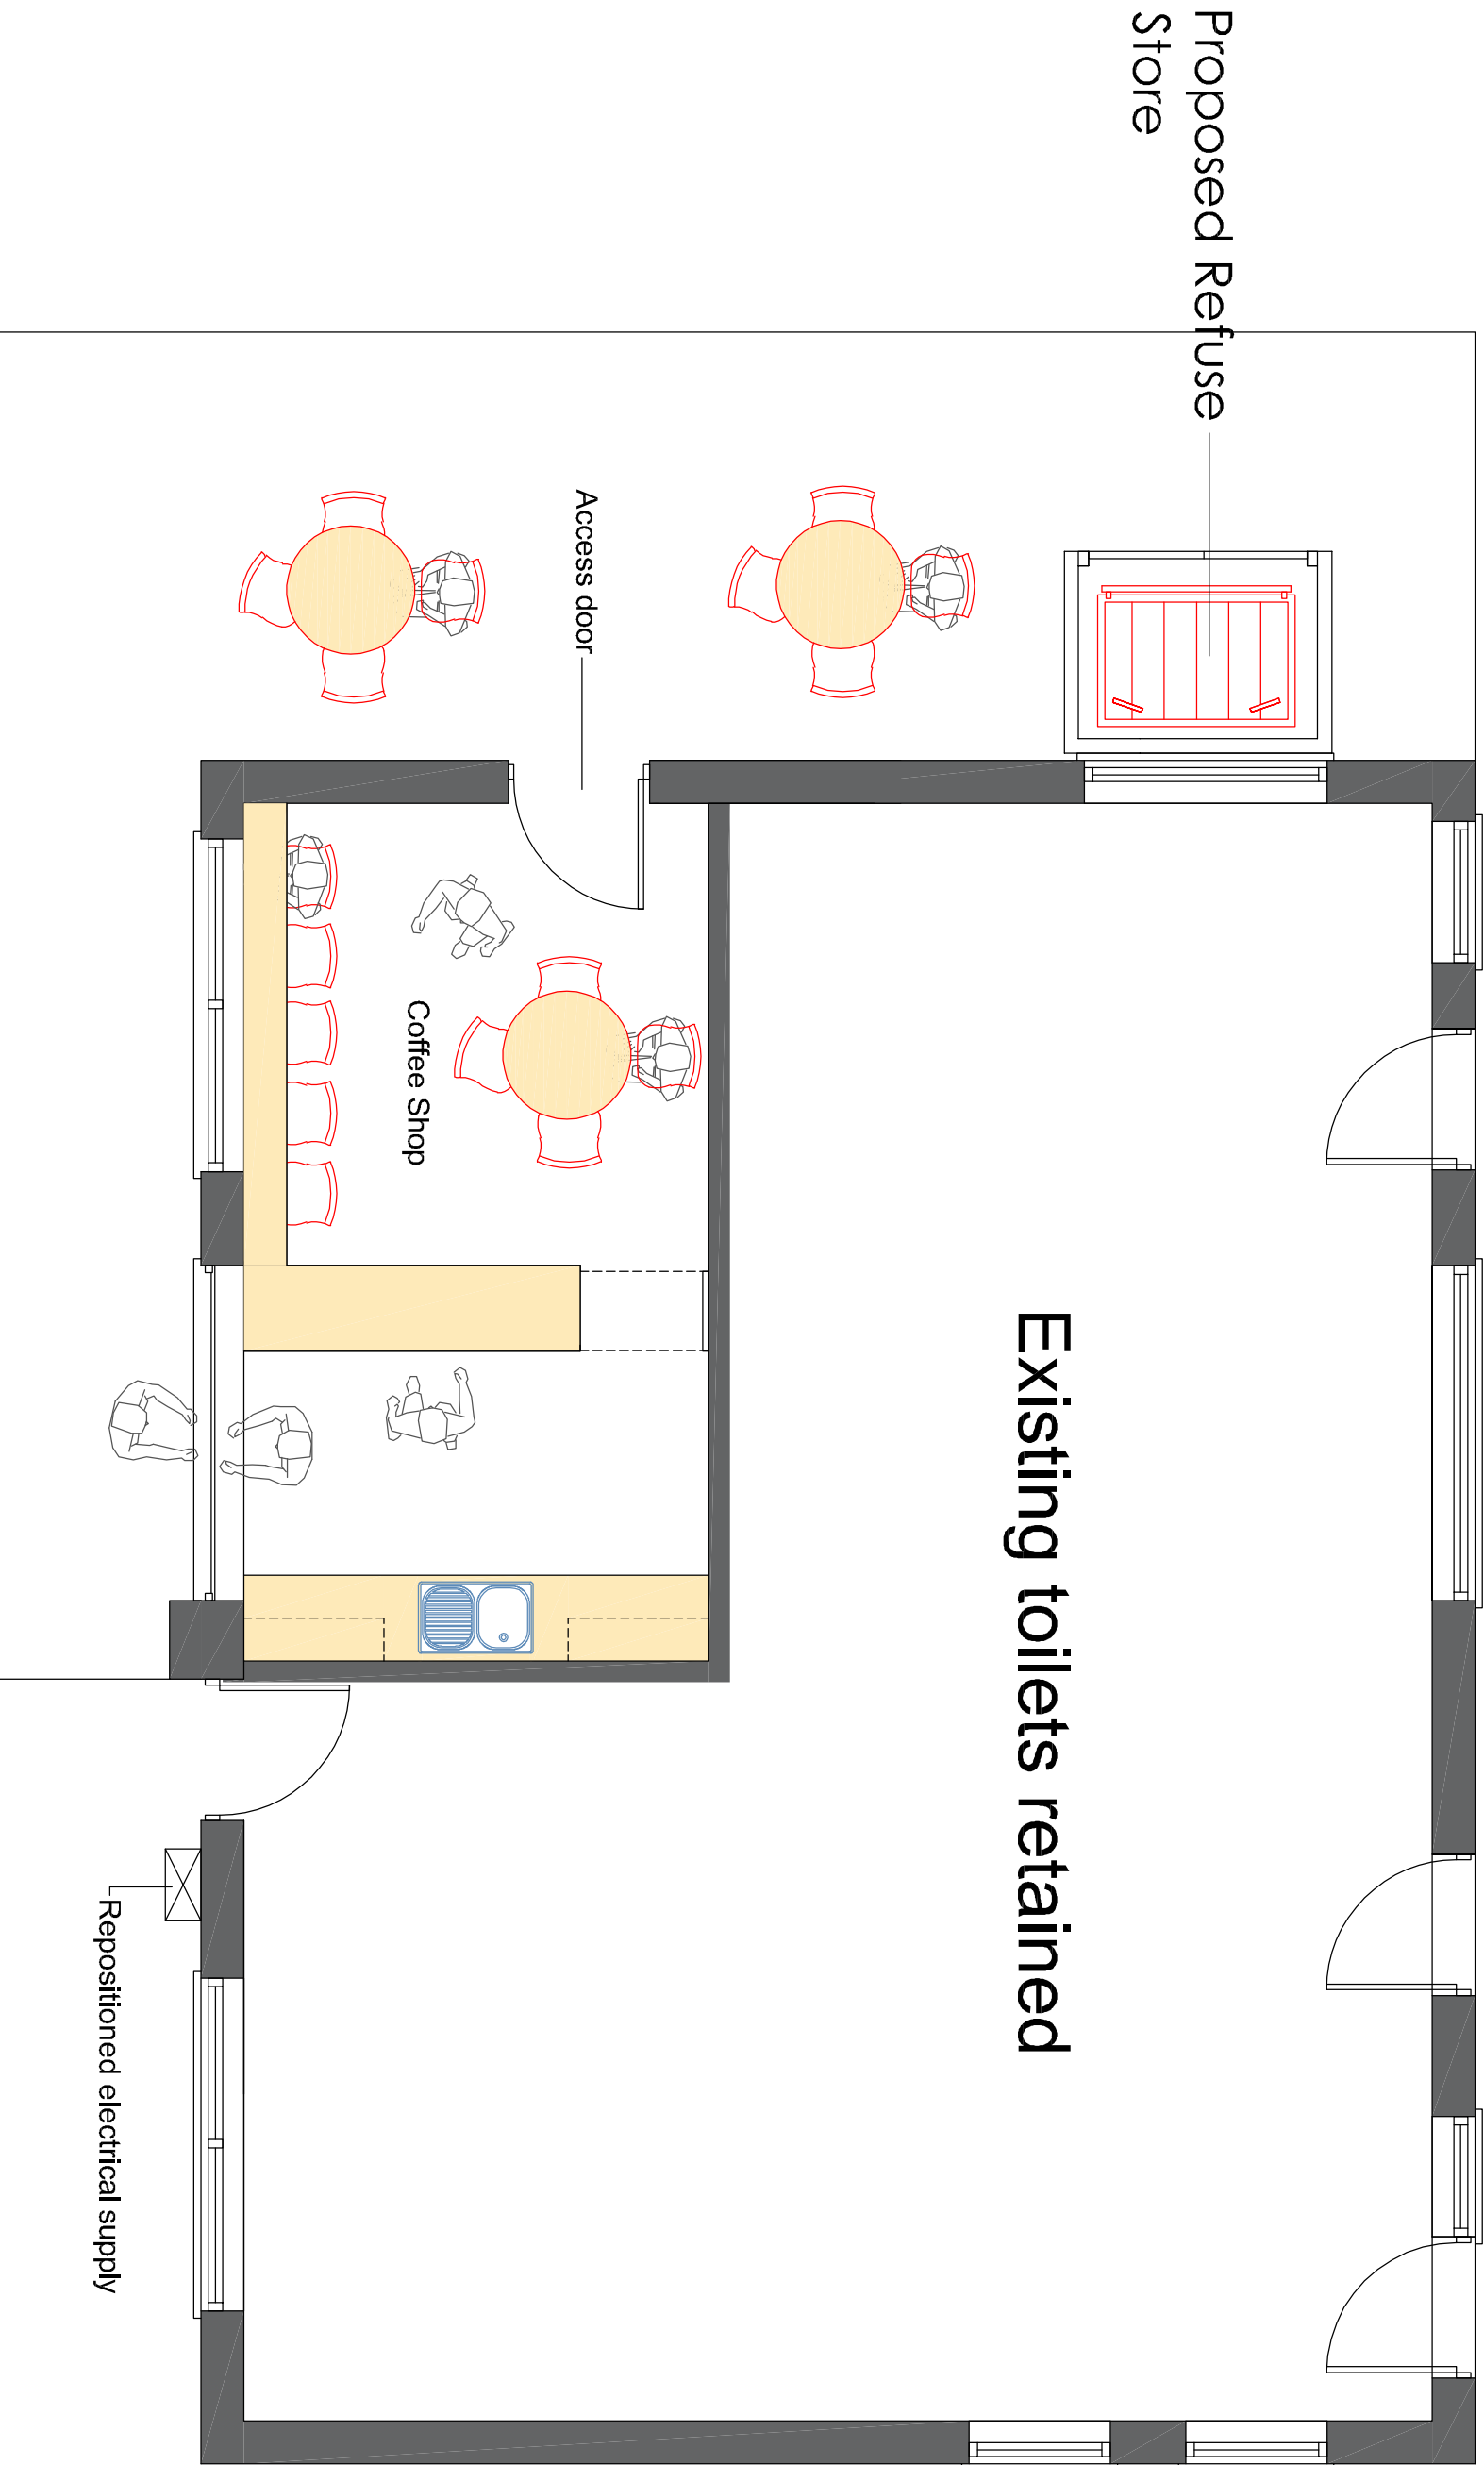

Proposed Floor Plan

Proposed Elevations

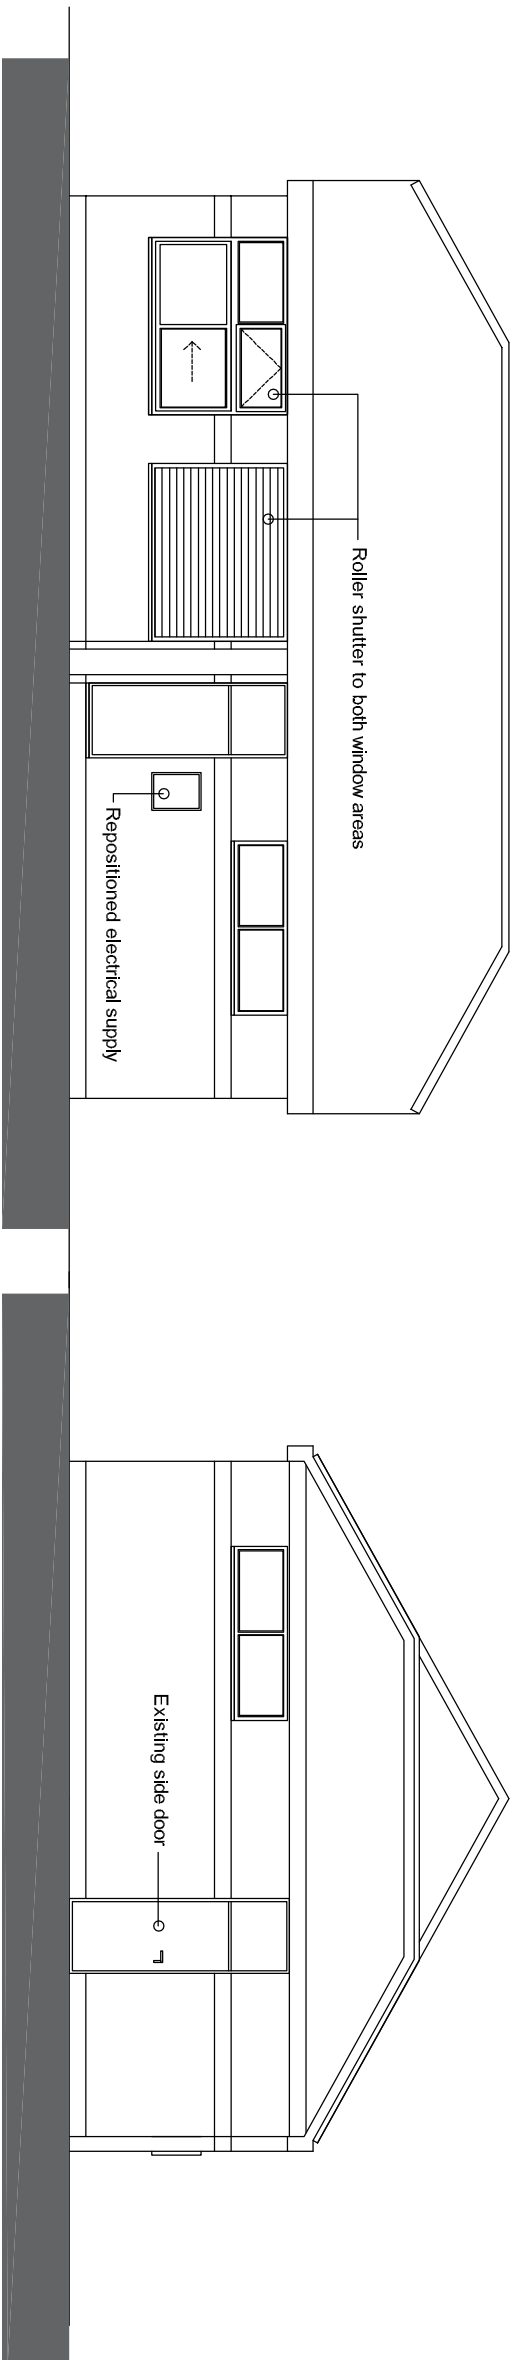

Chris Flint Associates Ltd
CHARTERED SURVEYORS - PROJECT MANAGERS
DEVELOPMENT CONSULTANTS

Drawn By: JFM
Date: 21/07/24
Scale: A1
Project: PC Eastoke Corner
Hayling Island

CFR | FULL | 01 | 02 | 1-100

PLANNING

2. Planning (Town & Country Planning Act 1990) & 2.1. Planning (Listed Buildings and Conservation Areas) Act 1967 & 2.2. Planning (Hazardous Substances) Act 1960
Email: cflint@chrisflintassociates.co.uk