




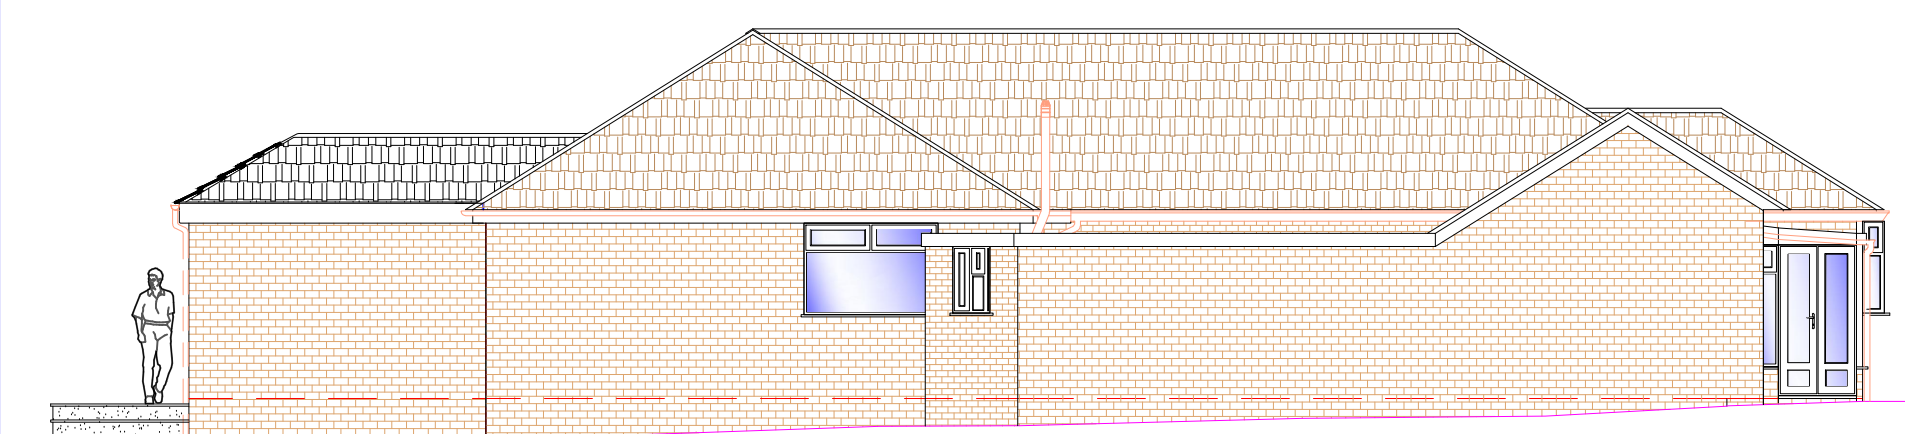


1 EXISTING SIDE ELEVATION
1:100

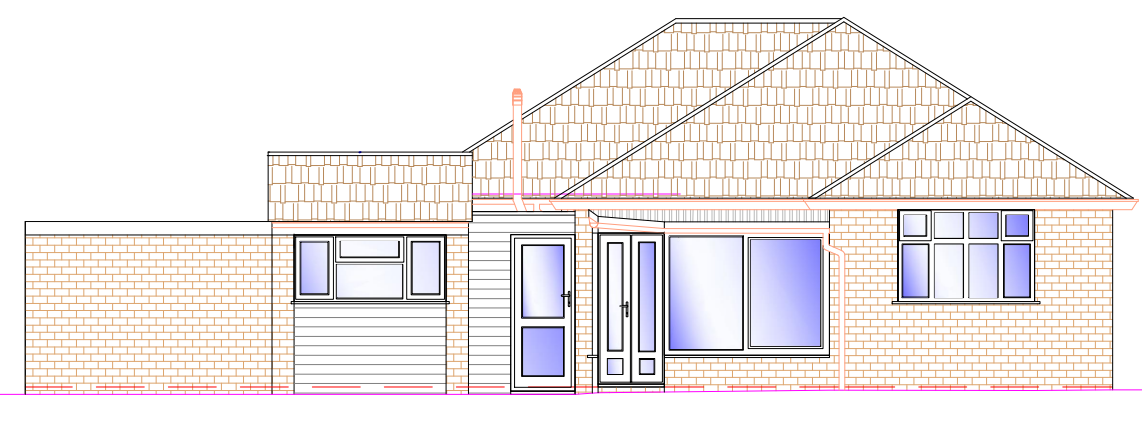


2 EXISTING FRONT ELEVATION
1:100

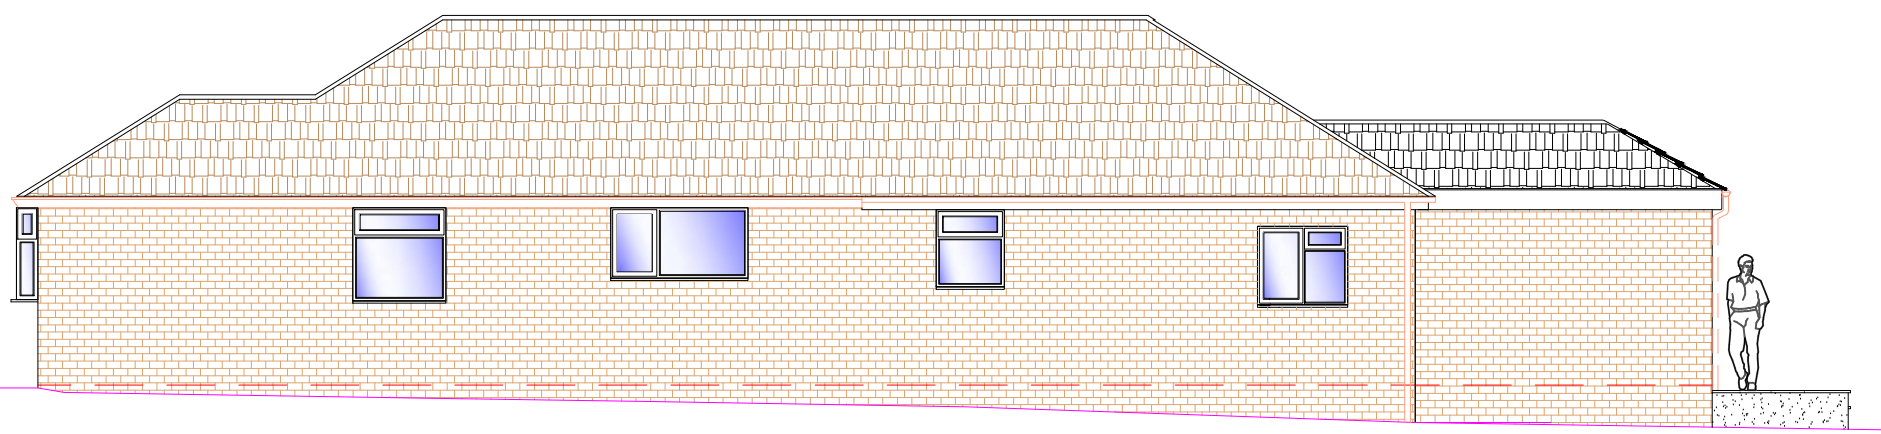


3 EXISTING SIDE ELEVATION
1:100

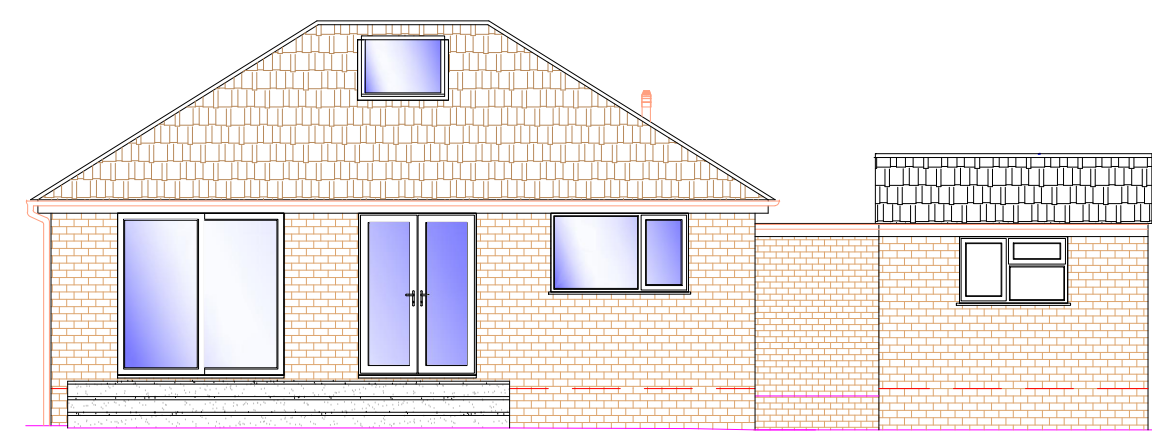


4 EXISTING REAR ELEVATION
1:100

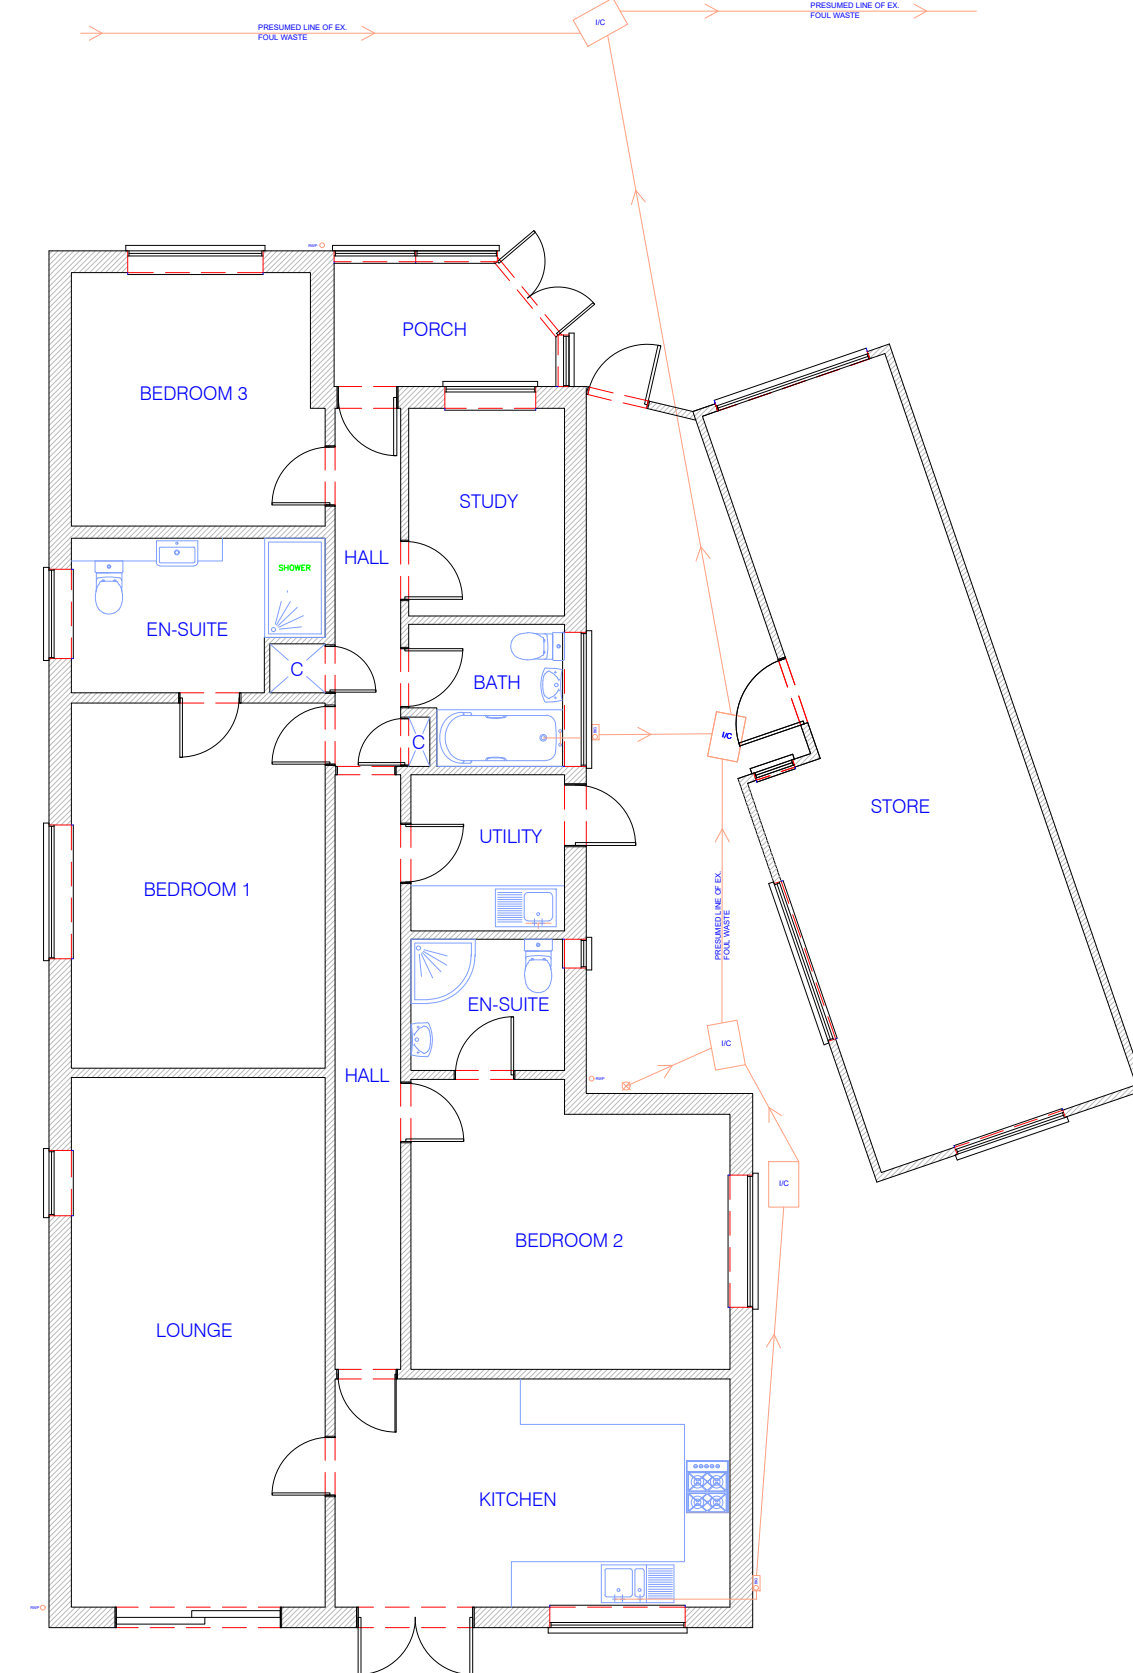


5 EXISTING GRD FLOOR PLAN
1:100

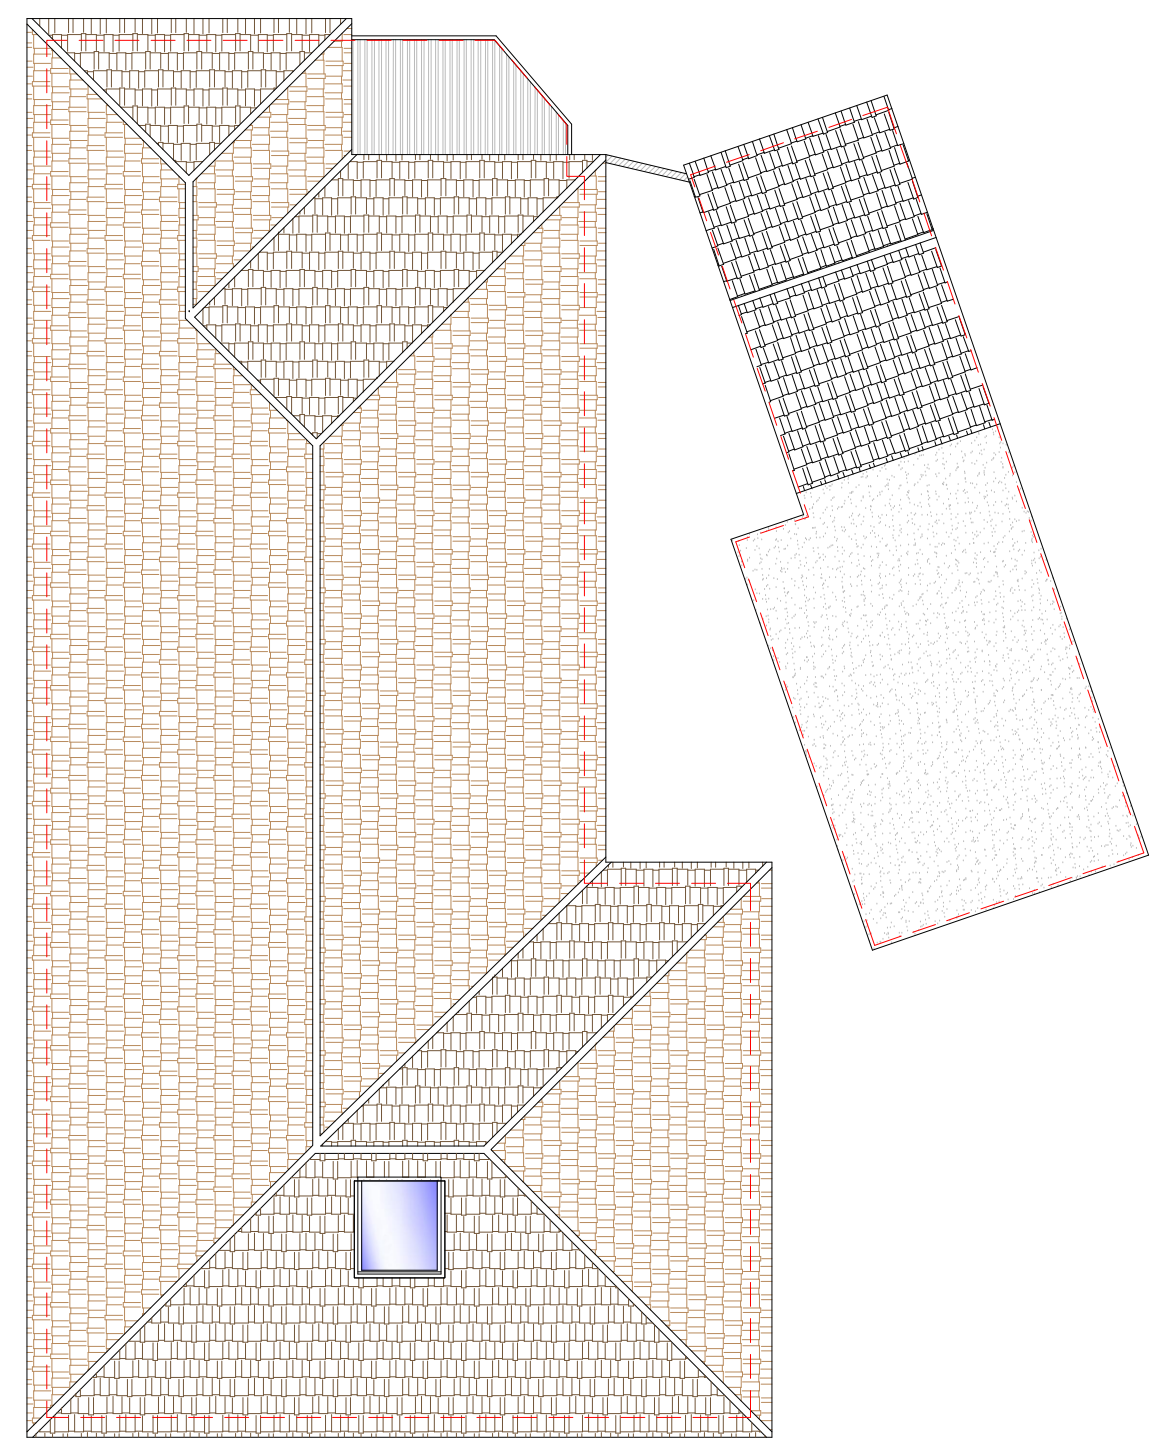


6 EXISTING ROOF PLAN
1:100

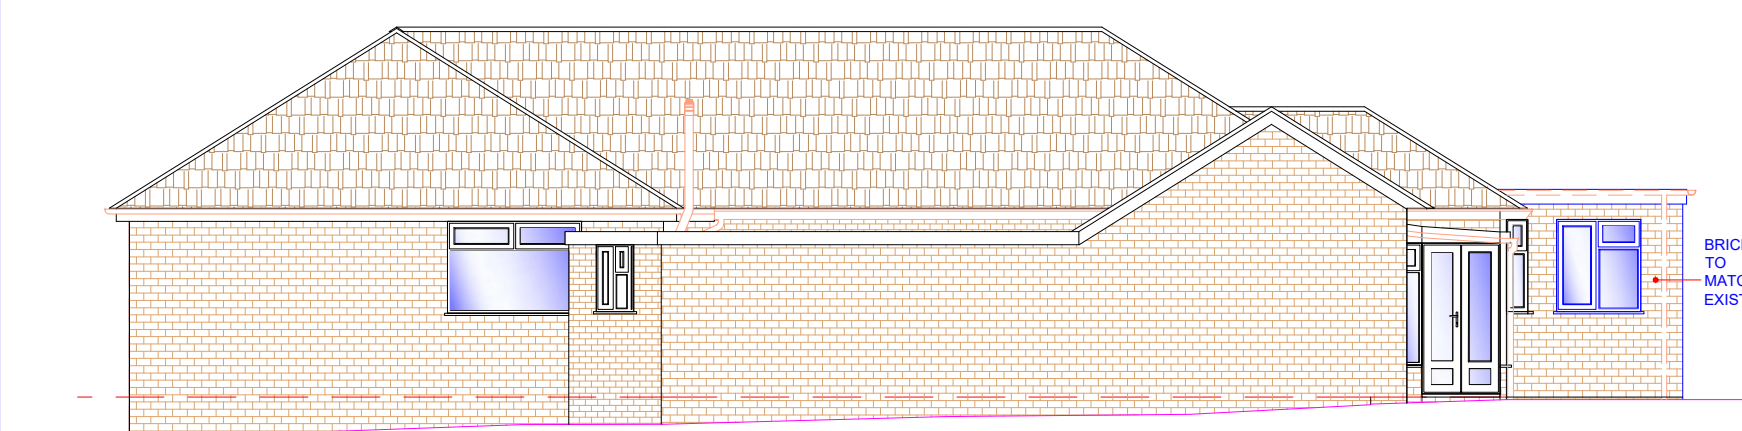


7 PROPOSED SIDE ELEVATION
1:100

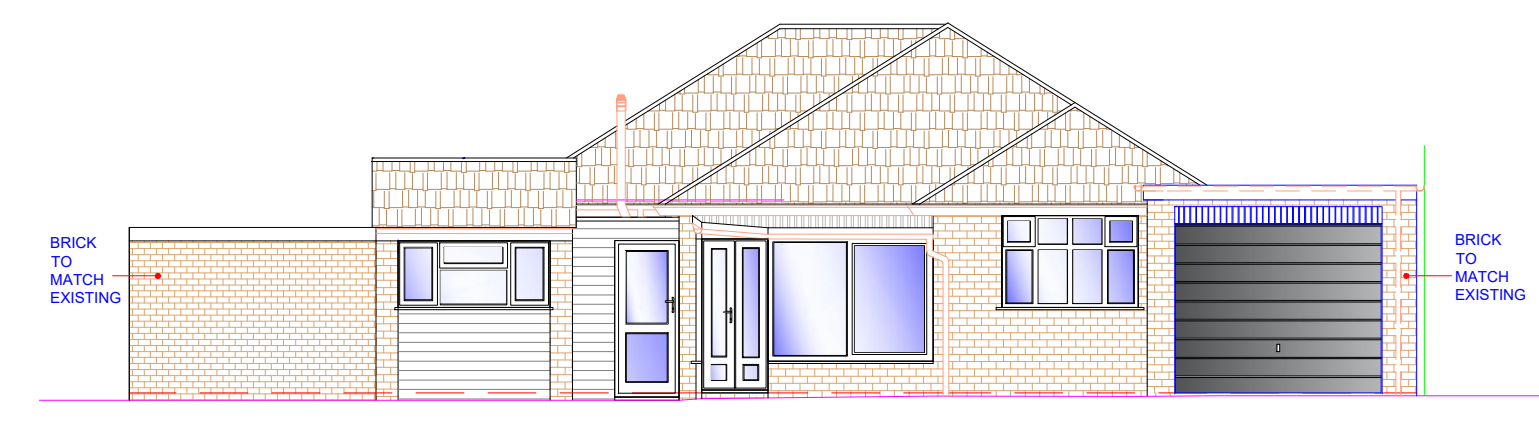


8 PROPOSED FRONT ELEVATION
1:100

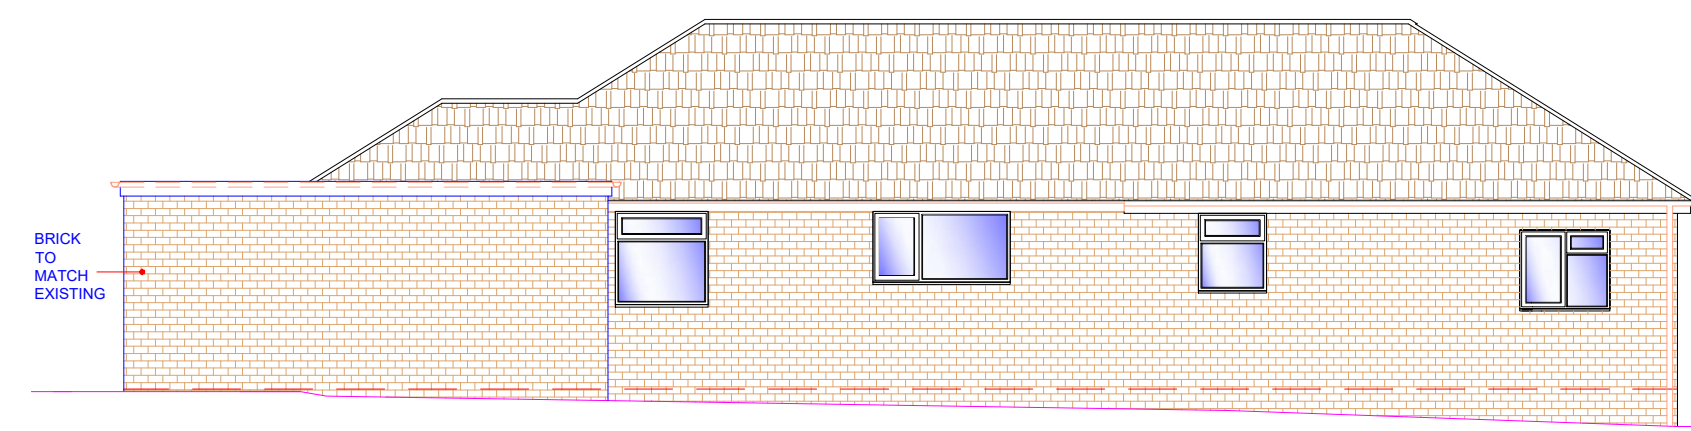


9 PROPOSED SIDE ELEVATION
1:100

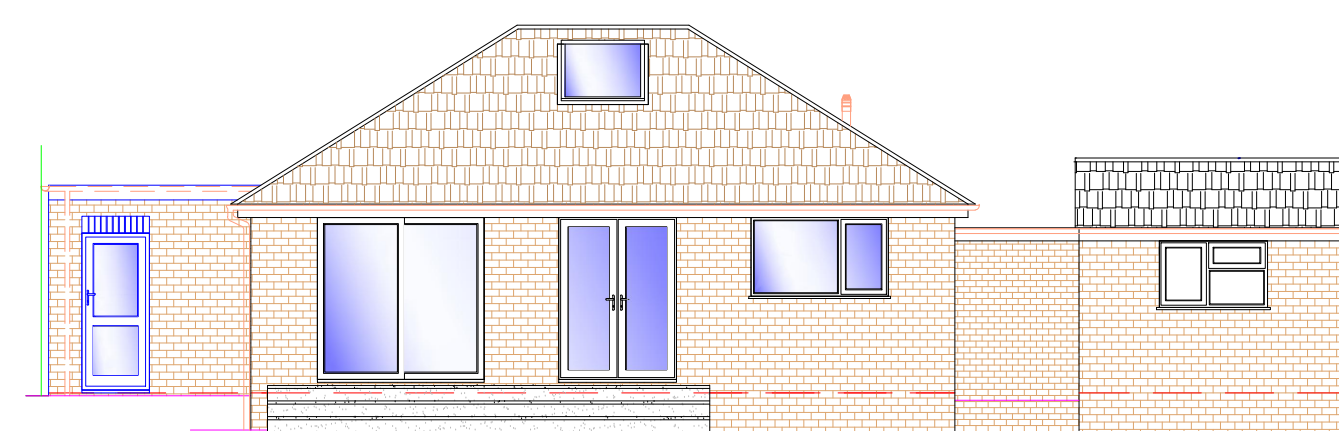


10 PROPOSED REAR ELEVATION
1:100

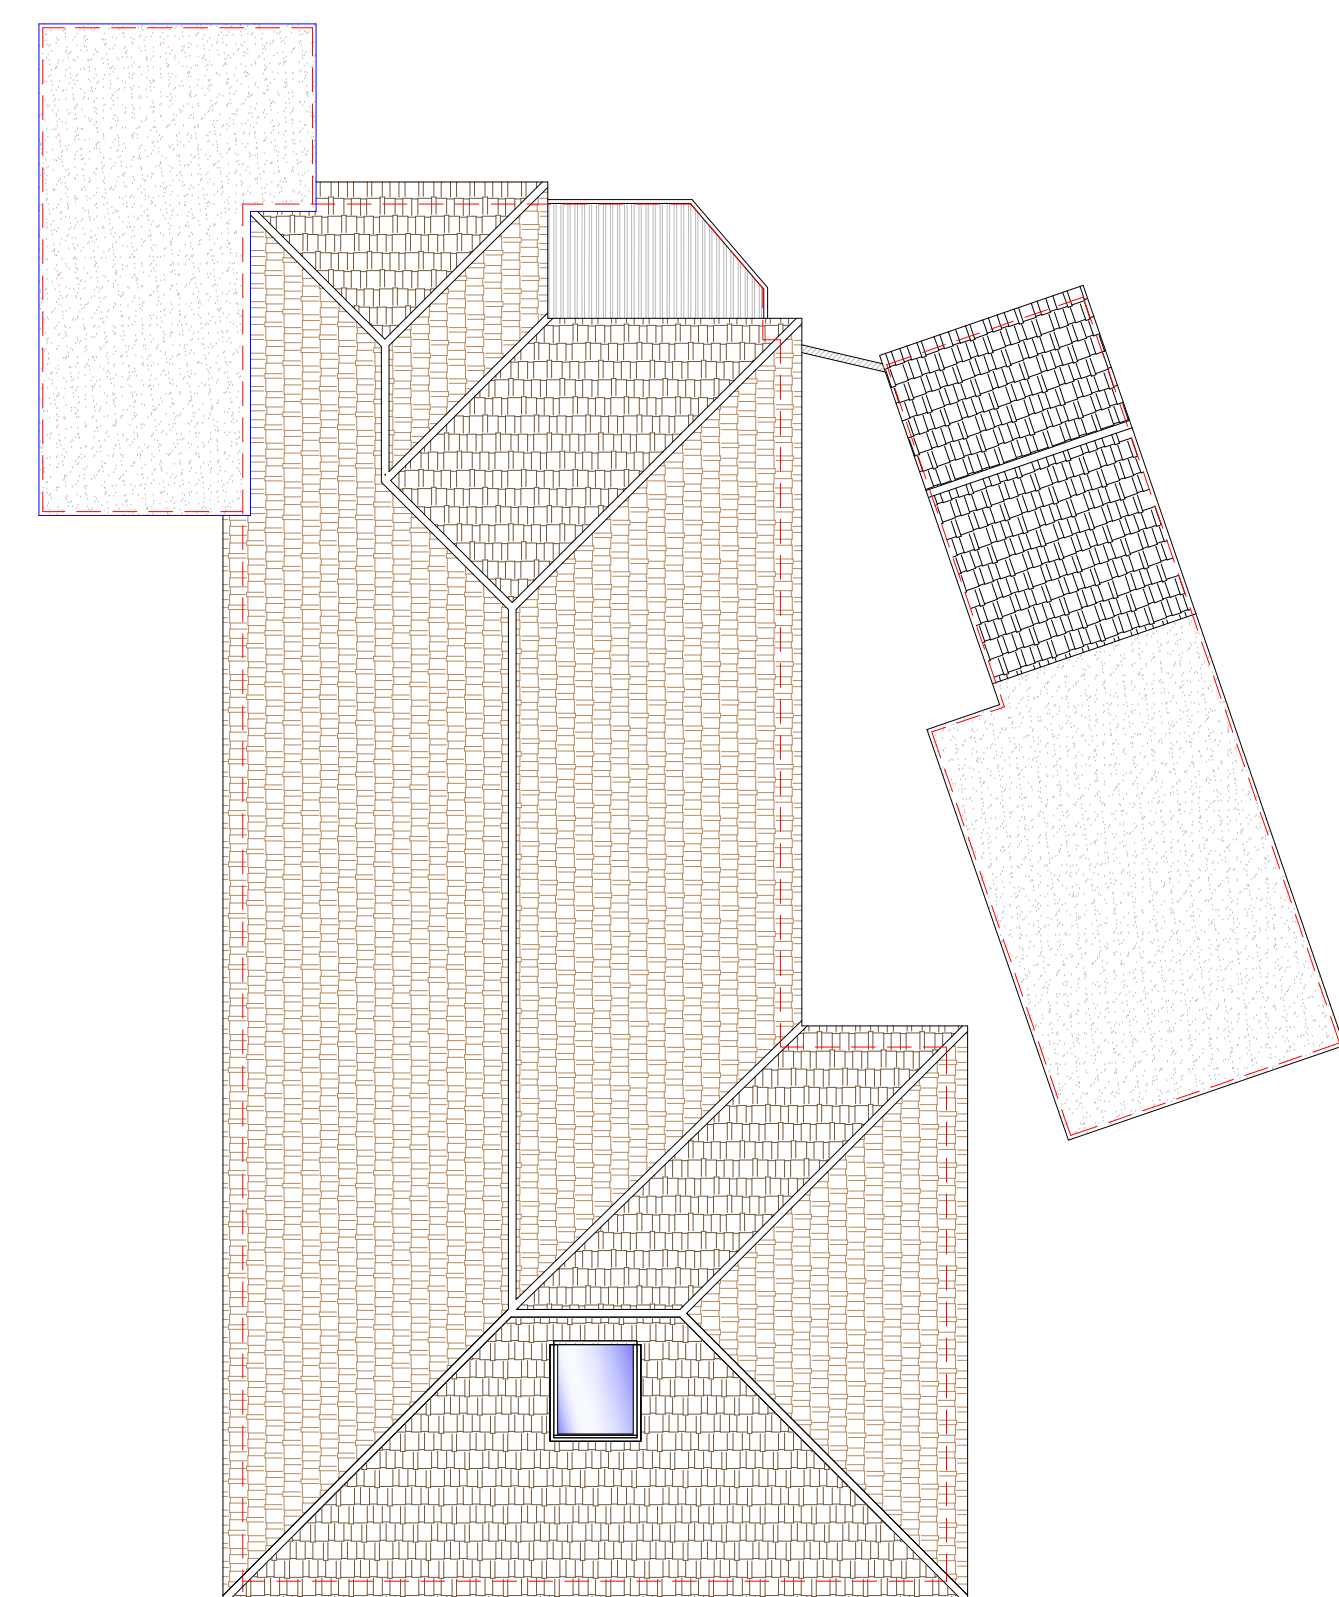


11 PROPOSED ROOF PLAN
1:100

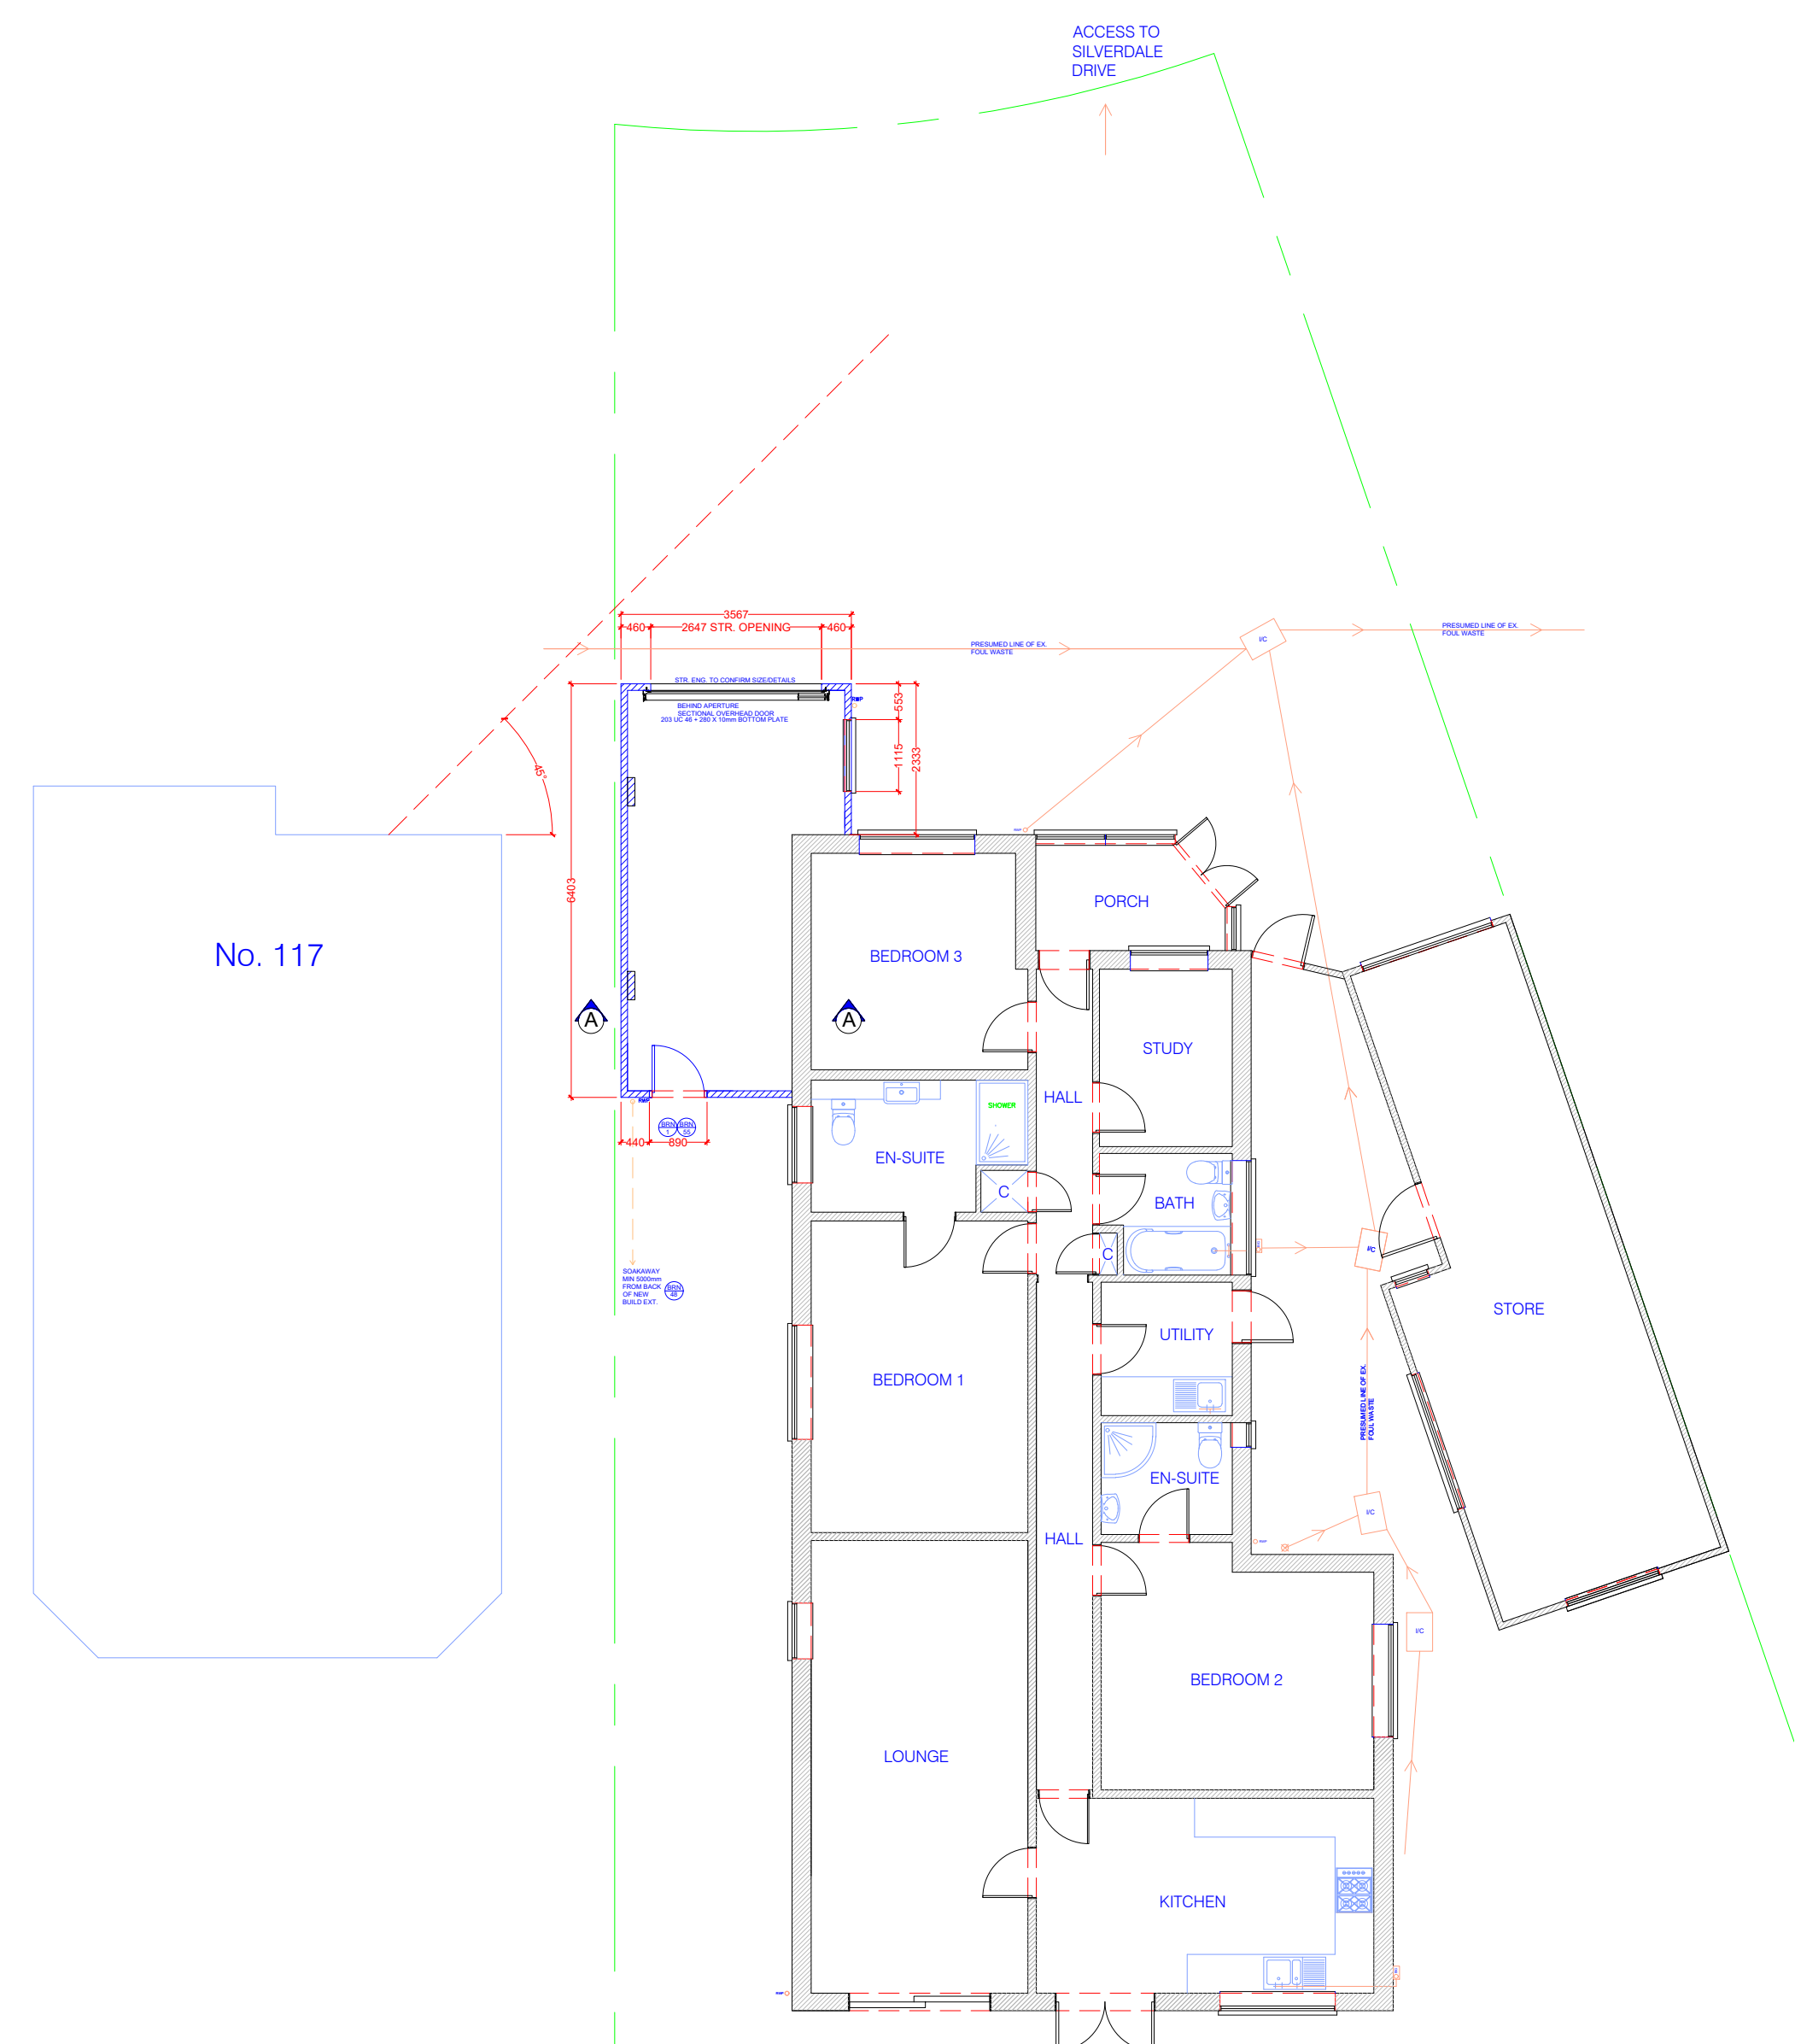


13 PROPOSED GRD FLOOR PLAN
1:100

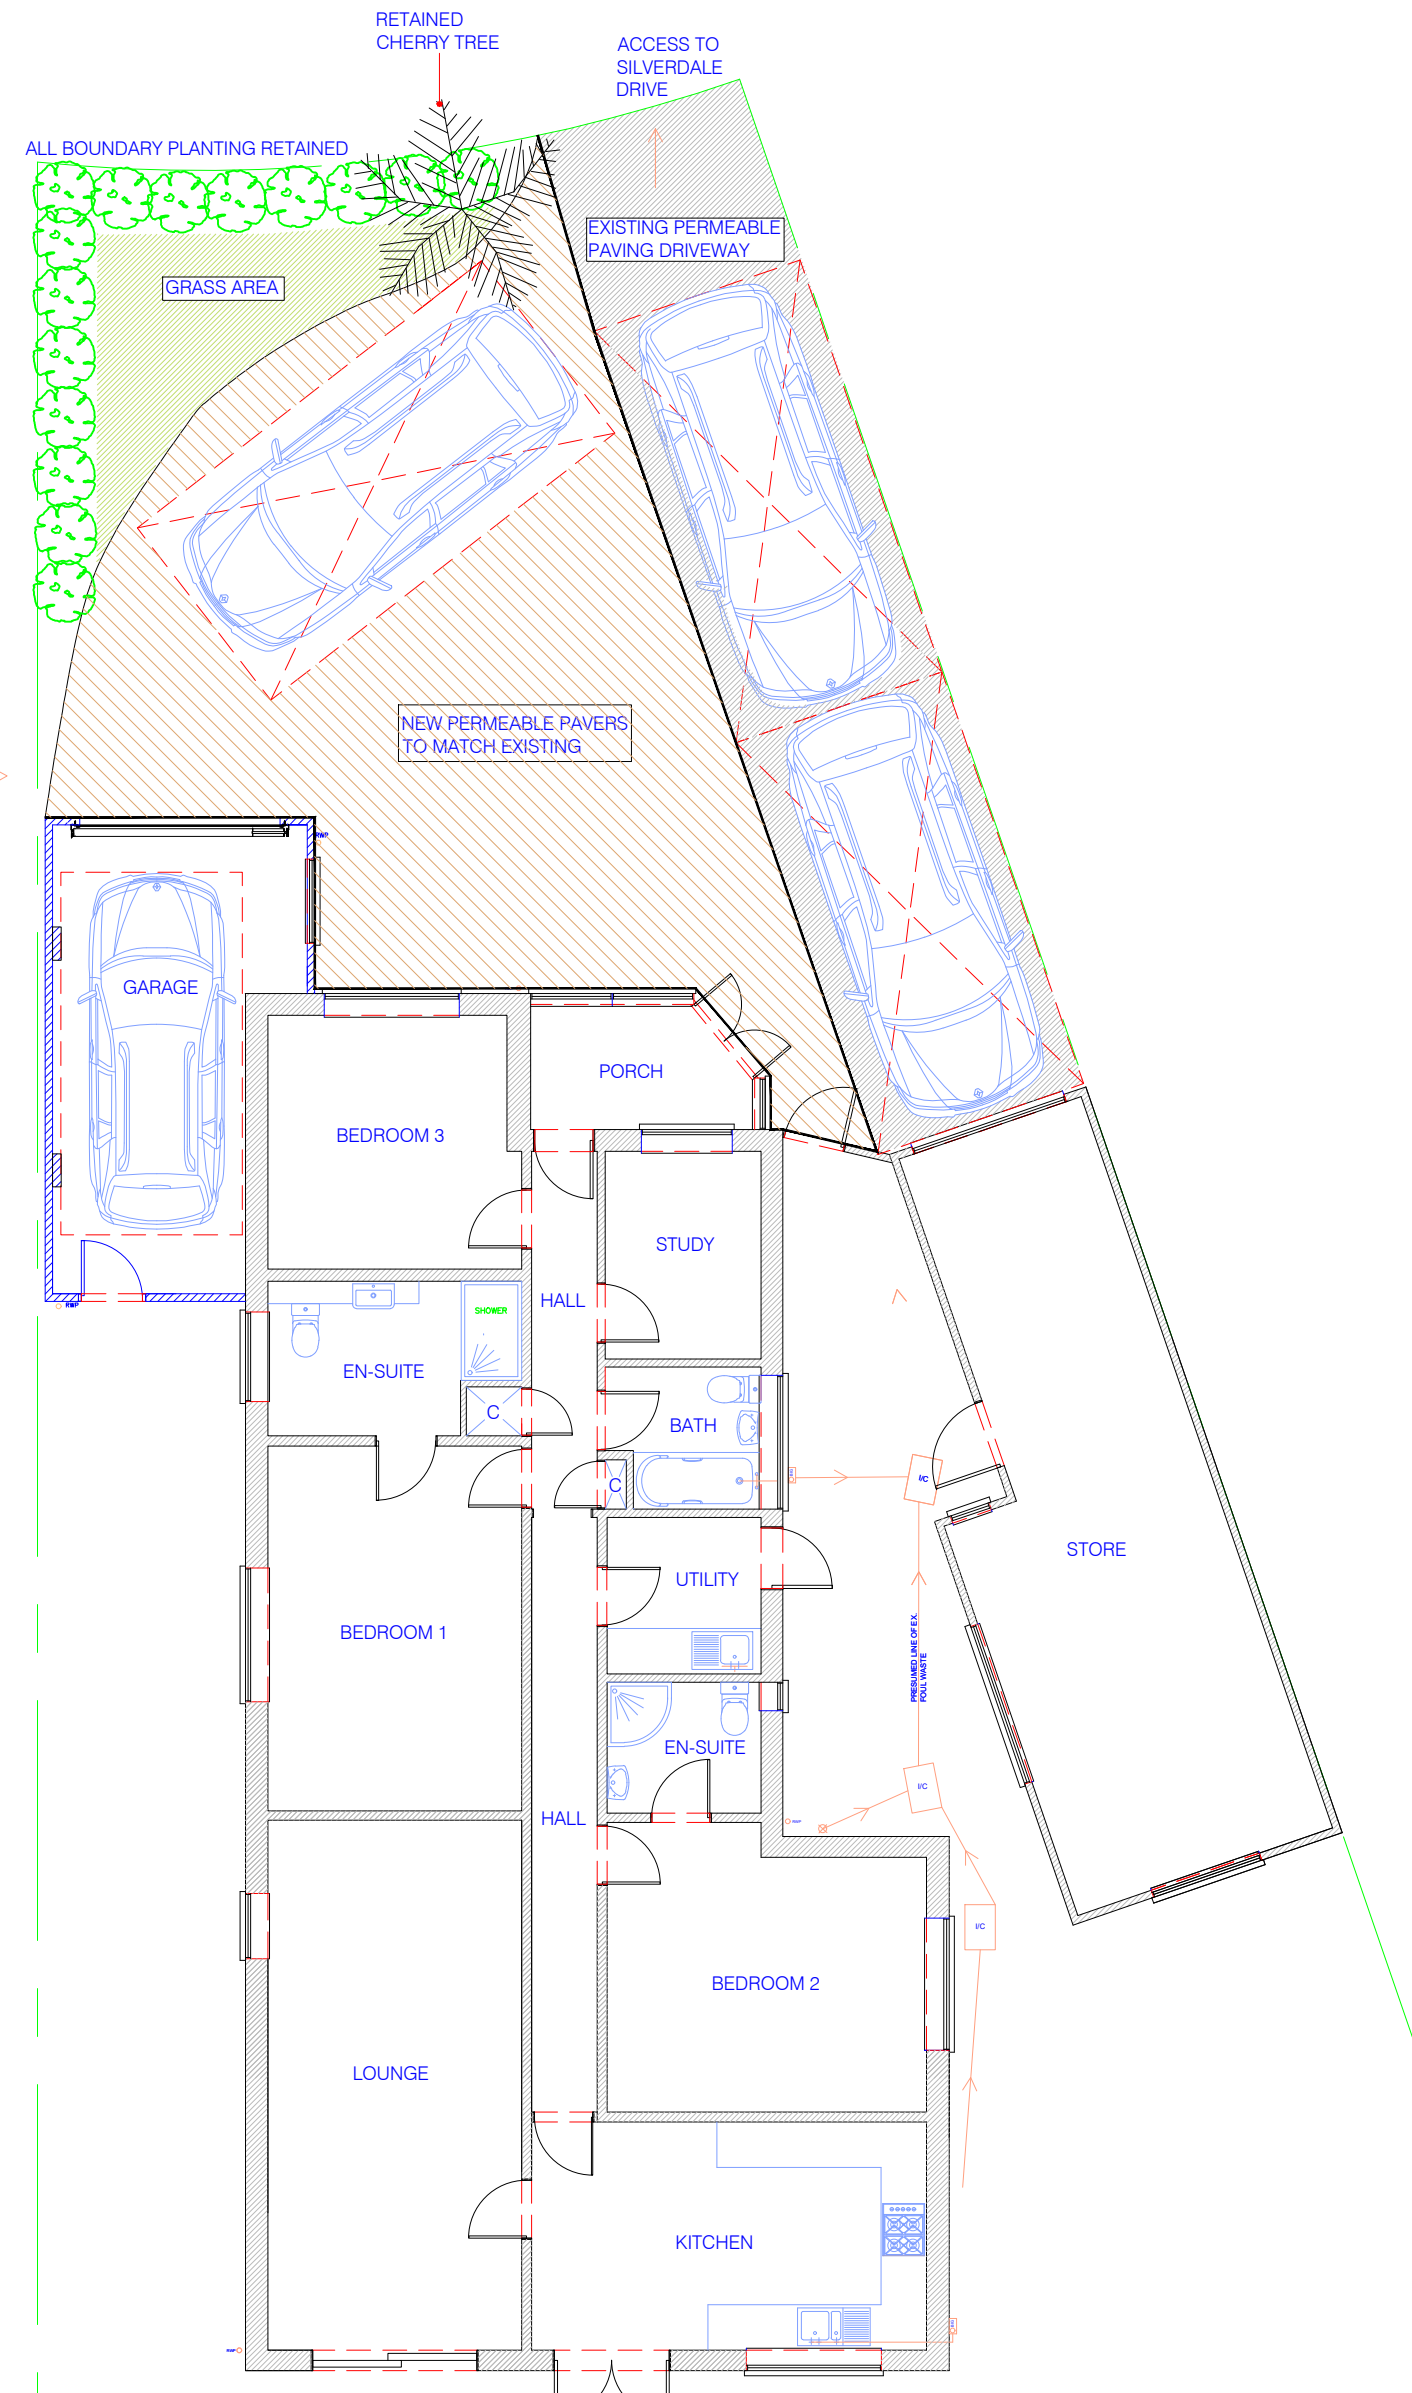


14 PROPOSED LANDSCAPING PLAN
1:100

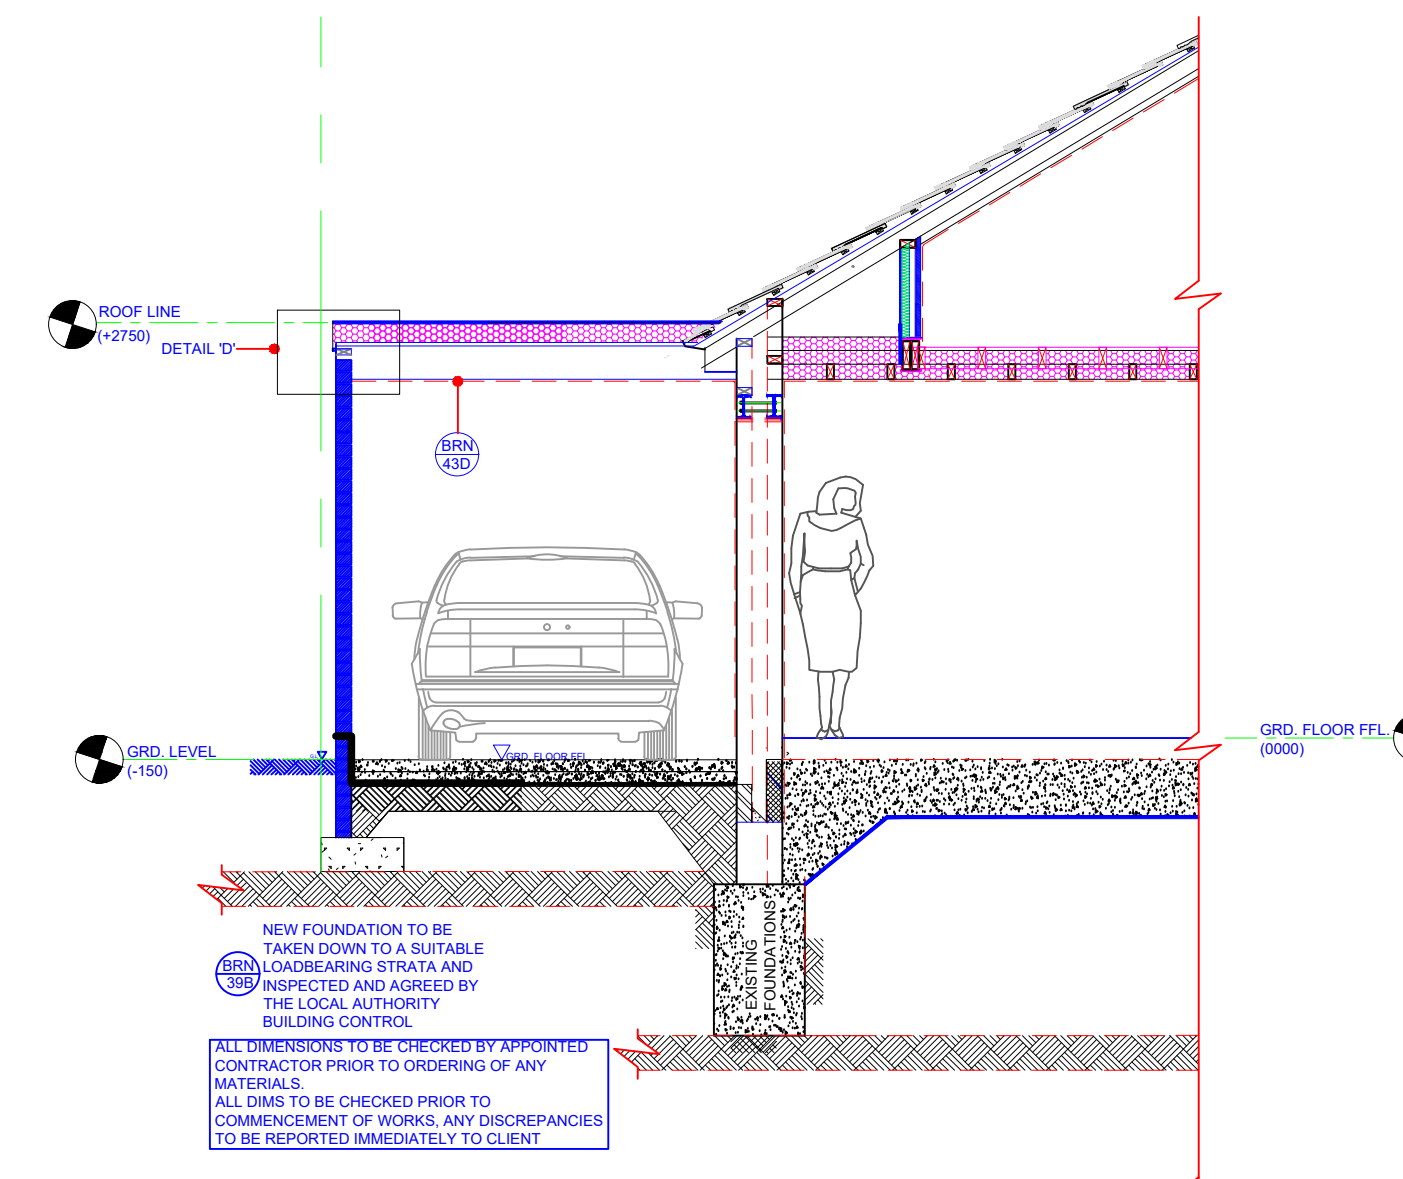

12 PROPOSED SECTION 'A' - 'A'
1:50

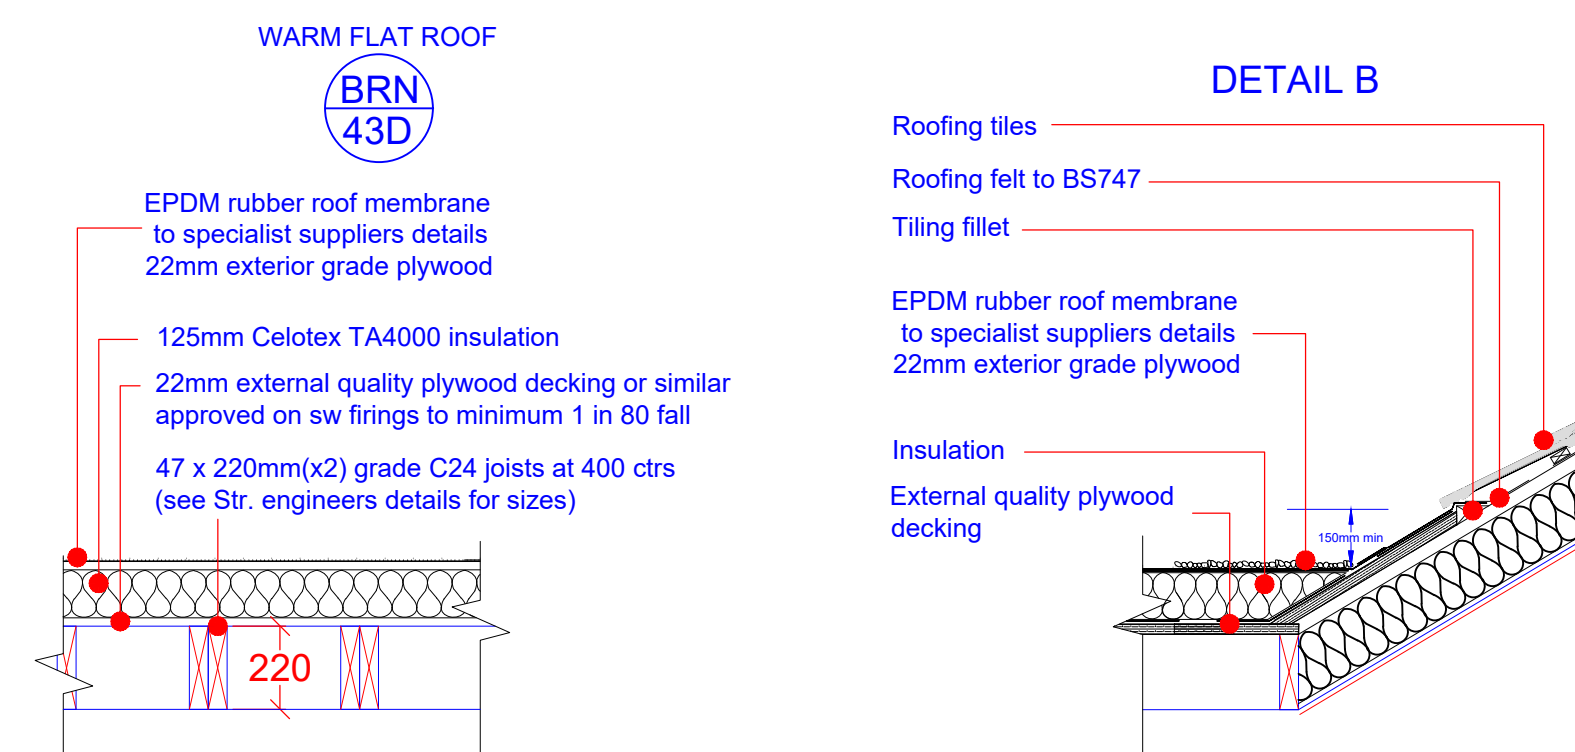

15 PROPOSED ROOF SECTION
1:20

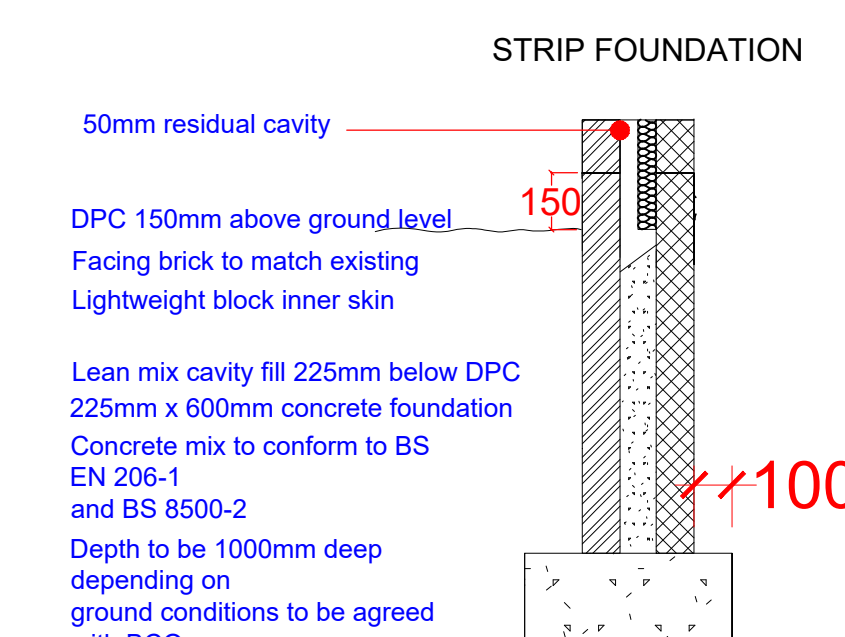

16 PROPOSED FOUNDATION
1:20

NOTE:
DRAWING-JACKSON_02A TO BE USED
IN CONJUNCTION WITH ASSOCIATED
BUILDING REGULATIONS NOTES
JACKSON/BRN.
DIRECTIONAL NORTH ARROW
SHOWN ON BLOCK & LOCATION
PLANS JACKSON/BLP.

DETAILS AND DIMENSIONS OF ALL LEVELS OF PROPOSED
PLANS TO BE CHECKED ON SITE BY APPOINTED
CONTRACTOR PRIOR TO ANY
COMMENCEMENT/ORDERING OF MATERIALS OF WORK,
ANY QUERIES, VARIATIONS OR DISCREPANCIES
DIRECTED TO CLIENT - DM DESIGNS ACCEPTS NO
RESPONSIBILITY IN ANY PART ON DRAWINGS UNLESS
OTHERWISE AGREED PRIOR.

BRN 1 DENOTES ATTACHED BUILDING REGULATION NOTES
1 DENOTES ITEM No.

MODIFICATIONS	ISSUE:
ADDED PARKING & LANDSCAPE DETAILS	D -30.01.2025
ADDED CAR PARK TURNING PROVISION	C - 10.12.2024
AMENDED FOUNDATION	B - 06.11.2024
TITLE	
SINGLE STOREY REAR EXTENSION	
CUSTOMER	
115 SILVERDALE DRIVE, WATERLOOVILLE, PO7 6DU	



DRAWING NO:	1 OF 1
JACKSON_02A	
SCALE:	VARIES:
DATE:	24.09.2024
REVISION:	D A0