

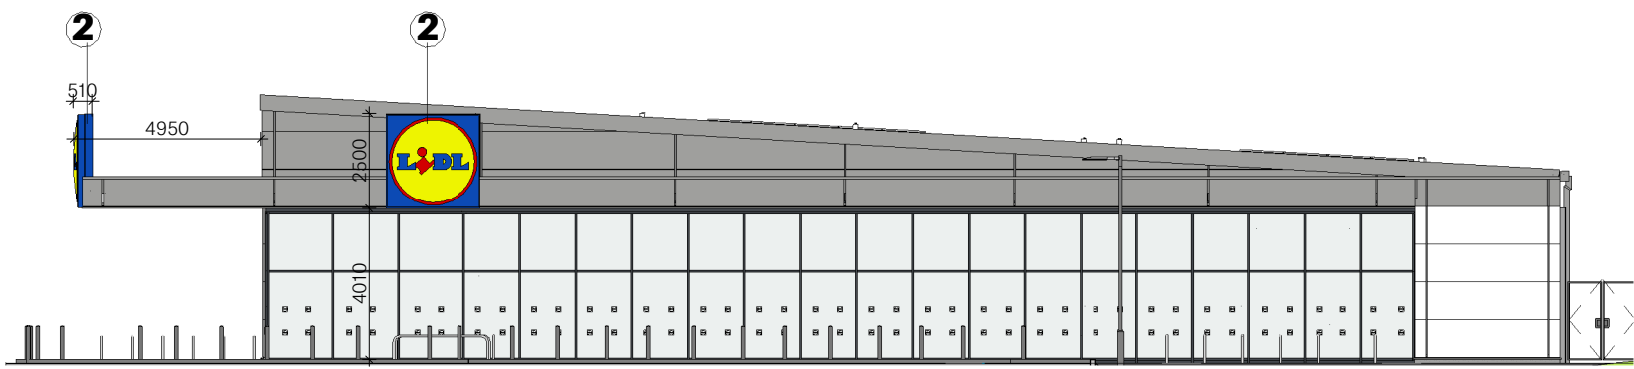


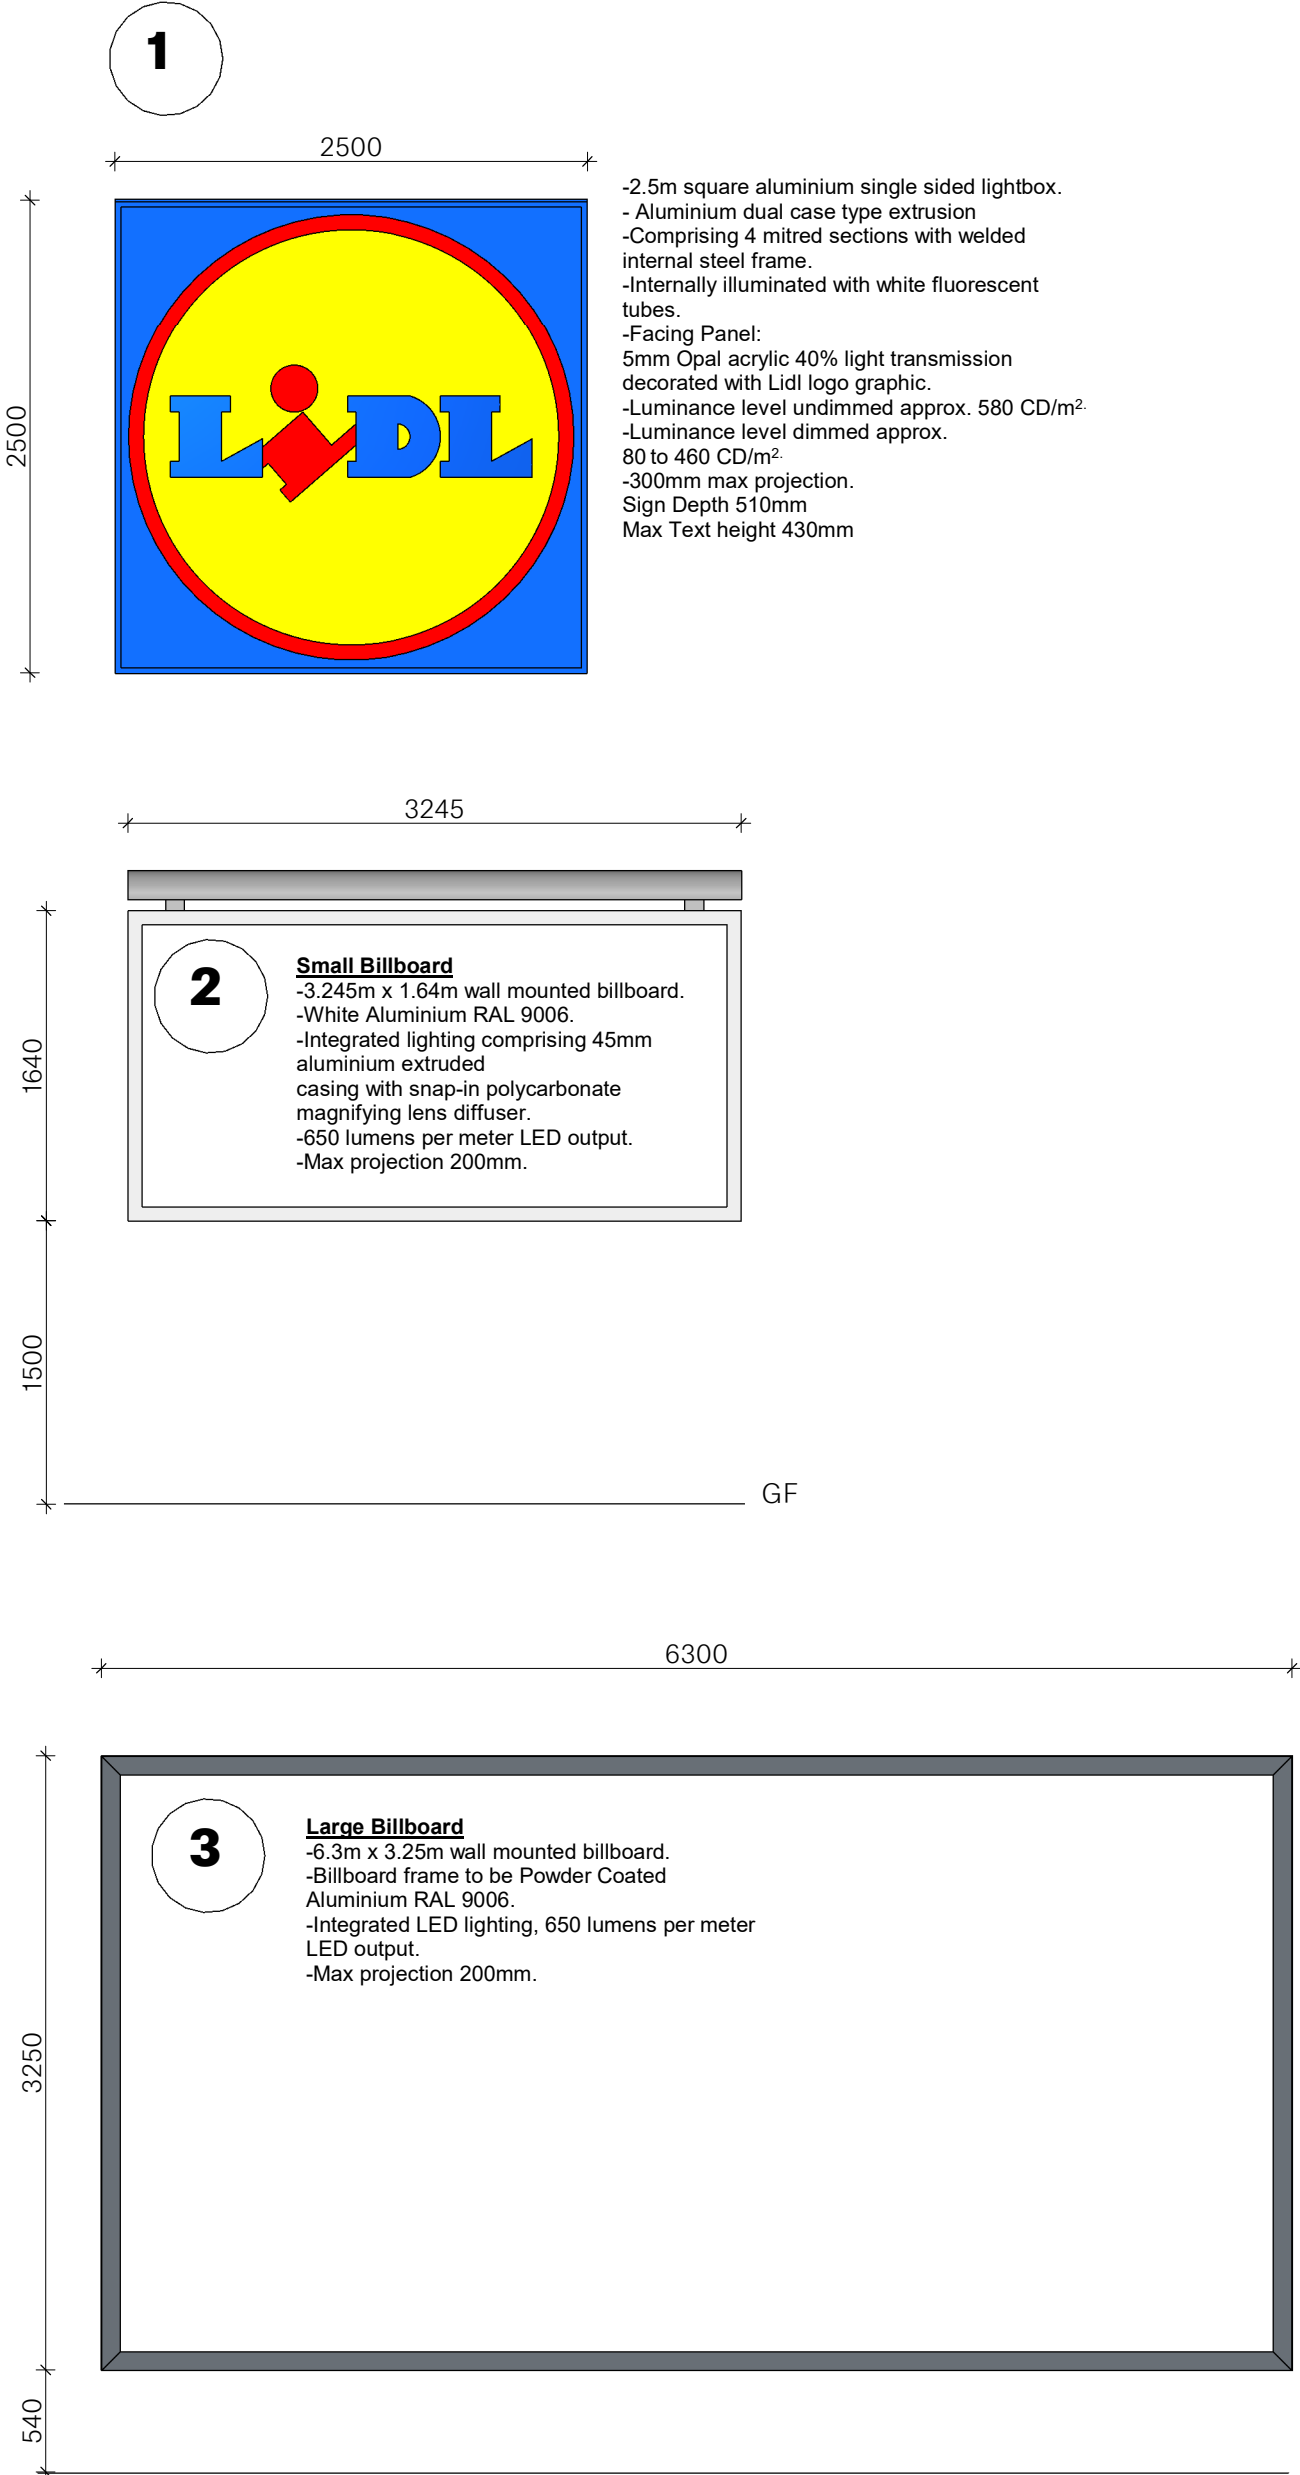

South Elevation
1:200

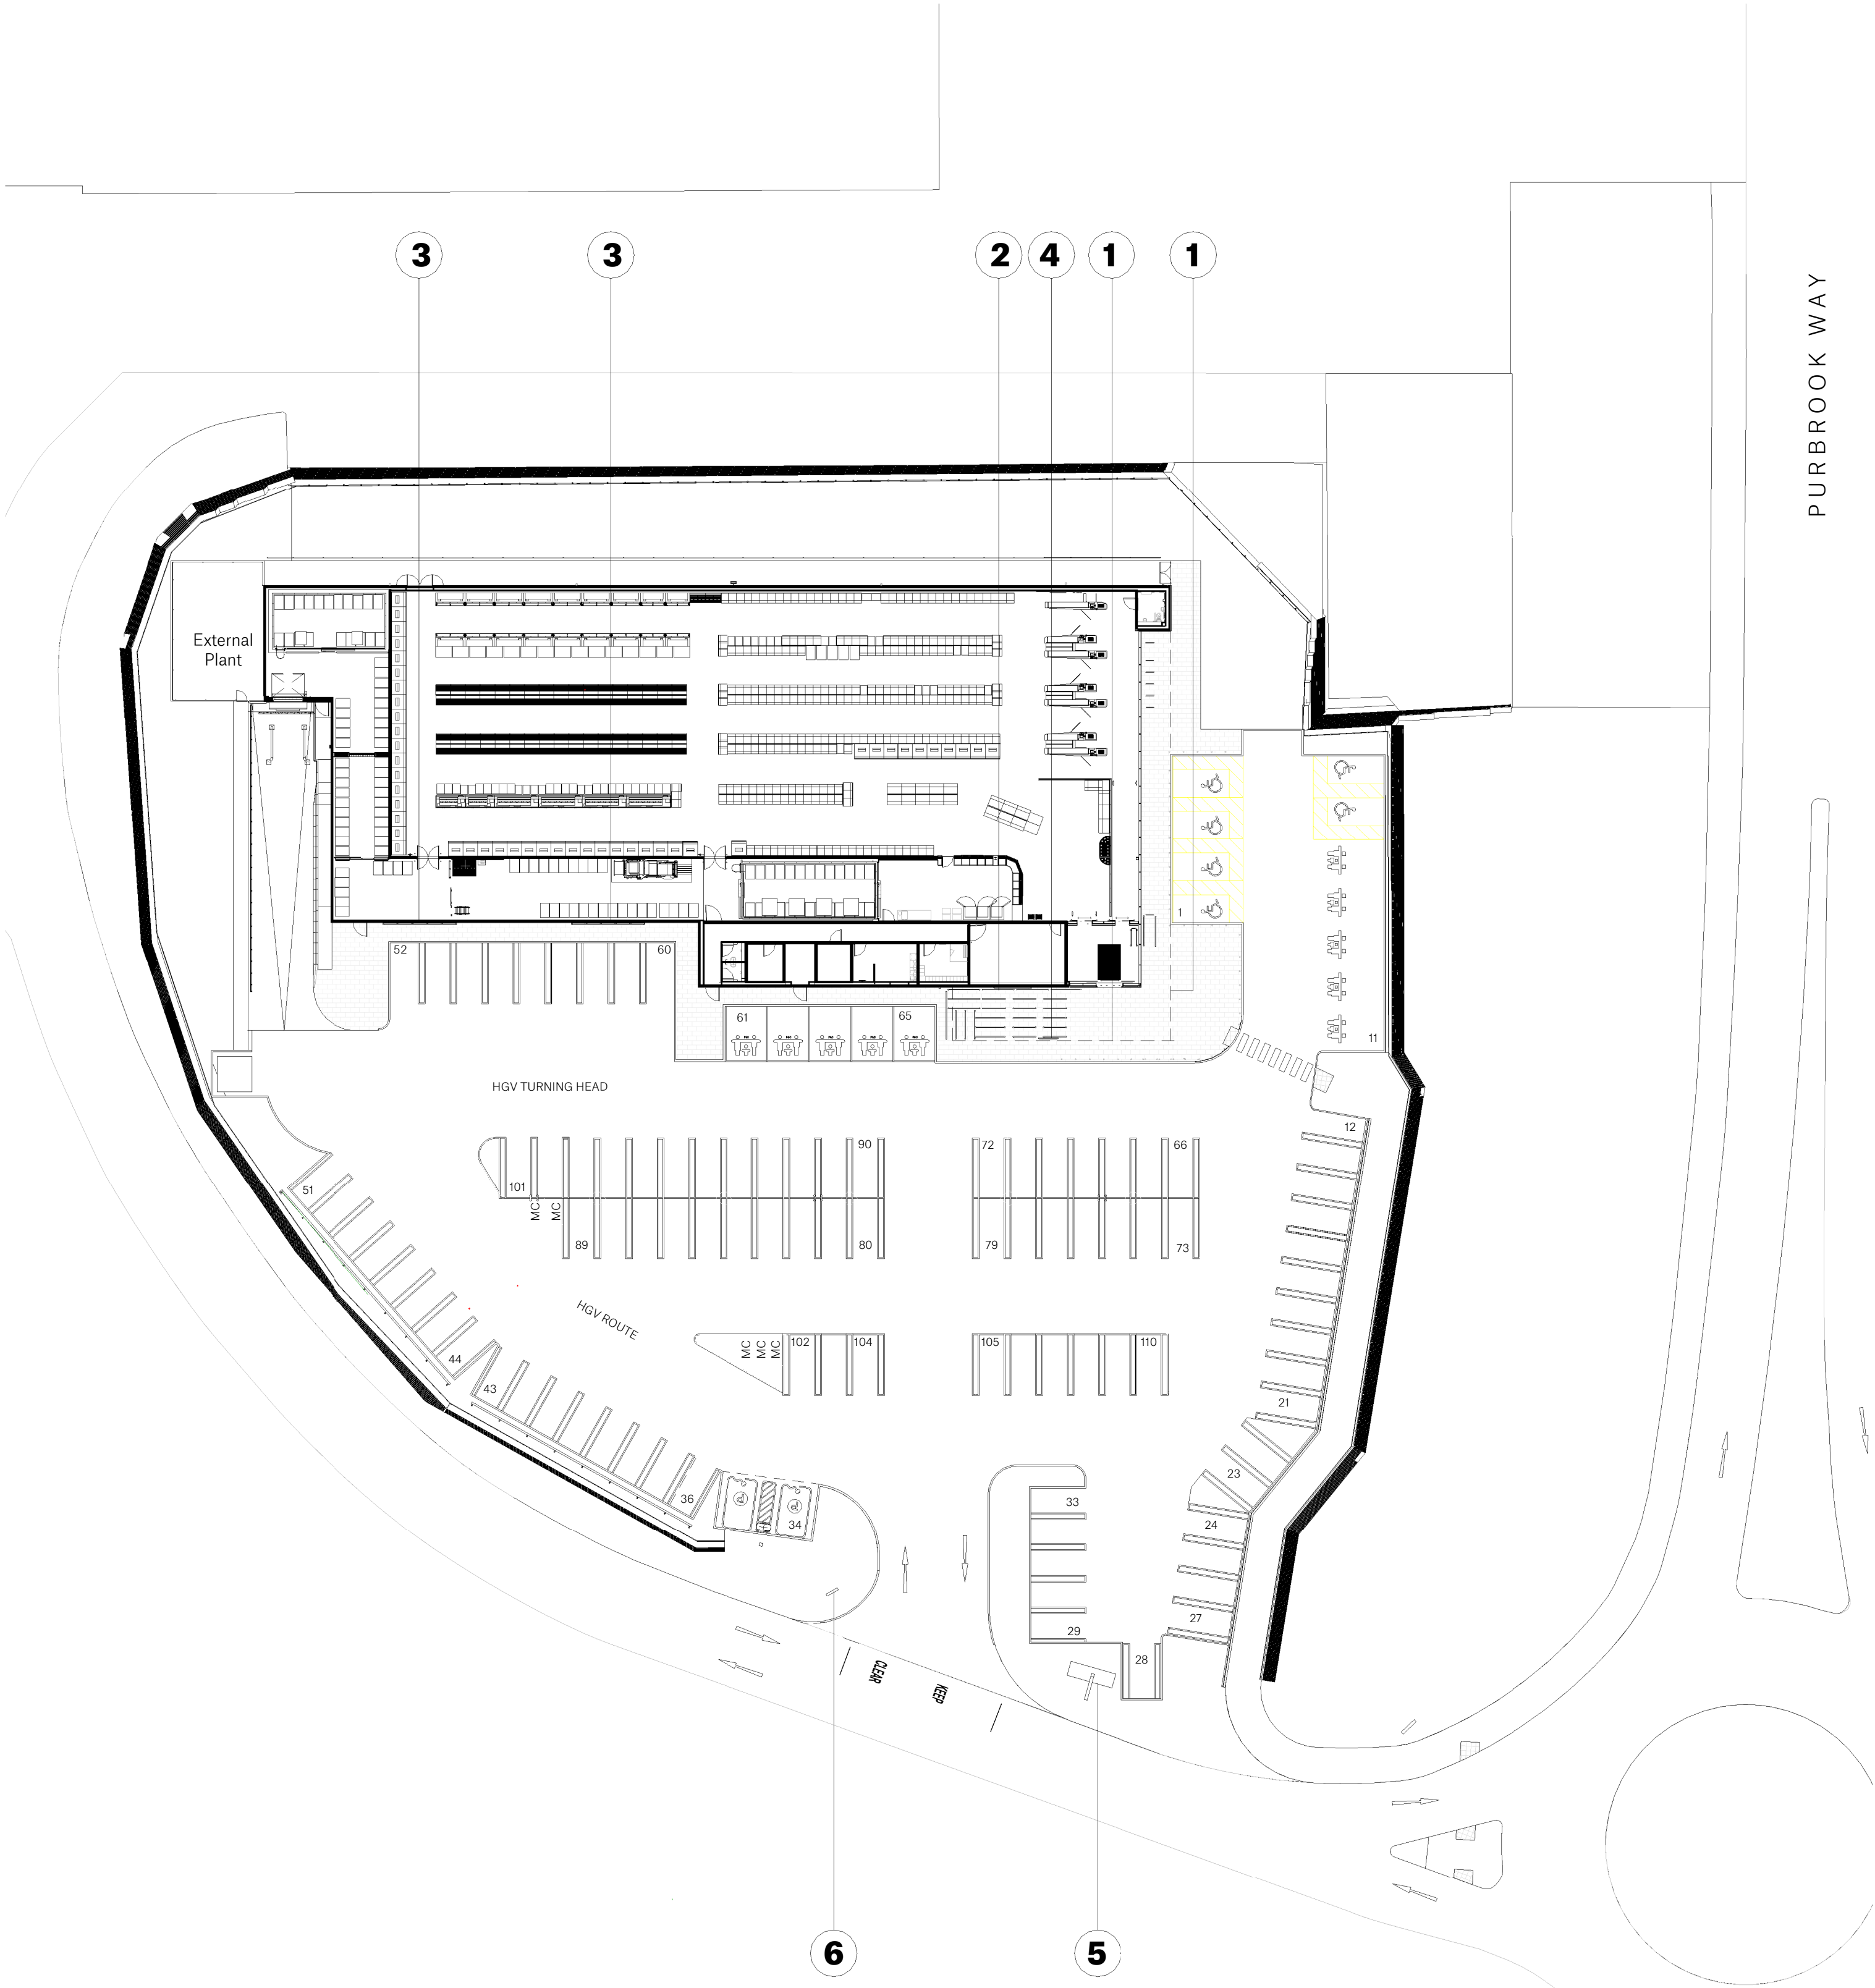

West Elevation
1:200

Store Specification BBS 23	
Drawing Purpose PLANNING	
This drawing has been prepared for the sole purpose of forming part of a planning application, and should not be used for any other purpose.	

SPACE

Spaceworks, Benton Park Road, Newcastle upon Tyne, NE7 7LX
T: +44 (0)844 800 6660
www.spaceworksbbs.co.uk

Project Lidl Purbrook Way Havant				
Drawing Title Signage Plan				
Project No. 08636	Drawing No. XX-XX-DR-A-91003	Status S3	Rev. P02	Scale at A1 As indicated
File Reference: 08636-SPACE-XX-XX-DR-A-91003-S3-P02				