



Note:
Do not Scale from this Drawing (except for planning approval).
All dimensions are in millimetres and to be checked on site.
All Dimensions relating to subcontractors or suppliers work
must be checked and agreed between the main contractor and
the sub-contractors and suppliers.

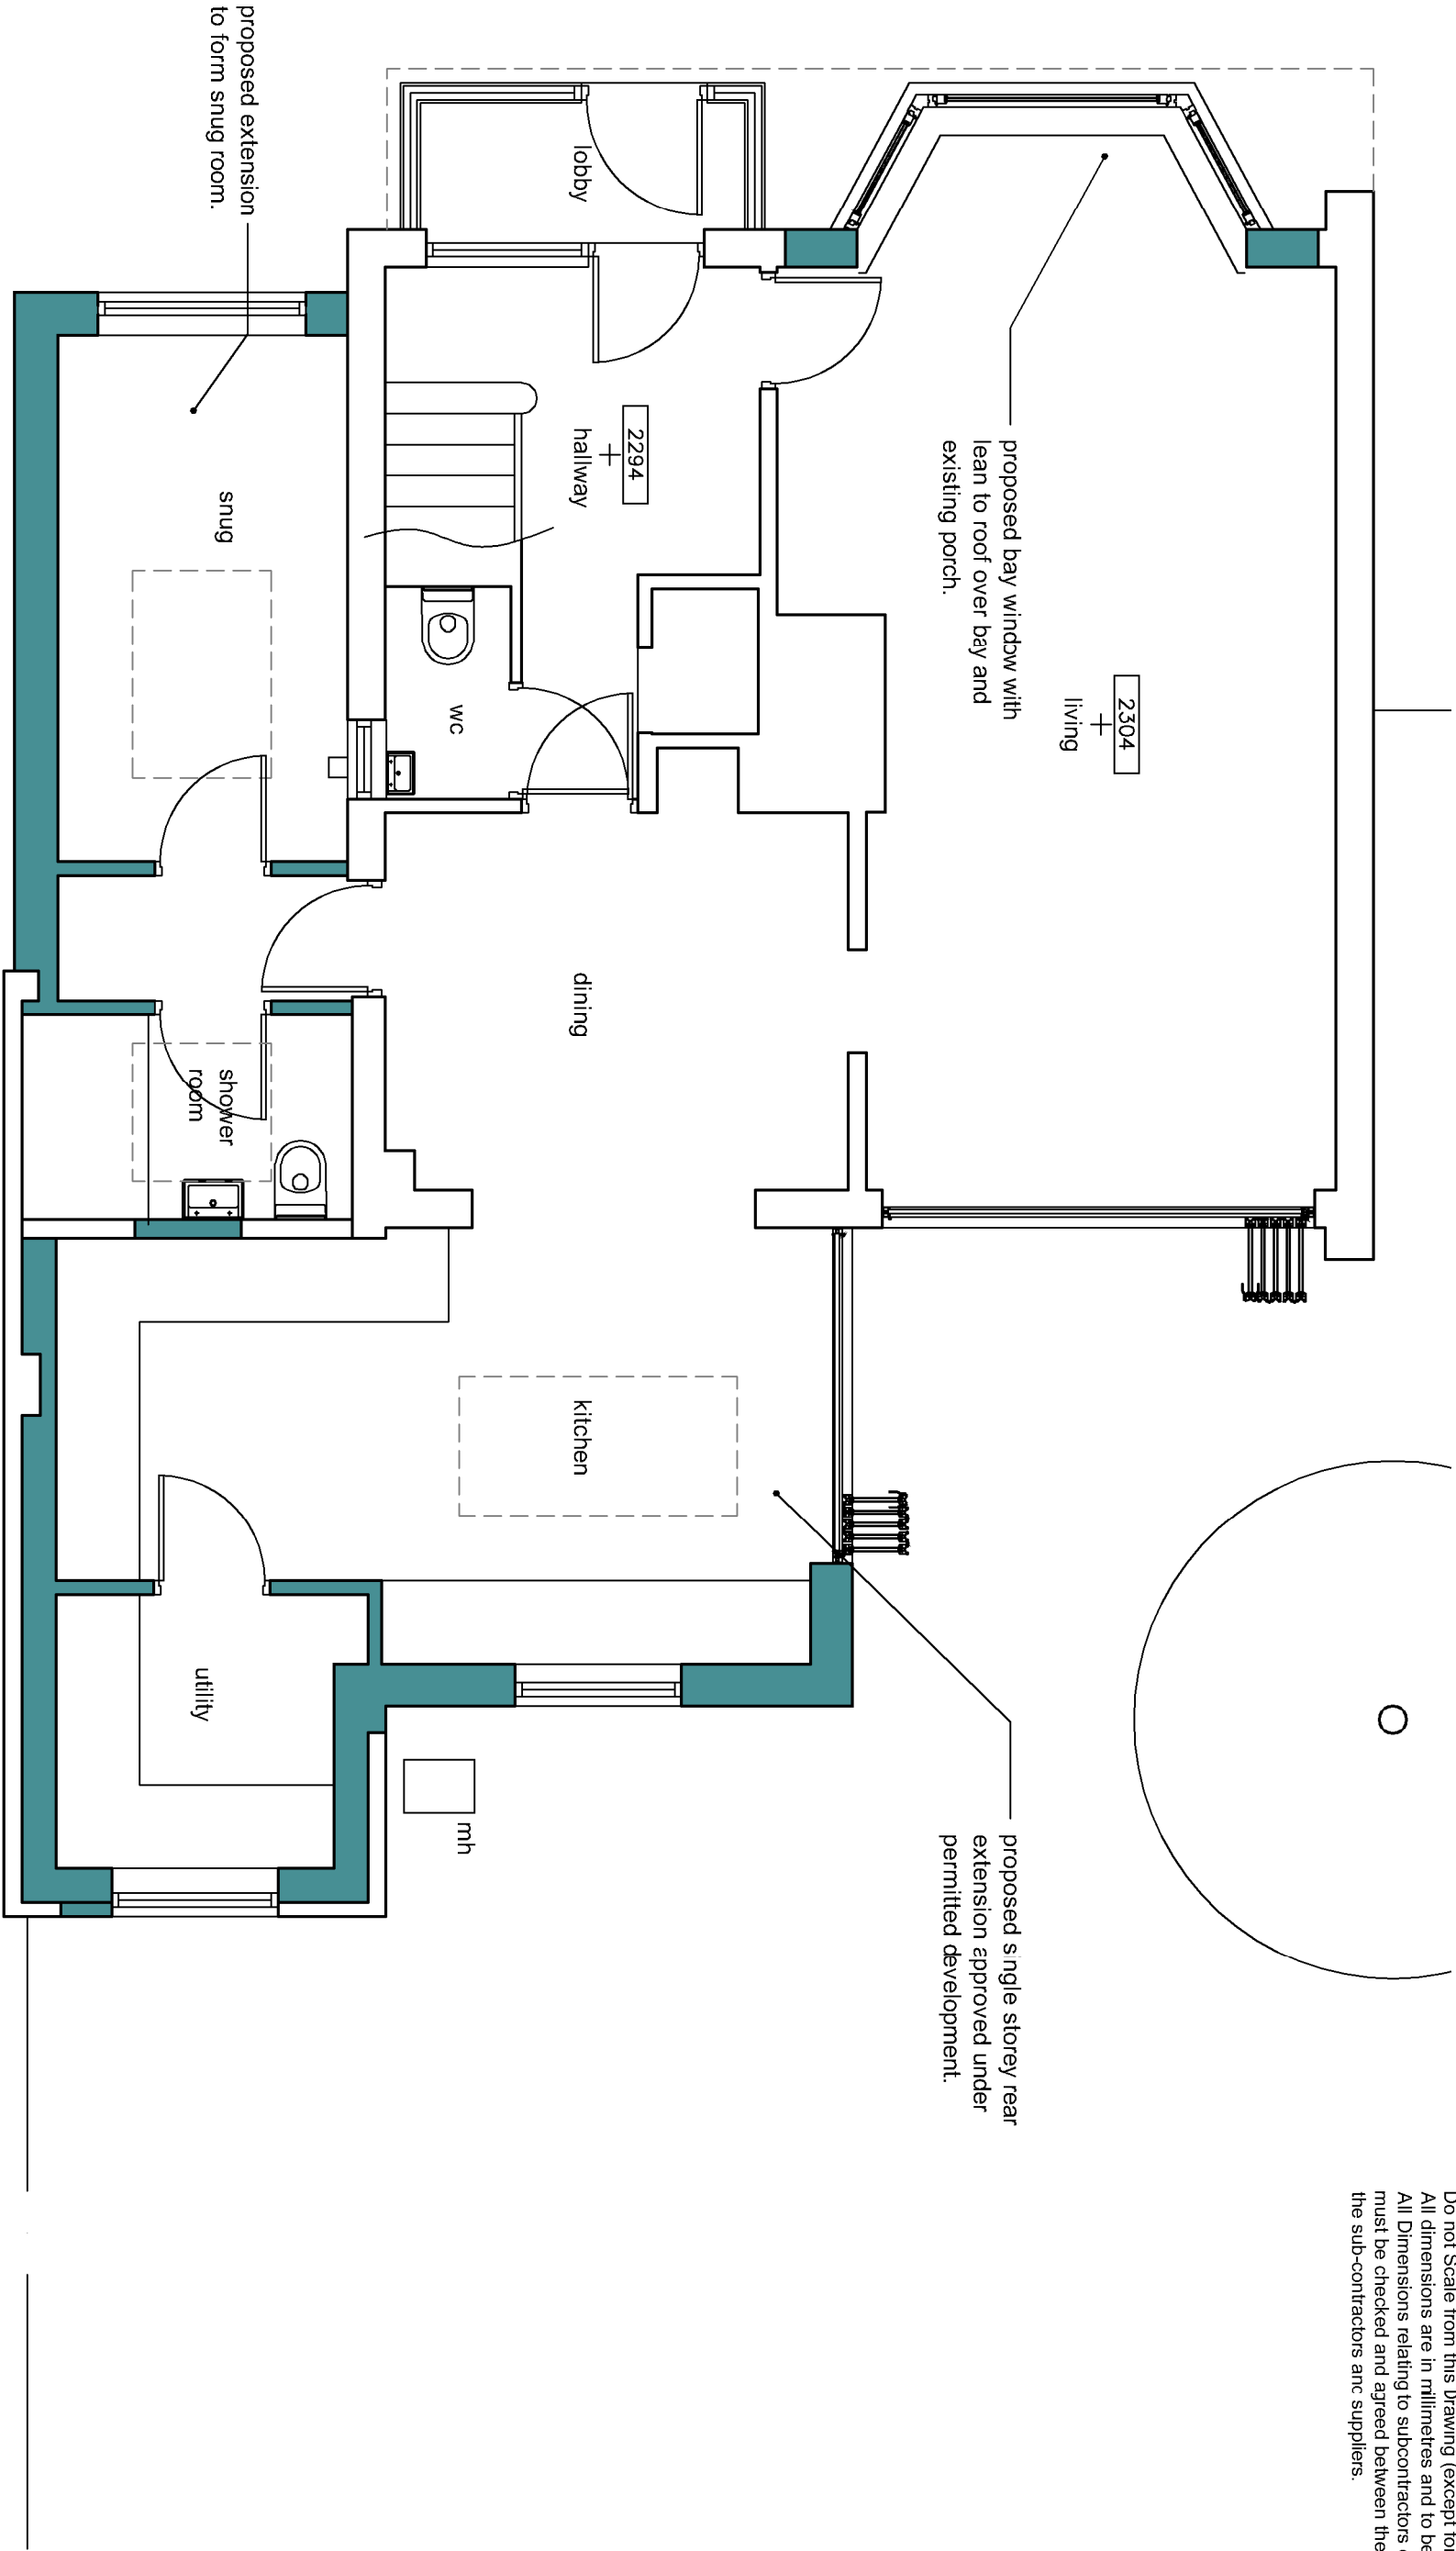

PROPOSED GROUND FLOOR PLAN
SCALE 1:50

 

DRAWING TITLE - PLANNING APPLICATION - PROPOSED GROUND FLOOR PLAN		DATE - Oct 2024	SCALE - 1:50 @ A3	
DRN - gp	CHK - -	DRAWING REF - 24259 PL310		Rev -
CLIENT - Mr & Mrs Hooper, 15 Belmont Grove, Bedhampton.				

grp architectural design

t. 07747 011252 e. gavin.page77@gmail.com