


**General Notes:**

Do not scale dimensions from this drawing, unless for Planning purposes.

The Contractor is responsible for checking all dimensions on site prior to commencement of the works.

This drawing is to be read in conjunction with the specification.

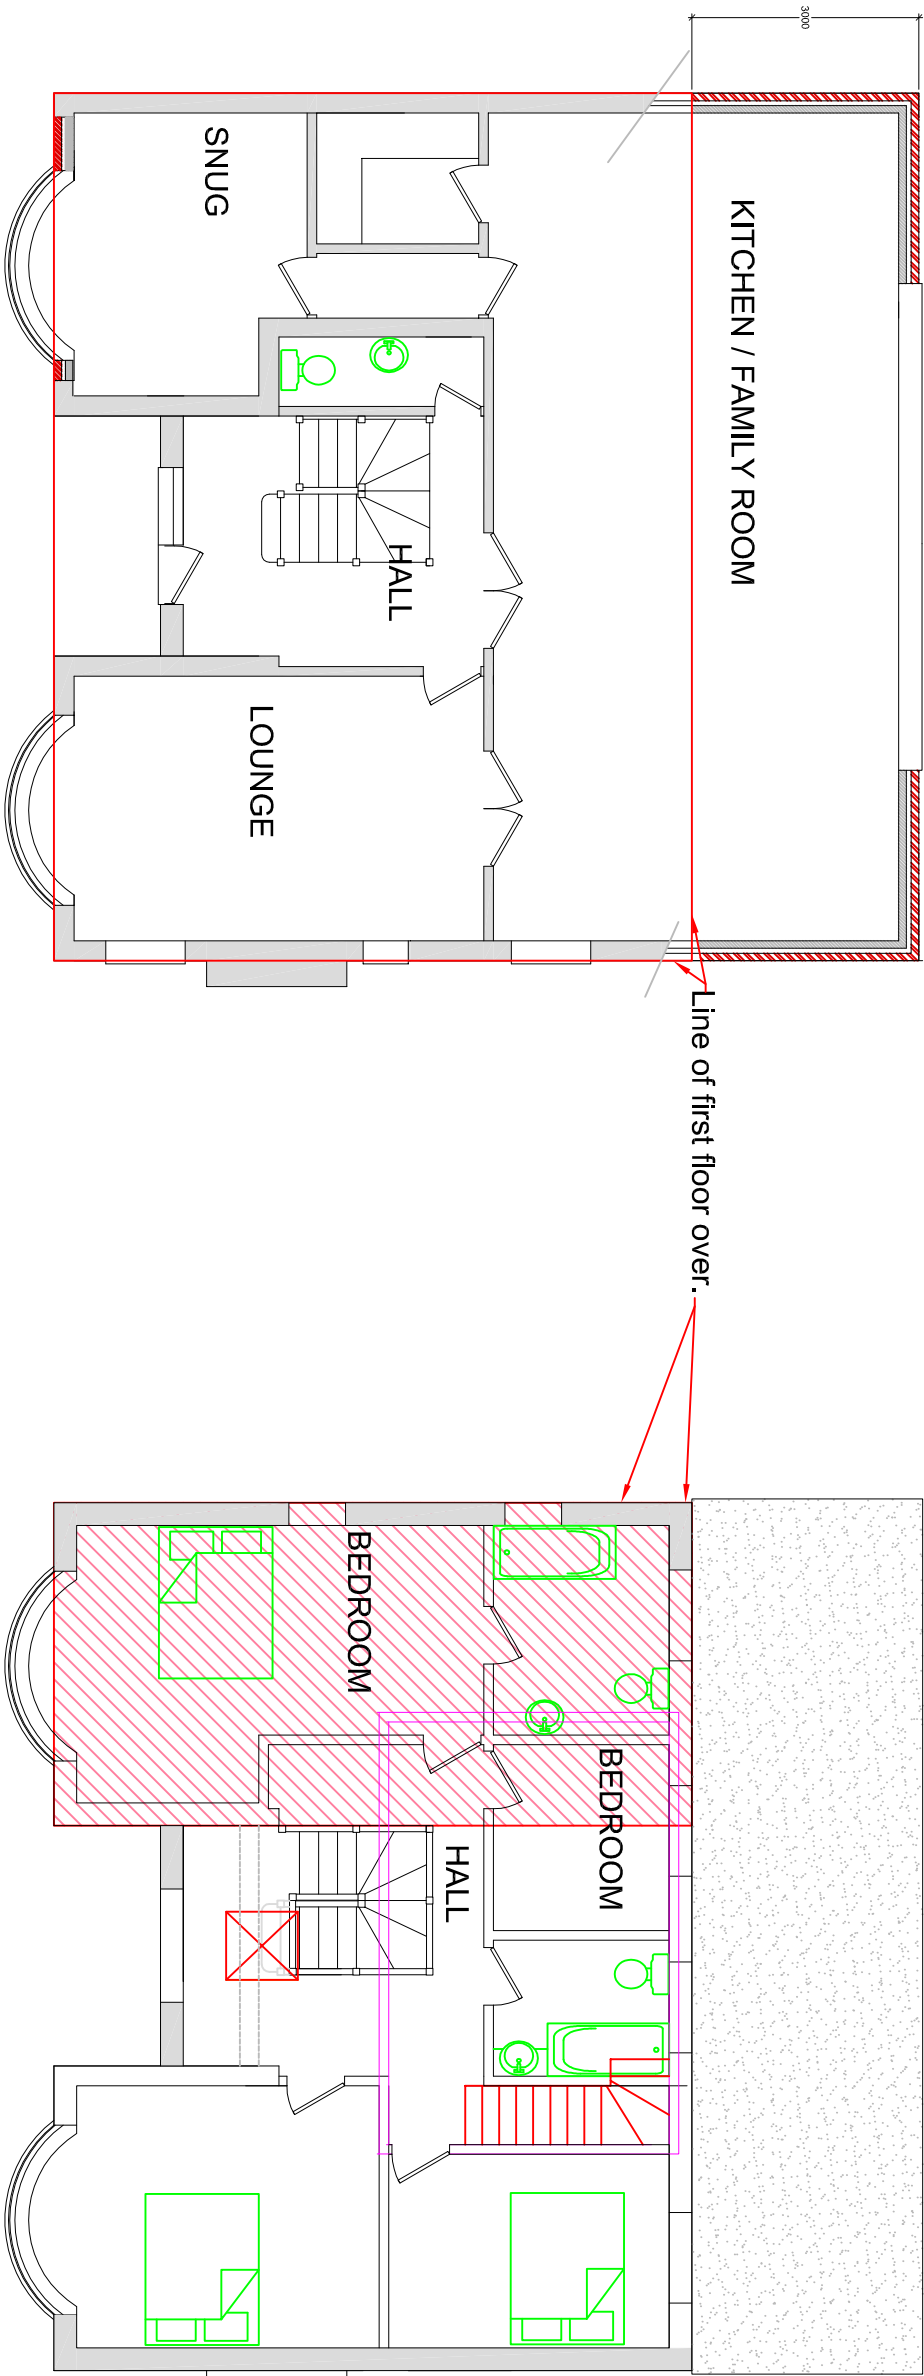

PROPOSED GROUND FLOOR PLAN

PROPOSED FIRST FLOOR PLAN

|   |            |                       |
|---|------------|-----------------------|
| C | 10/09/2024 | Re-modelled extension |
| B | 20/05/2024 | ROOMS                 |
| A | 17/05/2024 | General               |

|   |  |                                                               |  |                             |  |                     |                 |
|---|--|---------------------------------------------------------------|--|-----------------------------|--|---------------------|-----------------|
| <b>Brian Elstone Surveying Services Ltd</b><br>Brian Elstone, MCIQB, IMapS, FCABE<br>Building Surveyor and Architectural Consultant<br>CDM Consultant<br>1 Herne Court, Station Road, Rustington,<br>West Sussex, BN16 3BQ<br>Phone: 01903 784884, Mobile: 07710 593021.<br>Email: brian@elstone.biz |  | Client:<br>Mr & Mrs T, Udy 130 Southleigh Road, PO9 2PT.      |  | Revision                    |  | Date                | Description     |
| Project:<br>House remodelling   |  | Drawing Title:<br>Proposed Floor Plans - Alternative scheme B |  | Scale:<br>1:100             |  | Date:<br>18/04/2024 | Drawn By:<br>BE |
|   |  |                                                               |  | Drawing Number:<br>1632/004 |  | Revision:<br>C      |                 |