



- NOTES
- The details shown are for design intent purposes only and are subject to further design development with suppliers and sub-contractors.
 - Proposals subject to consultation and approval from Local Authority Planning Department and Building Control (or an Approved Inspector).
 - All setting out dimensions should be checked on site prior to construction and any discrepancies and/or omissions should be reported to the Architect immediately.
 - Do not scale from drawings, any dimensions shown are indicative only and are subject to verification on site.
 - This drawing is to be read in conjunction with all other plans, structural calculations and specifications.

CAAD

Critchley Architecture And Design Ltd.

Contact: 02392 474 919 | info@caad.online

The Old Bakery, 34 North Street, Havant, PO9 1PT

Revisions

- A. Bins added. 03/07/24. JHL
B.
C.

Project Address


19 London Road,
Widley,
Waterlooville,
PO7 5AS

PROPOSED FLOOR PLANS

Scale A3 1:50
Drawn By JHL
Date 31.07.2024

Project No. Sheet No. Rev.

24039 402 A

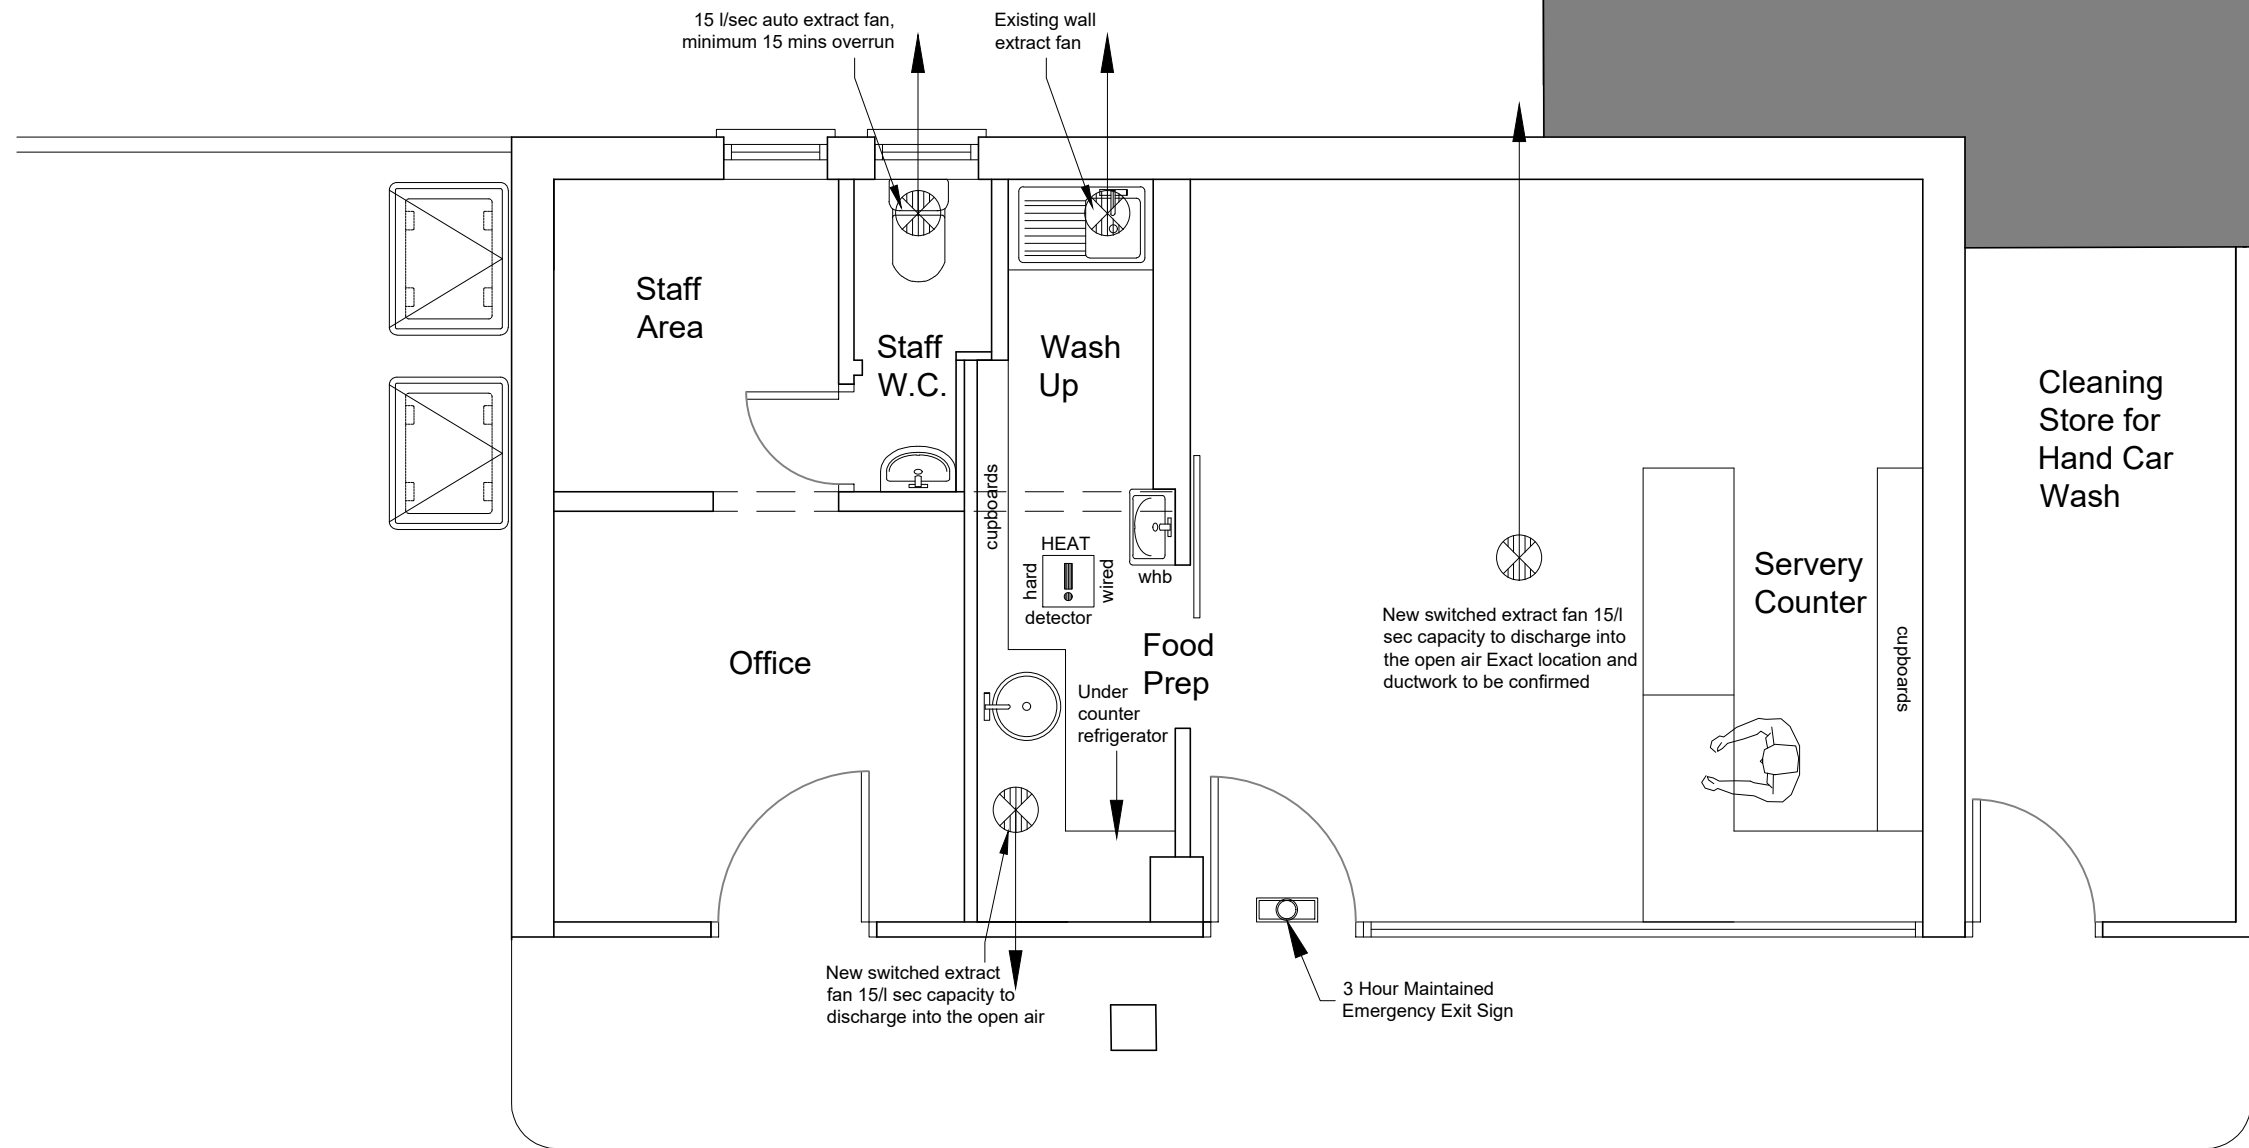

Within Food Prep and Wash Up Areas:

Hygienic Wall Cladding

Recessed fixed LED downlights
(IP65 rating, 300 Lux min.)

SCALE BAR 1:100

