



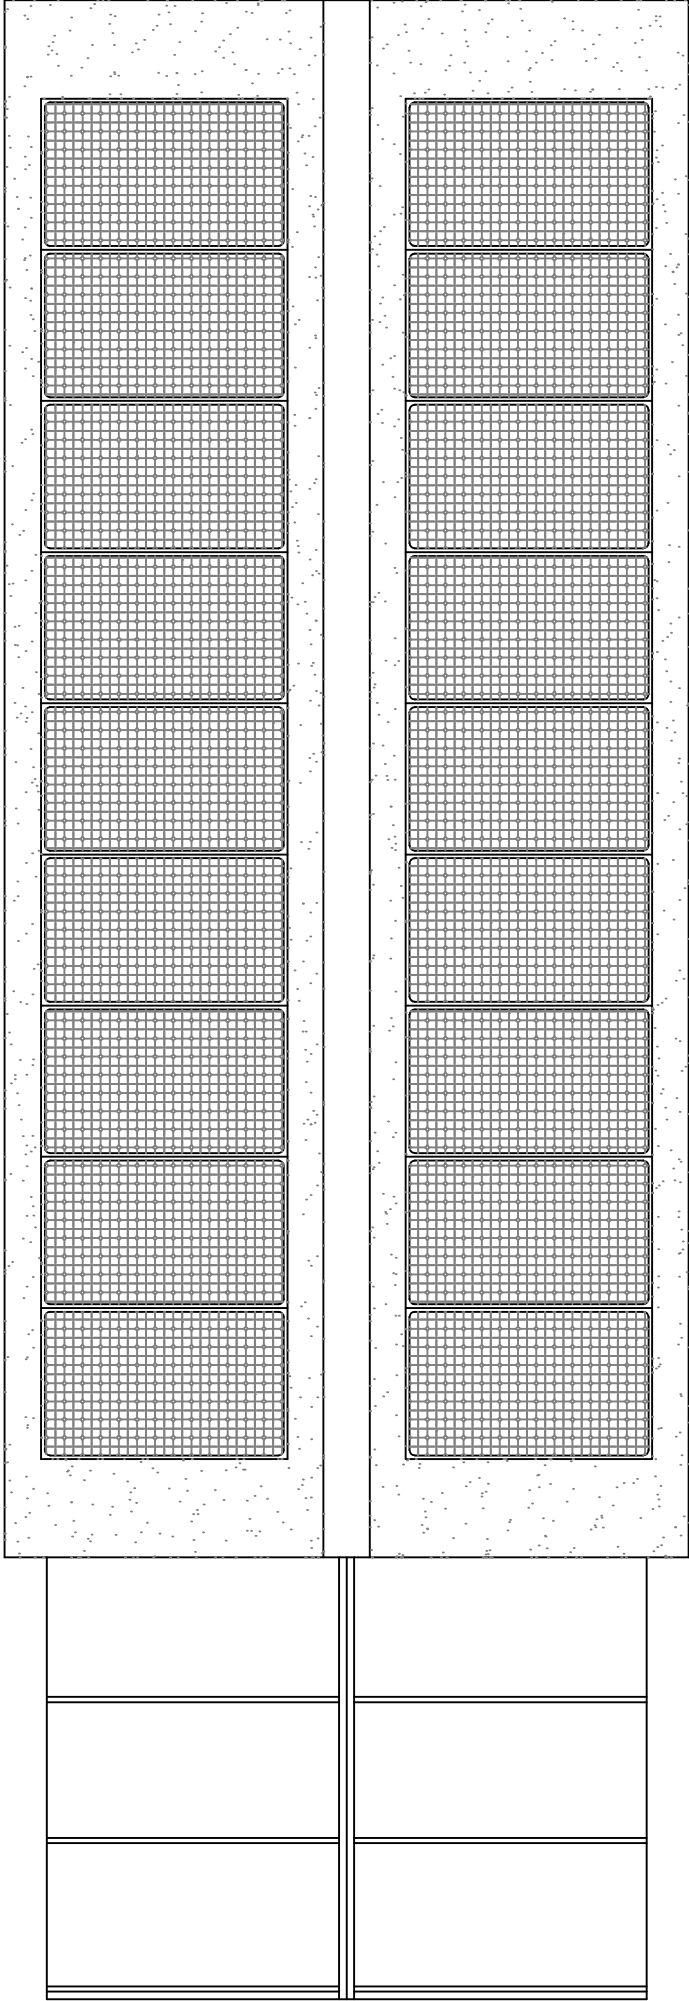

PROPOSED ROOF

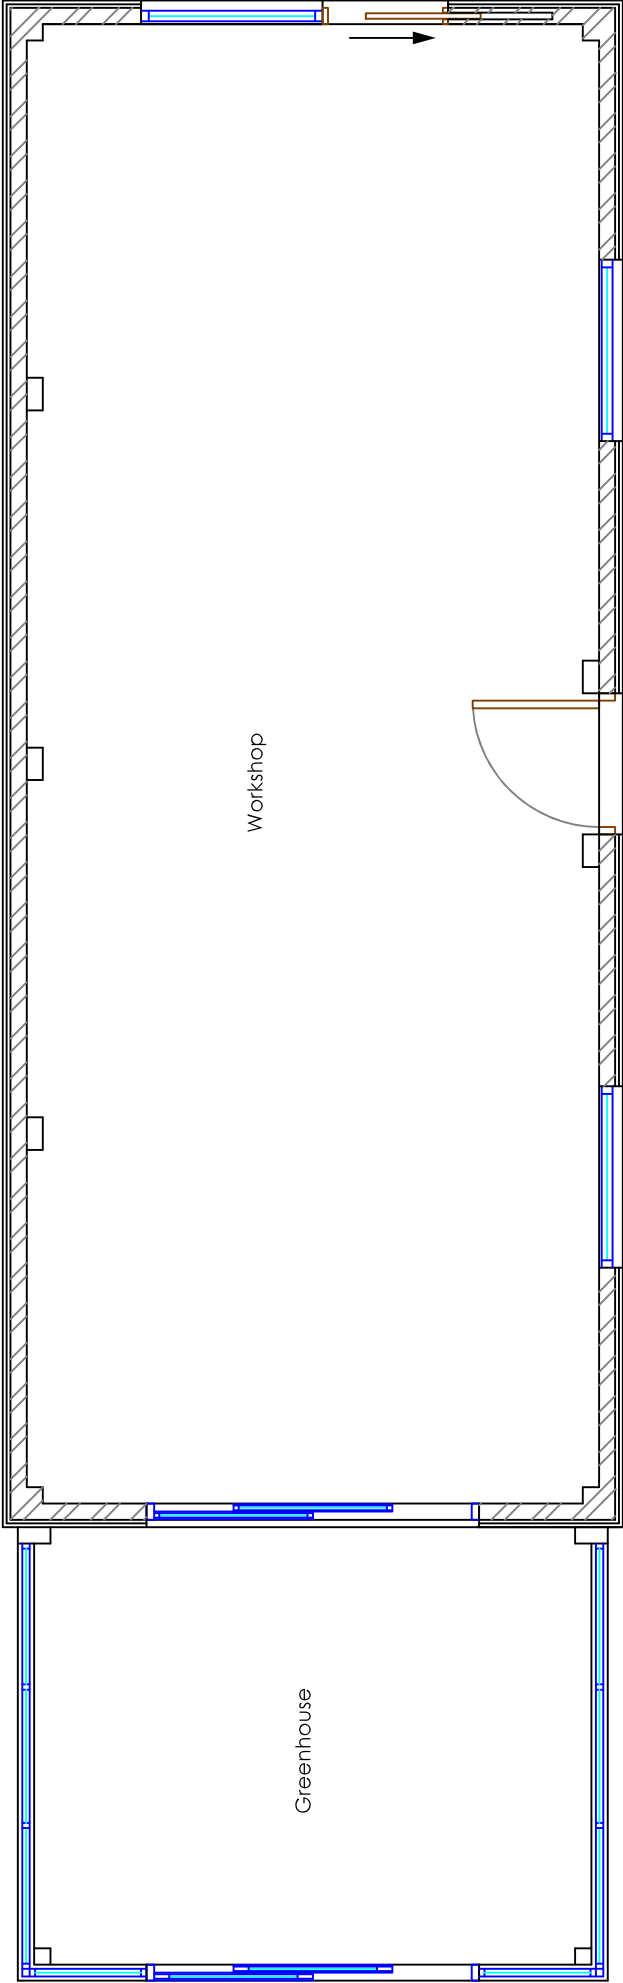

PROPOSED FLOOR PLANS

PROPOSED WORKSHOP & GREENHOUSE

Copyright is reserved by NOW Survey and is issued on the condition that it is not copied or disclosed by or to any unauthorised persons without prior consent in writing from NOW Survey. All dimensions to be checked on site All structural elements to be specified by a suitably qualified structural engineer.	REV	DESCRIPTION		DRAWN	DATE	Scale Bar		Drawing Ref		Drawing Title	
	-	Initial design		GBS	10.10.24	0		6SALTERNS 03		6 Salterns Close,	
	A	Solar panels added to the roof and side/end elevation door changed to a sliding door		GBS	17.12.24	1 2		Scale at A1		Haying Island,	
						1:25		Scale at A3		Hampshire,	
						1:50		Date		PO11 9PL.	
						27 OCT 2024		Drawn by		GBS	

Chartered Surveyors

11 Queensway
New Milton
Hampshire BH25 5NR

Tel 0345 050 0022
www.now-survey.com