


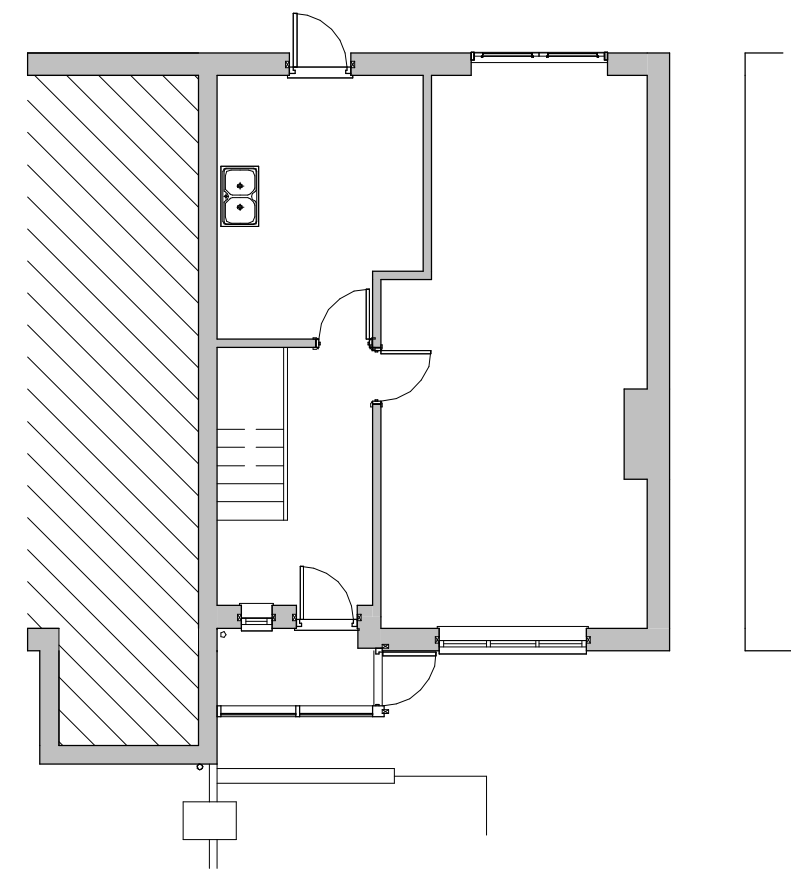


Ground Floor - Existing




Front Elevation - Existing

Side Elevation - Existing

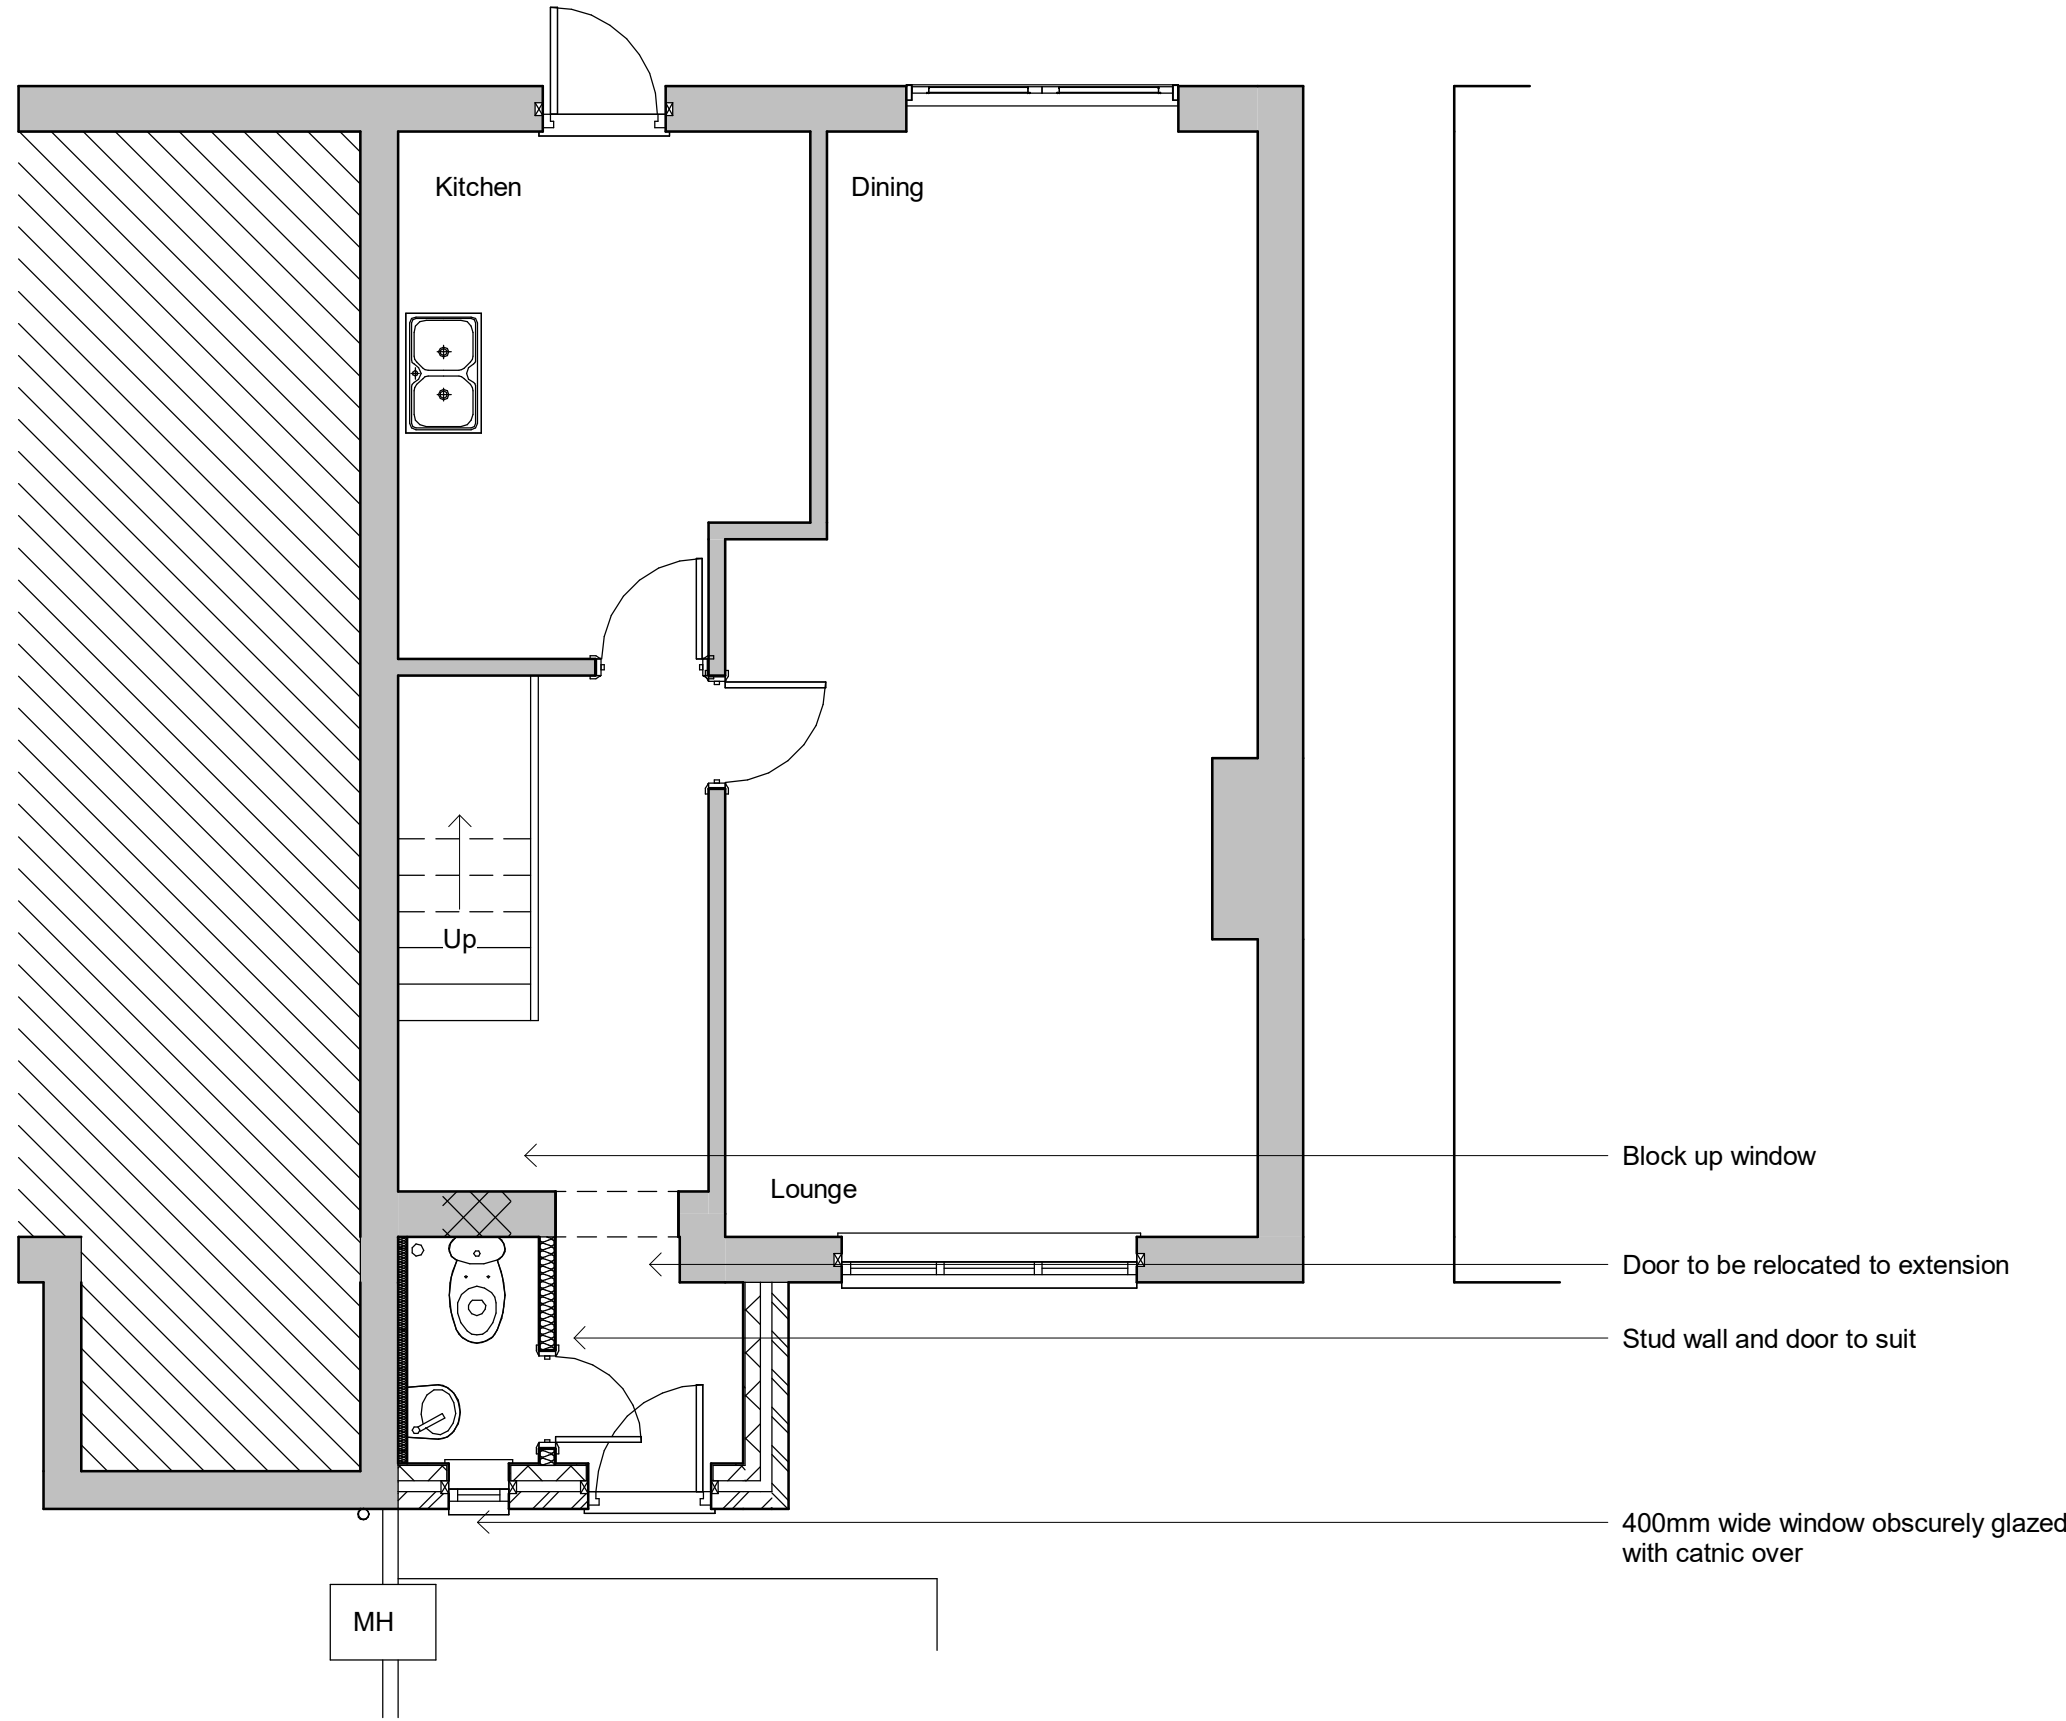


Ground Floor - Proposed

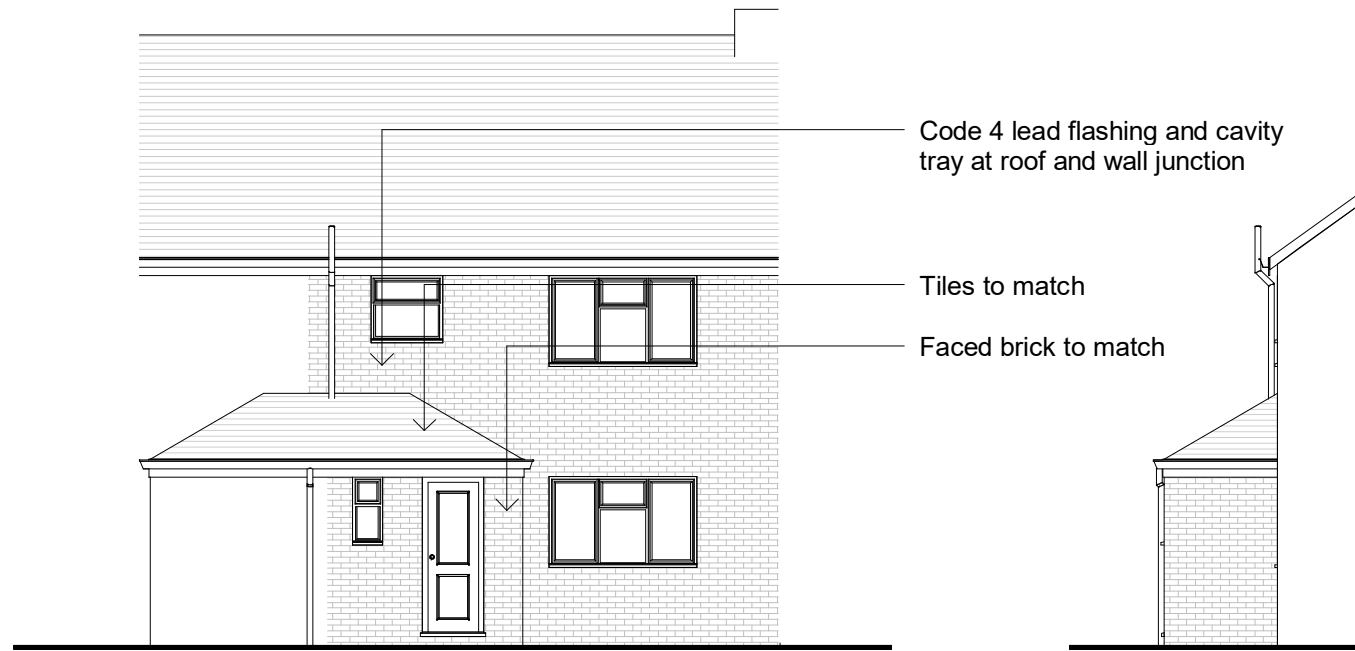


Front Elevation - Proposed

Side Elevation - Proposed

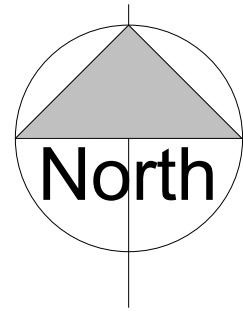

Site Plan 1:500

Site Plan 1:1250

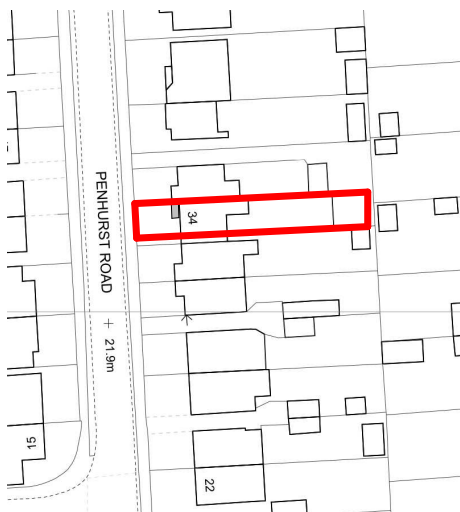

Revisions

0.500.511.522.5

SCALE 50

1:

1012345

SCALE 100

1:

50510152025

SCALE 500

1:

1001020304050

SCALE 1250

1:

Materials

Drawing Number	2024/120	Sheet	1 of 1
Size	A1	Scale	1:50, 1:100, 1:500, 1:1250
Project	Existing and Proposed details Septeber 2024		
Job Title	34 Penhurst Road Bedhampton PO9 3NX		
Do Not scale from this drawing except for planning as photocopies will be subject to distortion Drawings to be read in conjunction with all other Designers and structural engineers contract drawings and specifications: Any discrepancies must be brought to the attention of the Designer immediately. The contractor must verify all dimensions by site measurement before ordering materials or manufacturing components Substitute materials and products to those named will be acceptable if proven to be of equal or higher performance and not in conflict with other elements			

M.J.Humphrey

Ltd

 RICS

 cabe
chartered association
of building engineers

Mei Humphrey MRICS, MBEng
9 Aldworth Avenue
Goring By Sea
West Sussex
BN12 4XQ

Adam Humphrey
4 Thalassa Road
Worthing
West Sussex
BN11 2HH

Mei@mjhumphrey.co.uk
07701055182

Adam@mjhumphrey.co.uk
07812419142