




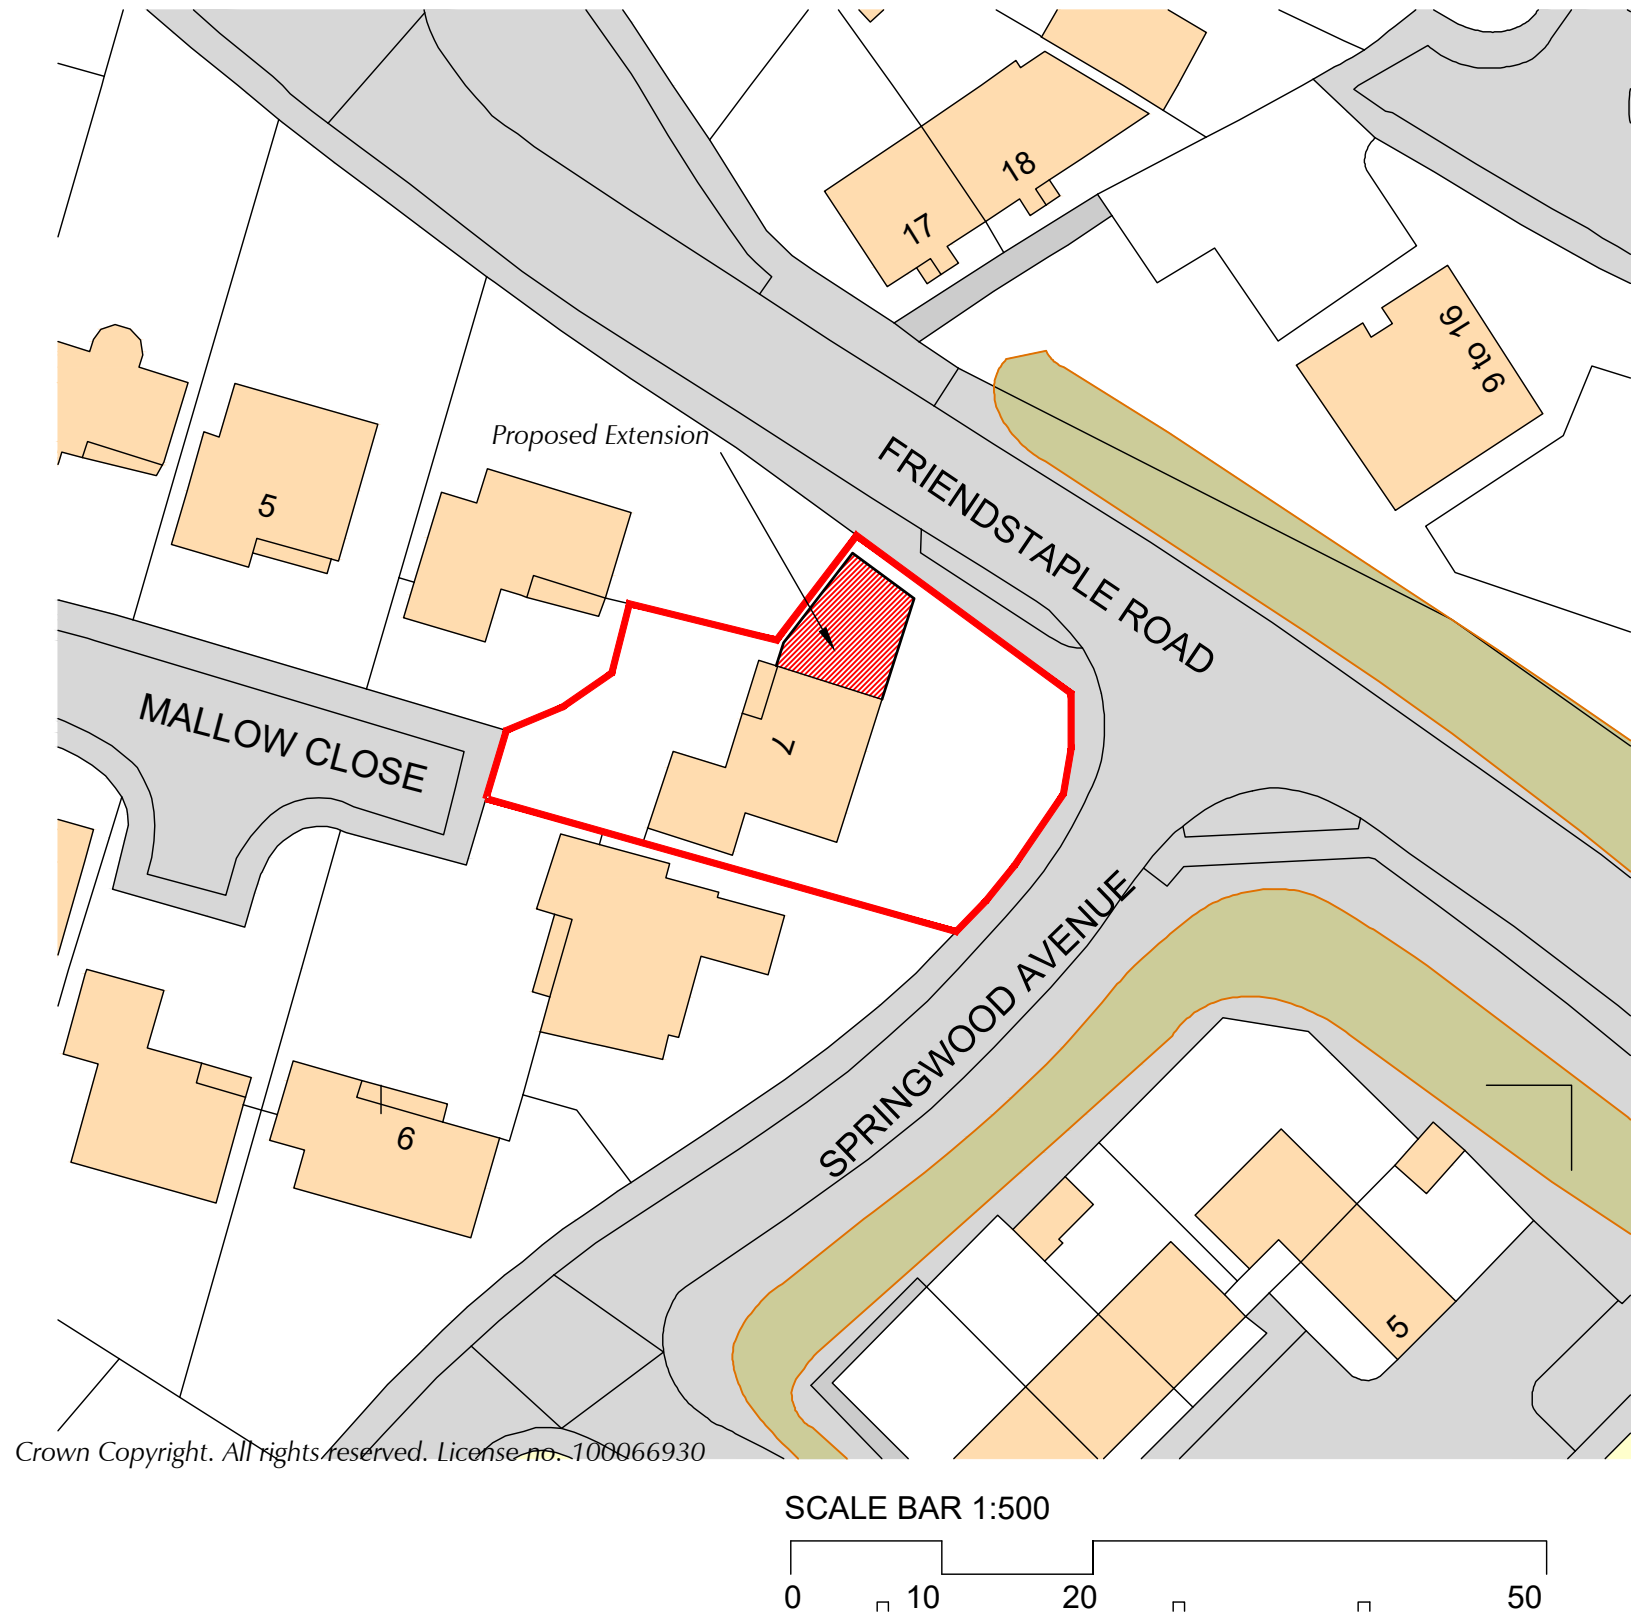


Crown Copyright. All rights reserved. License no. 100066930

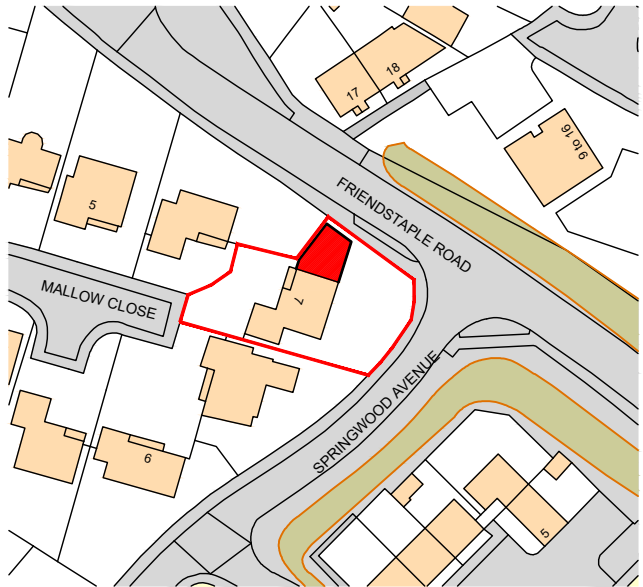

SCALE BAR 1:1250

 

Location Plan
1:1250

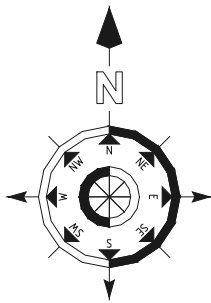

A	Plan revised	mw 02.01.25			
Revision		Date			
Wychwood Thompsons Lane Denmead Hampshire PO7 6NB T: 07941 573934 E: malcolm.w@m2architecture.com					
Client		Mr & Mrs Brooks			
Project		Proposed Alterations 7 Mallow Close, Waterlooville			
Drawing Title		Site Plans			
Scale		as shown@A3		Drawn mw	
Date		08/08/24		Checked	
Project Number		2409			
Drawing No		501		Revision	
		A			

This drawing is copyright of the architect & must not be reproduced without permission. Any discrepancies should be reported to the architect.