



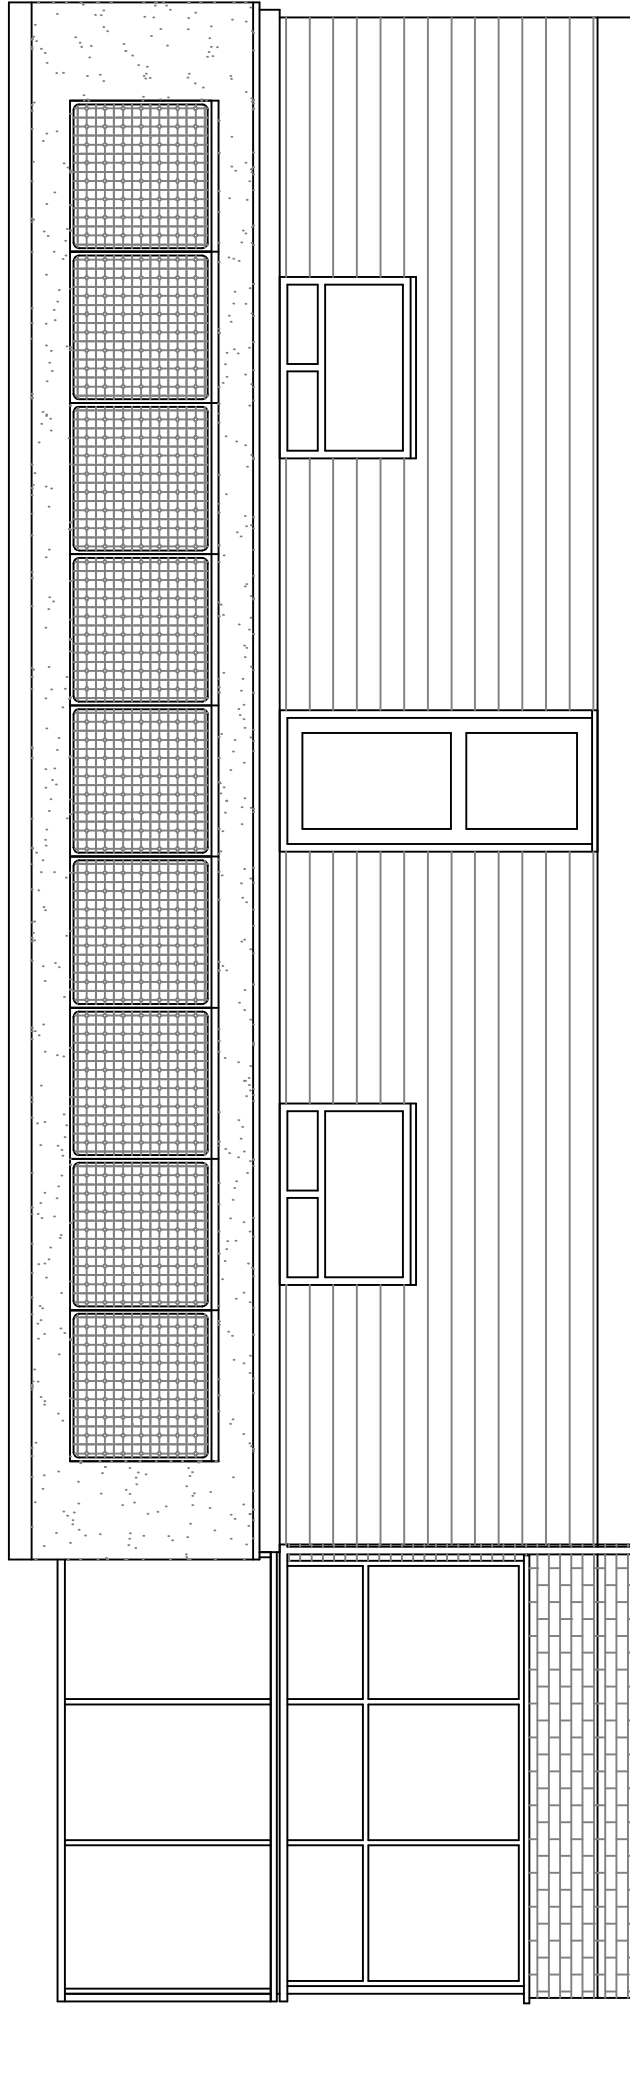

PROPOSED FRONT ELEVATION

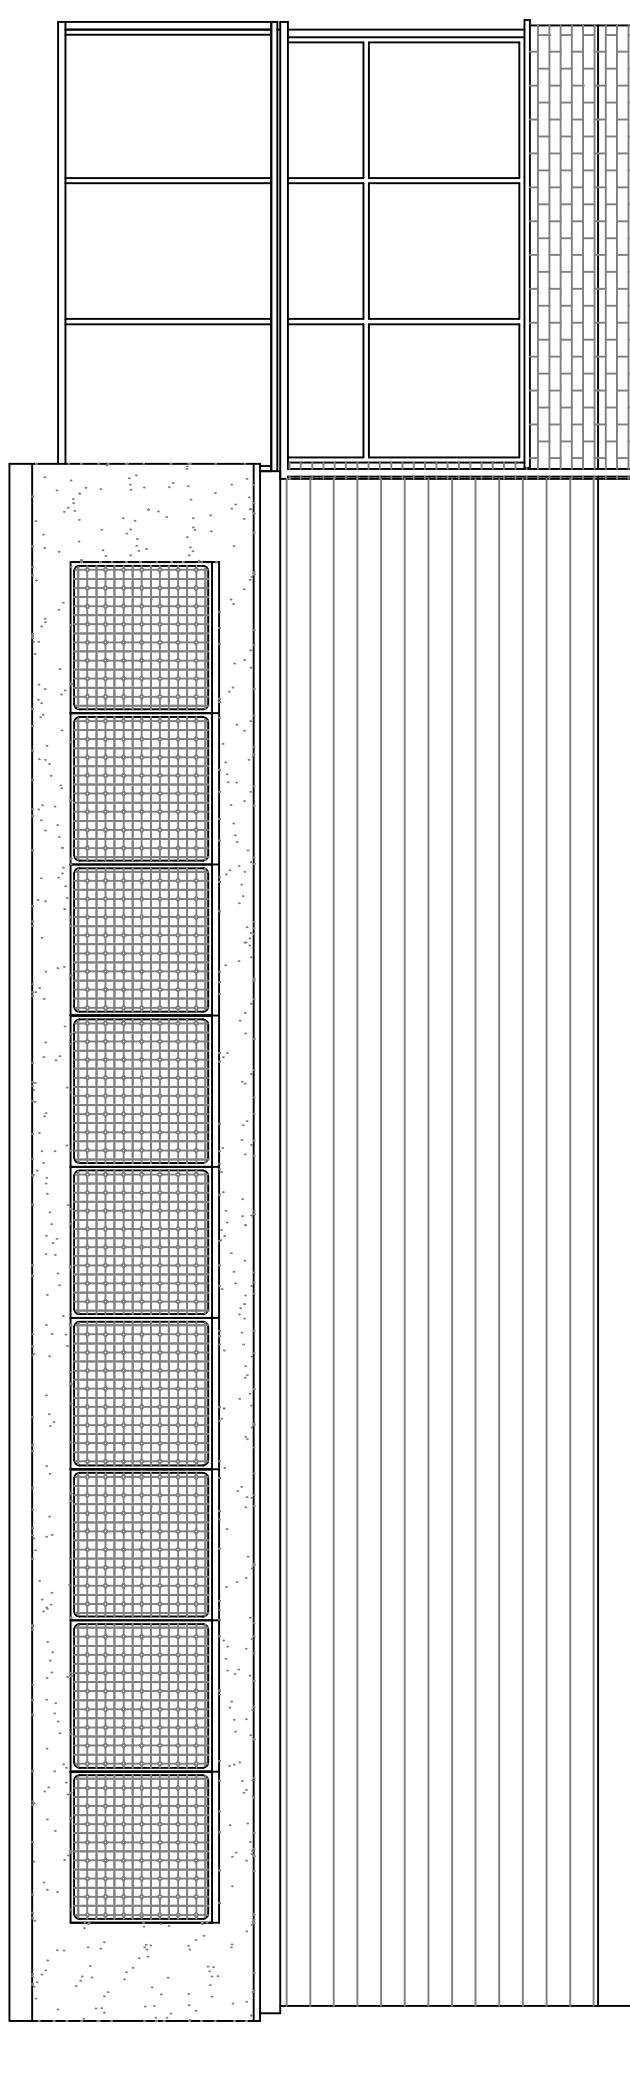

PROPOSED REAR ELEVATION

|   |     |   |       |          |                                                |              |             |                                                                |  |
|---|-----|---|-------|----------|------------------------------------------------|--------------|-------------|----------------------------------------------------------------|--|
| <p>Copyright is reserved by NOW Survey and is issued on the condition that it is not copied or disclosed by or to any unauthorised persons without prior consent in writing from NOW Survey.</p> <p>All dimensions to be checked on site</p> <p>All structural elements to be specified by a suitably qualified structural engineer.</p> | REV | DESCRIPTION                                                                                              | DRAWN | DATE     | <div>Scale Bar</div> <div><div>012</div></div> | Drawing Ref  |             | Drawing Title                                                  |  |
|   | -   | Initial design                                                                                           | GBS   | 10.10.24 |                                                | 6SALTERNS 04 |             | 6 Salterns Close,<br>Haying Island,<br>Hampshire,<br>PO11 9PL. |  |
|   | A   | Solar panels added to the roof                                                                           | GBS   | 17.12.24 |                                                | Scale of A1  | Scale of A3 |                                                                |  |
|   | B   | Angle of roof increased to 35 degrees to match other buildings on the site [proposed elevations drawing] | GBS   | 21.02.25 |                                                | 1:50         | 1:100       |                                                                |  |
|   |     |   |       |          |                                                | Date         | 27 OCT 2024 |                                                                |  |
|   |     |   |       |          |                                                | Drawn by     | GBS         |                                                                |  |
|   |     |   |       |          |                                                |              |             |                                                                |  |
