


NOTES:


Dimensions to be checked on site before commencing work. Any discrepancies shall be reported to the architect immediately.

Do not scale from these drawings except for planning purposes. Use figured dimensions only.

Where applicable this drawing is to be read in conjunction with other consultants' drawings.

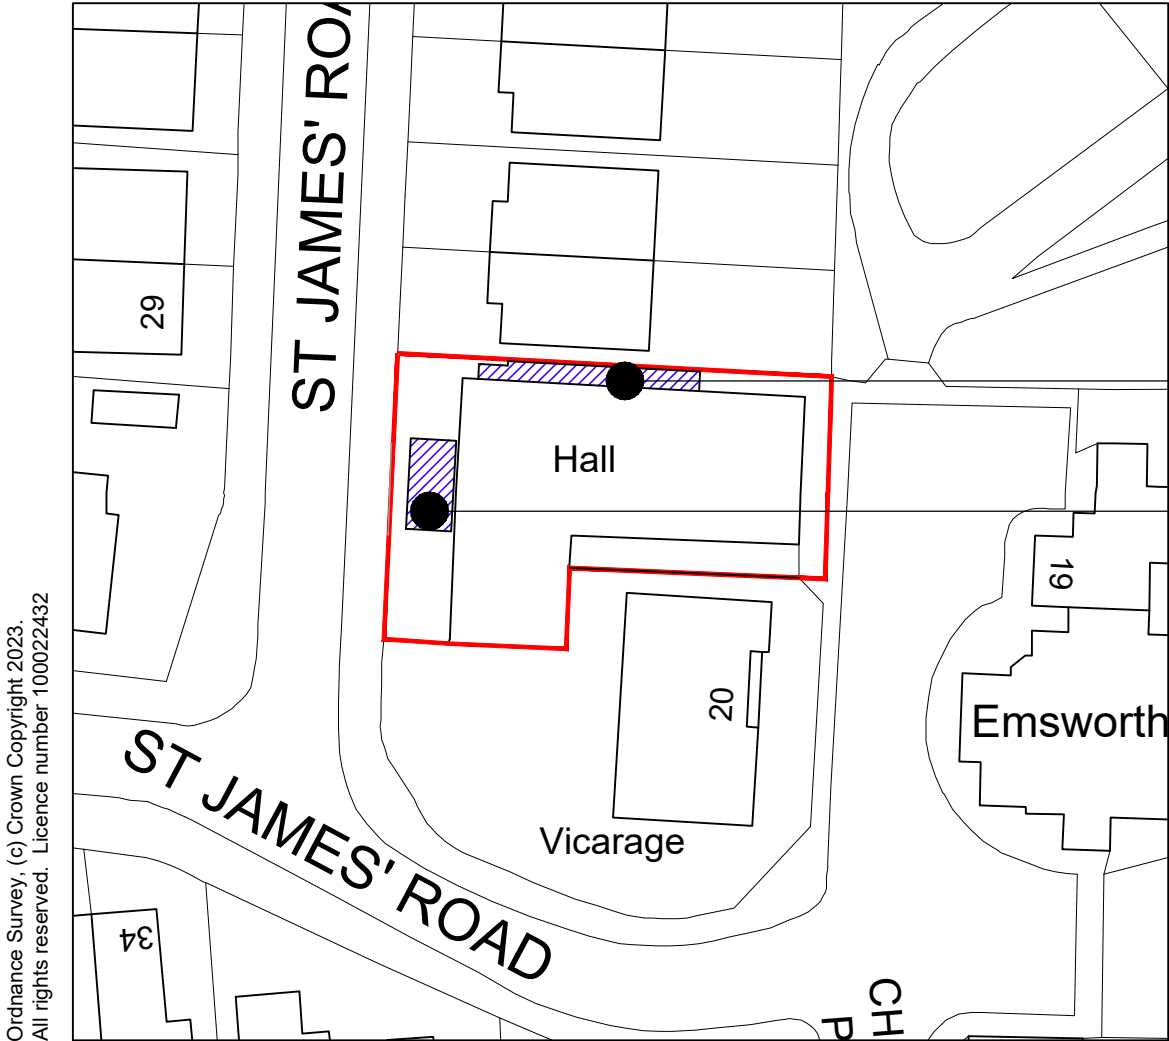


Site plan scale 1:500


 


Proposed ramped
fire escape.

Proposed
storage shed

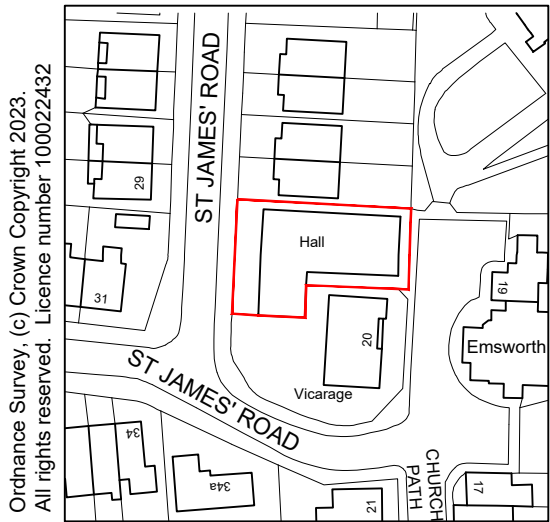

Location plan scale 1:1250

  

For ST JAMES PARISH HALL	Title SITE & LOCATION PLANS	Office Tel: 01243 933732
Project PROPOSED ALTERATIONS AT ST JAMES PARISH HALL, 20 CHURCH PATH, EMSWORTH PO10 7DP	Date MAY 24	Email: admin@jb-architecturedesign.com
	Drawn SR	Web: www.jb-architecturedesign.com
	Scale as noted @ A3	
	Checked -	
	Job Number PL.807.24	
	Drawing Number 01	
	Revision B	

