



PROPOSED SITE PLAN 1:200

Scale 1:200
0 5000 10000 15000 20000



PROPOSED FRONT ELEVATION 1:100



PROPOSED REAR ELEVATION 1:100




PROPOSED SIDE ELEVATION 1:100




PROPOSED SIDE ELEVATION 1:100


Scale 100
0 2m 4m 6m 8m 10m

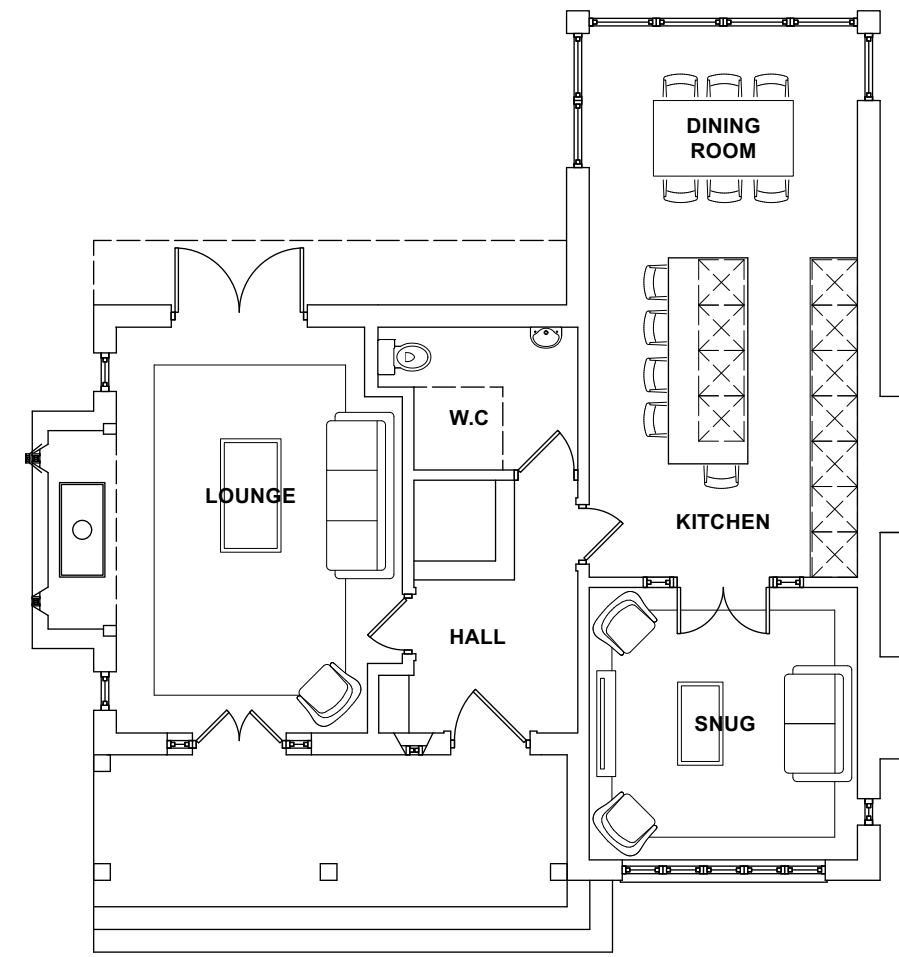

PROPOSED GROUND FLOOR PLAN 1:100

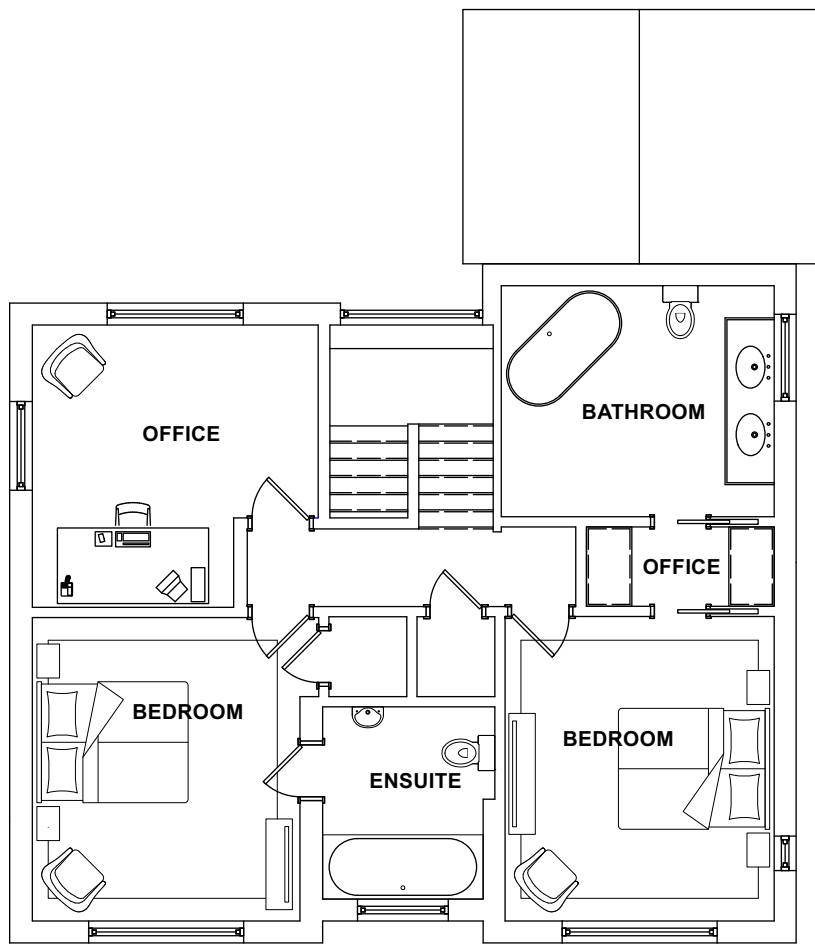

FIRST FLOOR PLAN 1:100

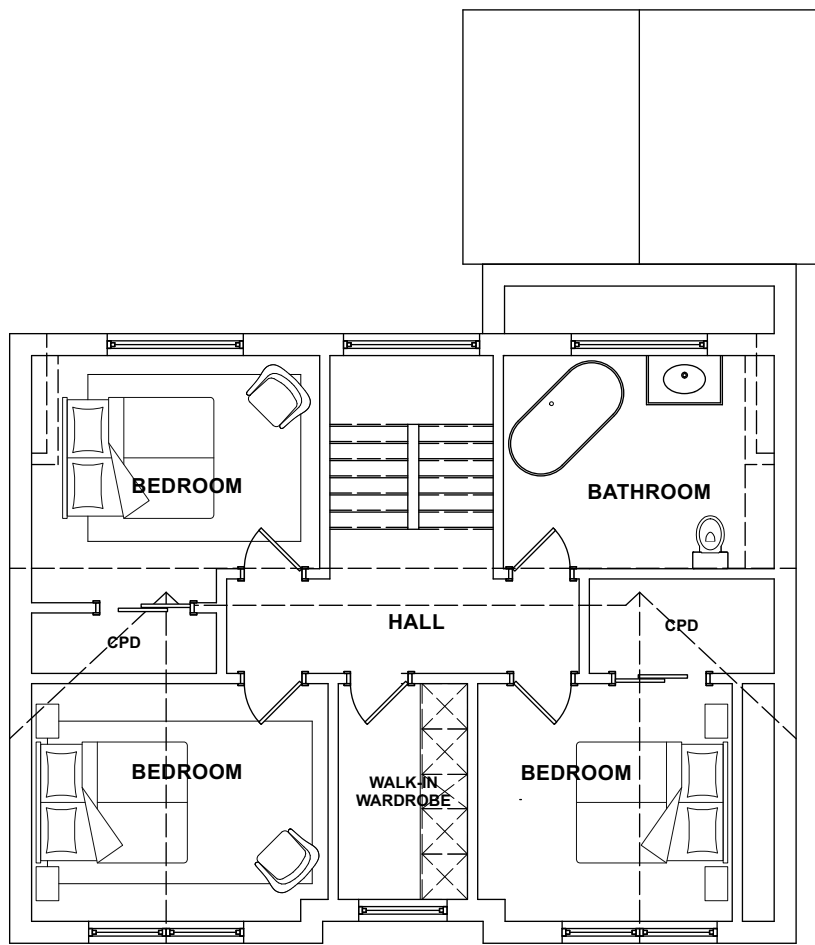

PROPOSED SECOND FLOOR PLAN 1:100

Job Title: The Tudor House
Proposed Drawings: Proposed Floor Plans & Elevs
Scale: As Shown @ A1
Drg.No: WATD-002-P
Drawn by: LMW
Issued to: Local Authority
Status: Planning
Date: 03.10.2024
WATDESIGN RIBA ARCHITECT
WAT DESIGN RIBA ARCHITECT