




1 Front Elevation 1:100

2 Side Elevation 1:100

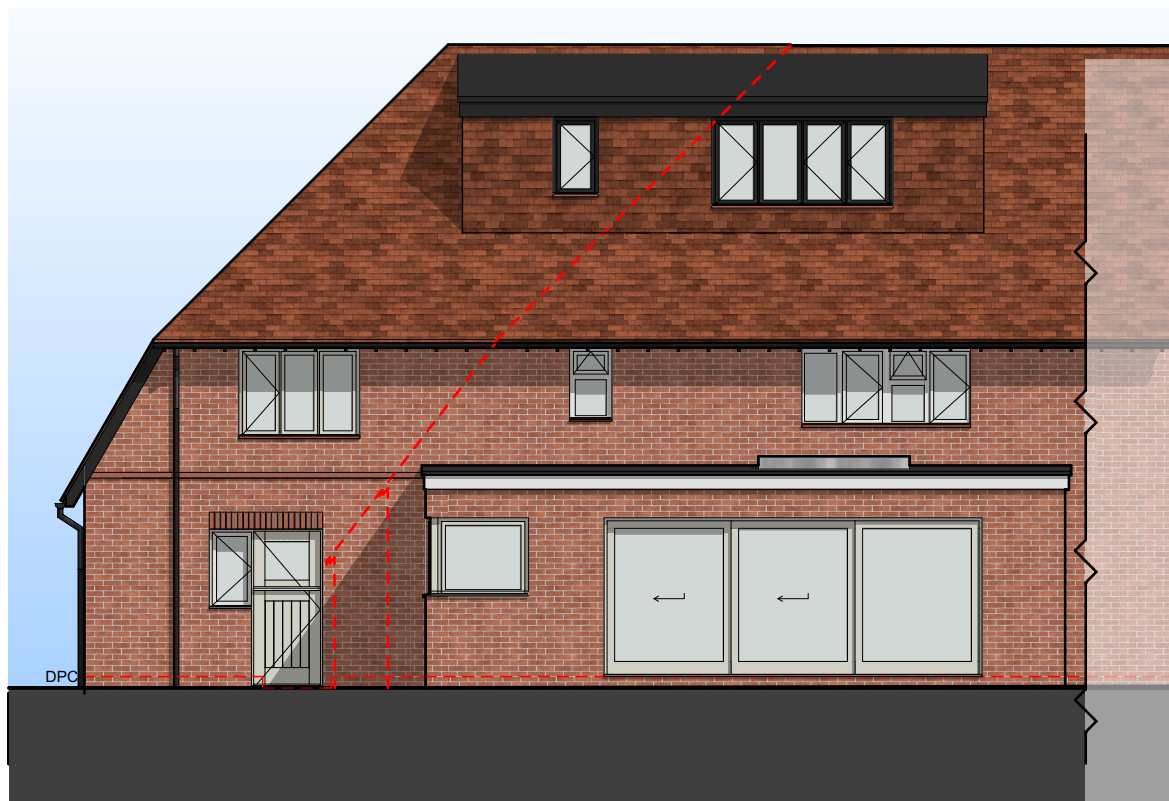

3 Rear Elevation 1:100

4 Side Elevation 1:100

- Materials Key
- 1. Clay tiles to match existing
 - 2. Brick to match existing
 - 3. Tile Hanging
 - 4. Black fascia/ soffit to match existing
 - 5. Upvc windows to match existing
 - 6. Brick Detailing

Scale 1:100 @ A3

REV	DESCRIPTION	DATE	AUTHOR	CHK'D	NOTES
P1	Initial Issue	11.10.24	DD	DD	
P2	Ensuite removed	27.01.25	DD	DD	
P3	Width reduced and roof pitch increased	09.04.25	DD	DD	

This drawing is the copyright of © AR-CHITECT and may not be copied, altered or reproduced by a third party without written authority. All dimensions are subject to site survey and site verification. Do not scale from this drawing.

PROJECT 28 Lower Road, Havant. PO9 3LJ CLIENT Mr and Mrs Anchor STATUS Planning DRAWING Proposed Elevations				AR-CHITECT ARCHITECTURE - DESIGN		
DATE 11.10.24	SCALE @ A3 1:100	AUTHOR DD	CHECKED BY DD	PROJECT NO. 23035-	DRAWING NO. 007	REV. P3