



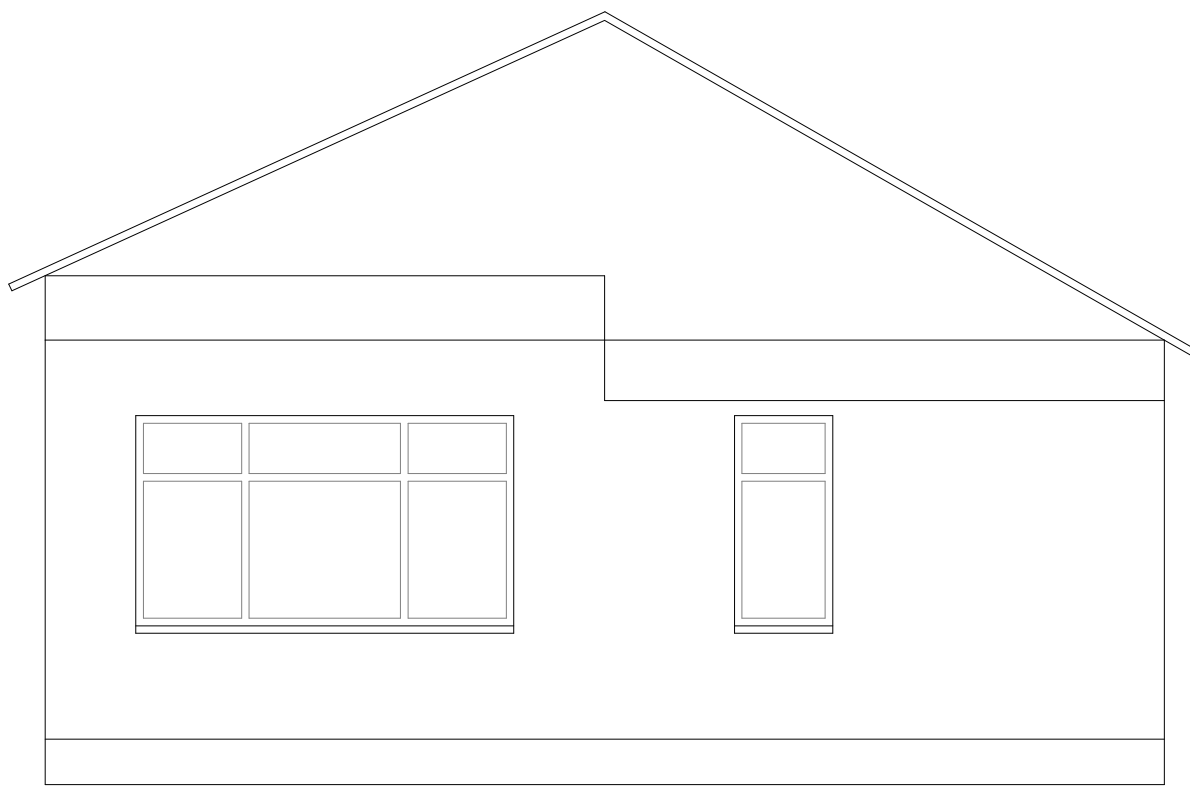

A
EL1
FRONT ELEVATION - EXISTING
1:50

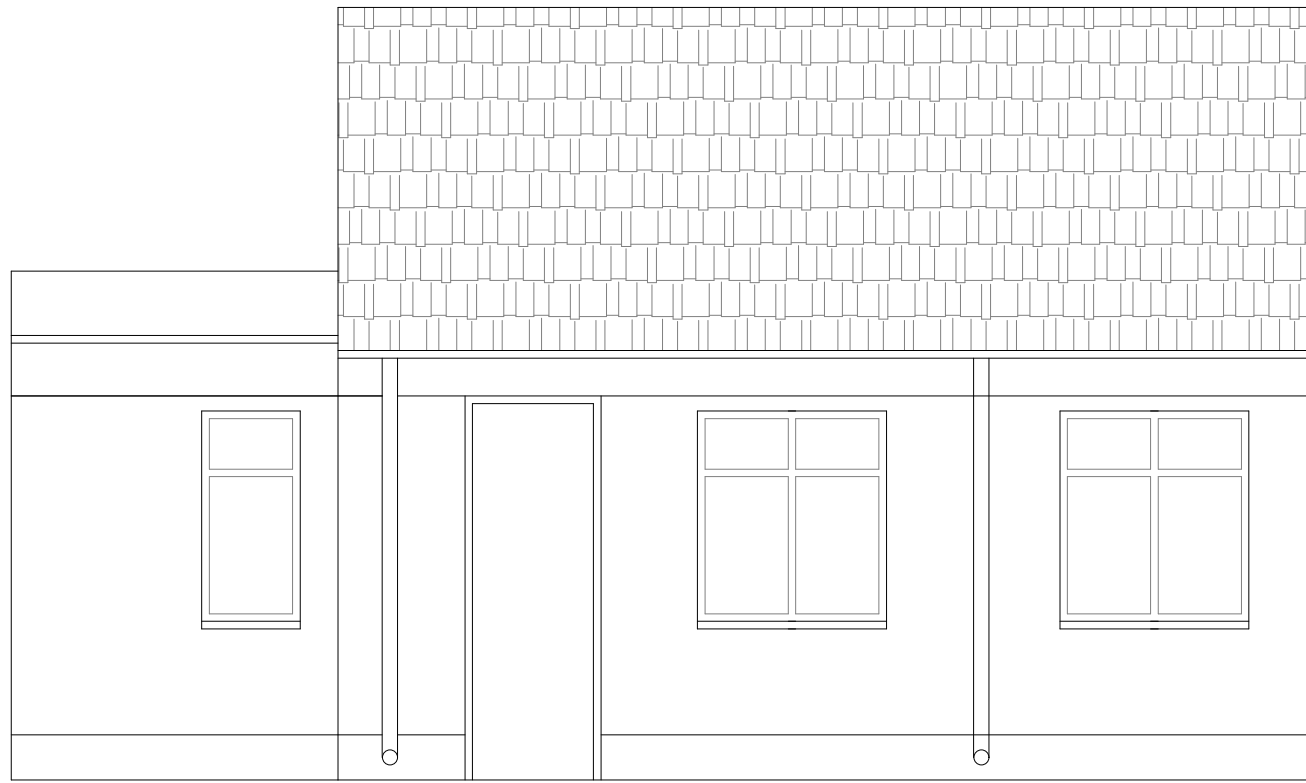

B
EL1
SIDE ELEVATION - EXISTING
1:50

TITLE EXTERNAL ELEVATIONS

STATUS DRAFT



www.mbworkspacedesign.com
E: info@mbworkspacedesign.com
T: 07738572503

CLIENT

XXX

PROJECT

XXX

DESCRIPTION

EXISTING
EXISTING ELEVATIONS

DATE 27.11.24

DRAWN BY MB

SCALE 1:50 @ A1

CHECKED BY

DRAWING NO

REV

ABC A_EL2

-

do not scale from drawing, all discrepancies to be reported to the designer immediately.
all dimensions are subject to site checks, this drawing is the copyright of MB Workspace Design and may not be reproduced in any form without prior written consent