



 SITE BOUNDARY

Existing



CAD DETAILS
XREF'S
DTB file: User: Size: A1
Figured dimensions only are to be used.
© This drawing is the sole copyright of
BOHER ARCHITECTURE LIMITED.
Any discrepancies between this drawing & other
information shall be reported to the Architect.
MODIFICATIONS to be made solely on
ORIGINAL MAGNETIC MEDIA.
REVISIONS:
REV. DATE: REVISION: BY: RWL

Proposed

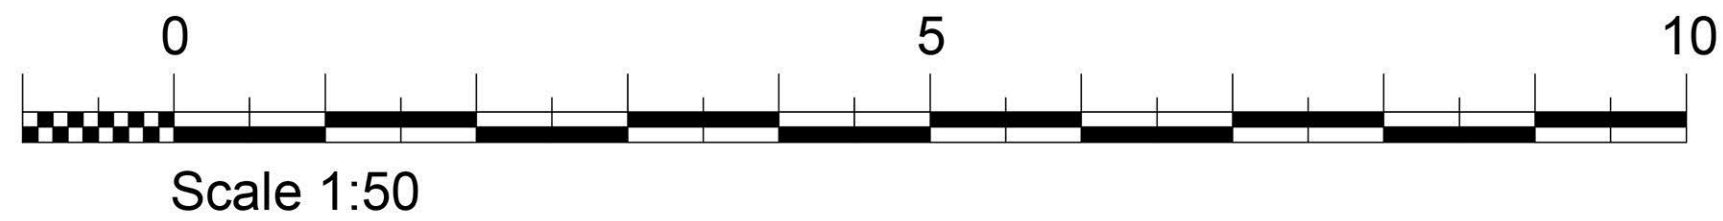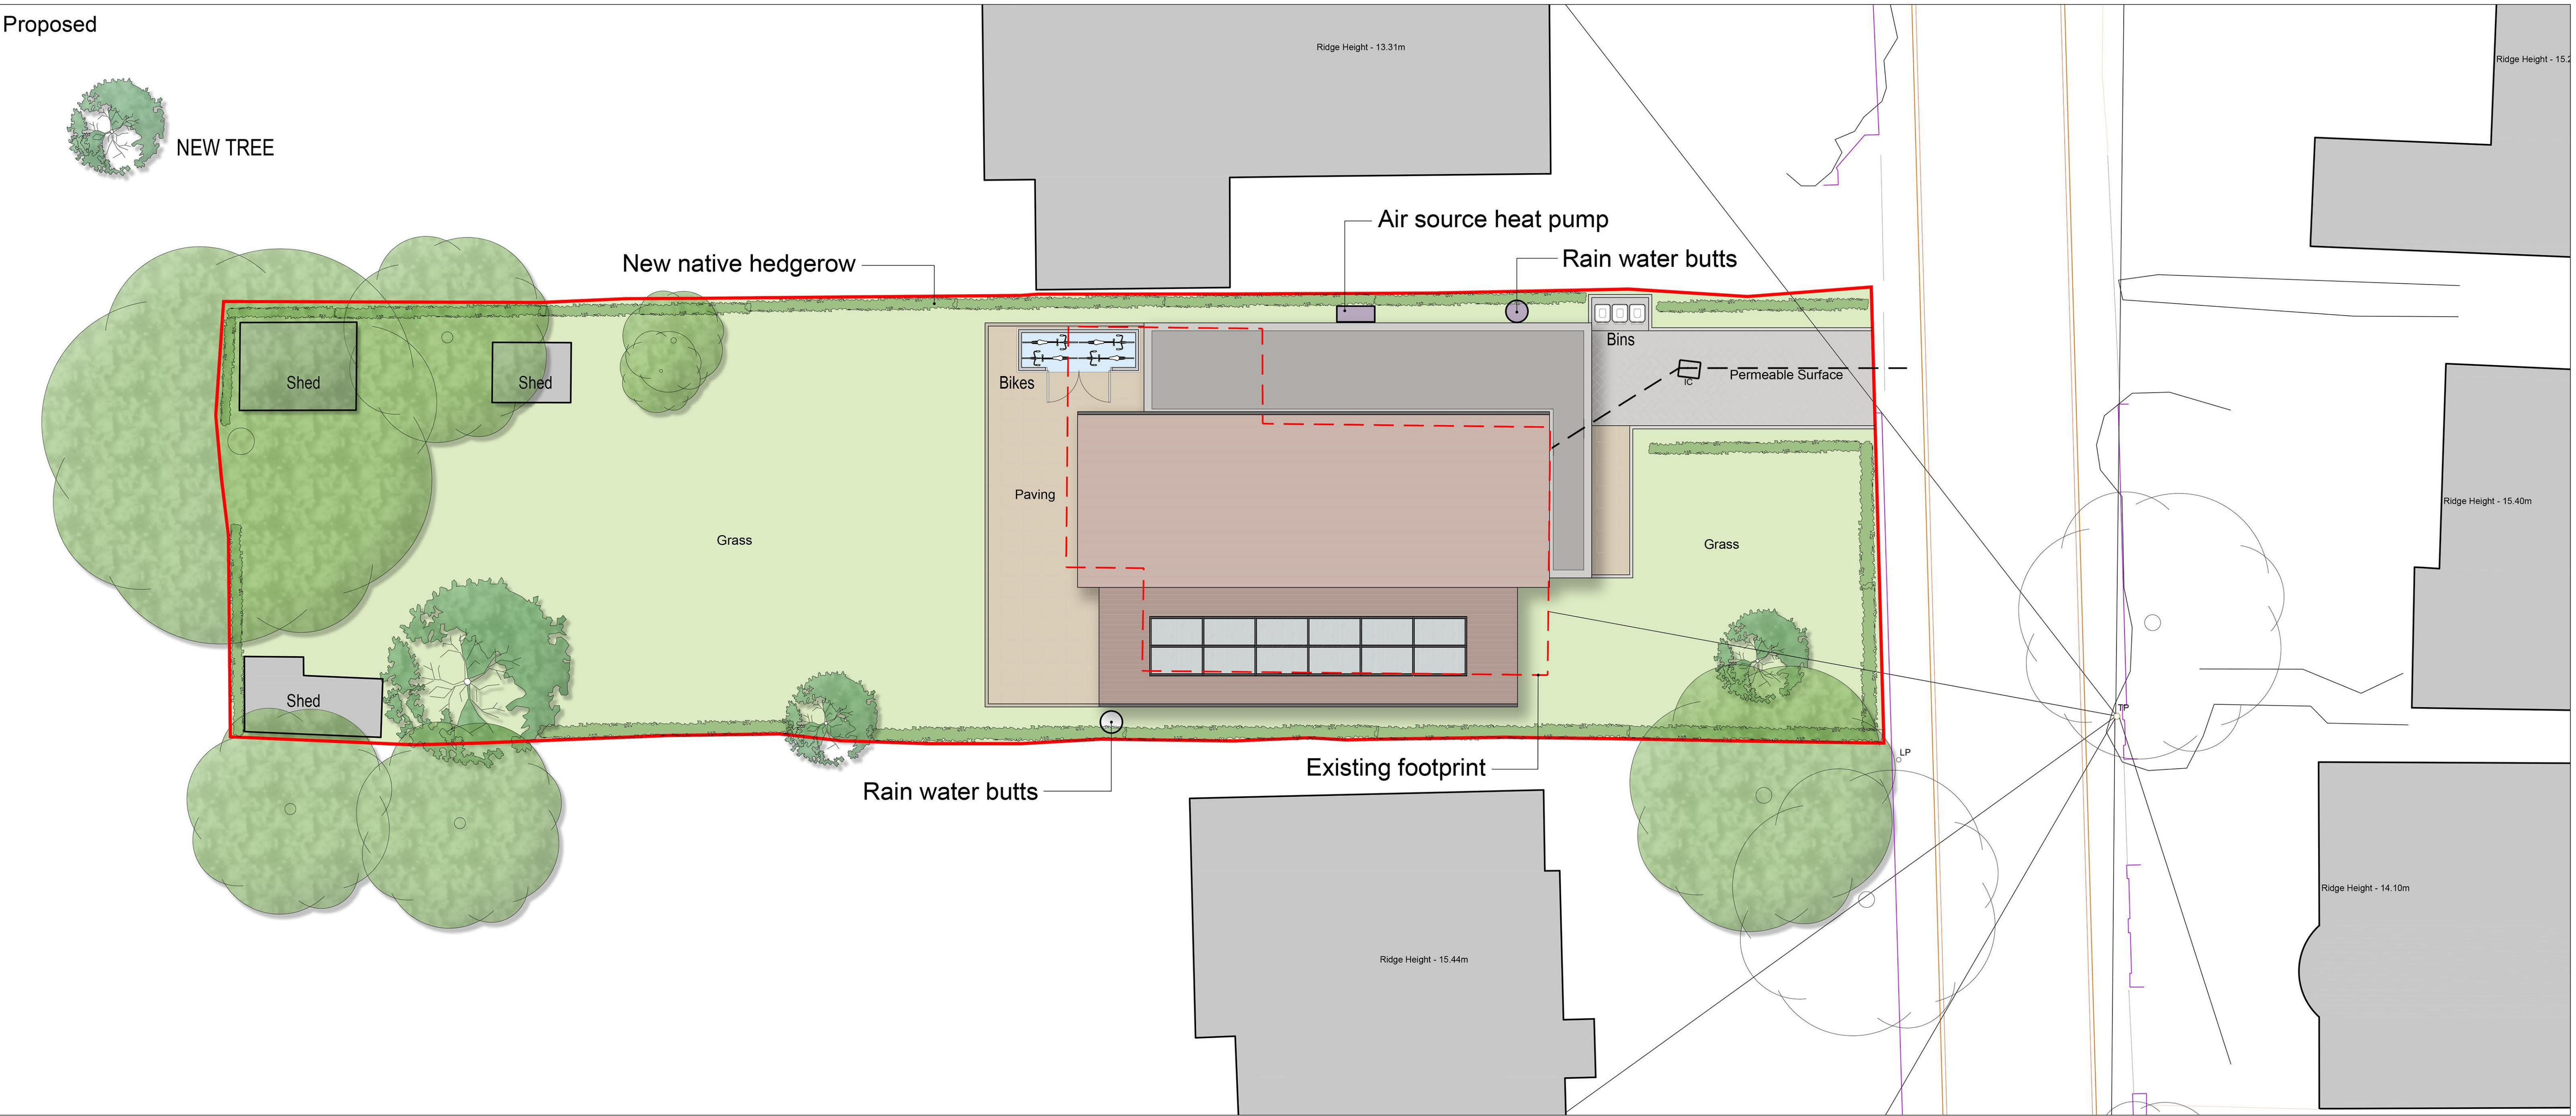

CLIENT
Mr J. Dobbie

PROJECT
4 Kingsey Avenue
Emsworth
Hampshire
PO10 7HP

TITLE
Existing & Proposed
Site Plan

STATUS
Planning

DATE
Dec. 2024

DRAWN BY
CB

REVIEWED BY
CB

DRAWING NUMBER

1531 P 005

01730 816336
07949 682974
info@boherarchitecture.com
www.boherarchitecture.com

Challenger House, Rumbolds Hill
Midhurst, GU29 9BY

