




16 Southleigh Road, Havant.
PROPOSED

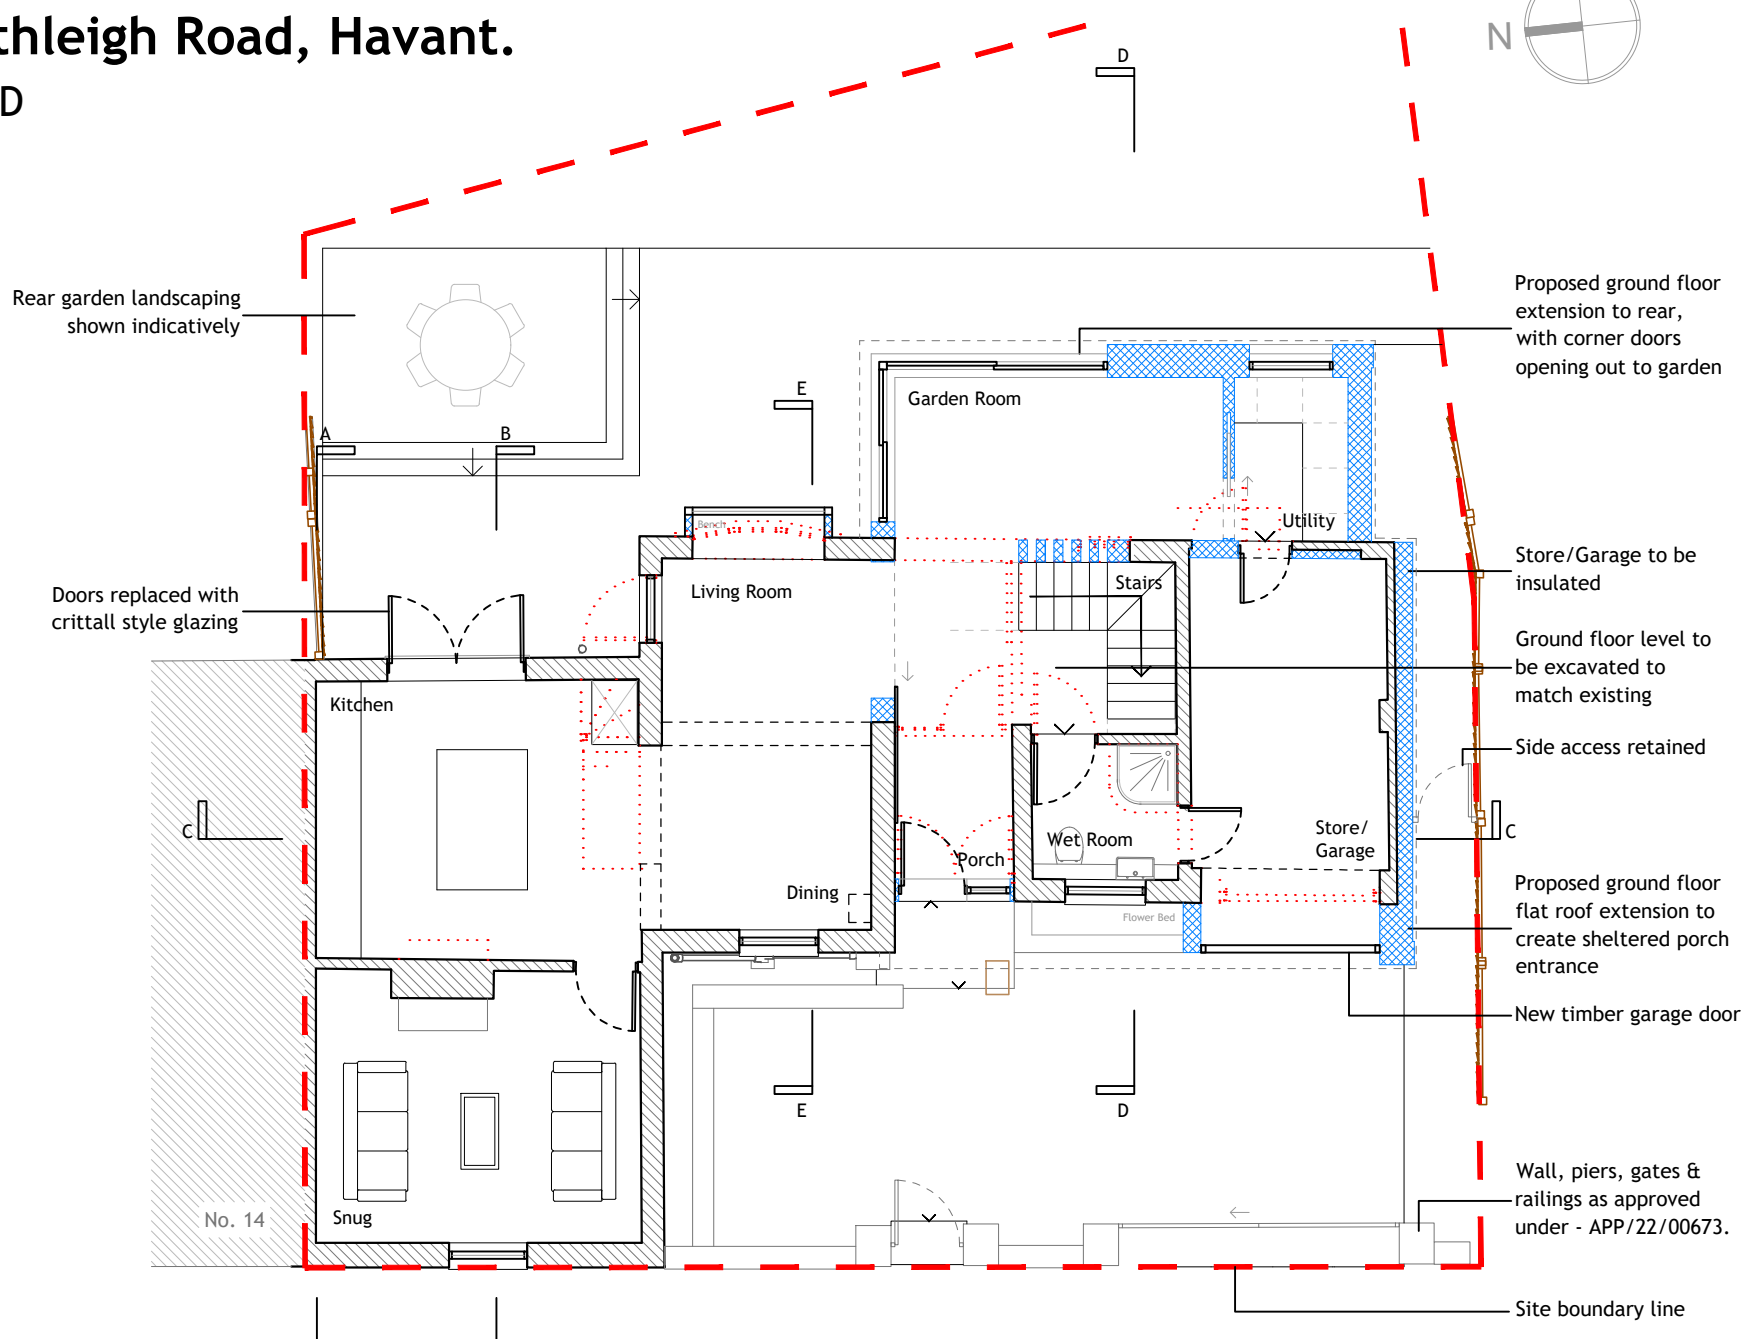


GROUND FLOOR PLAN
1:100

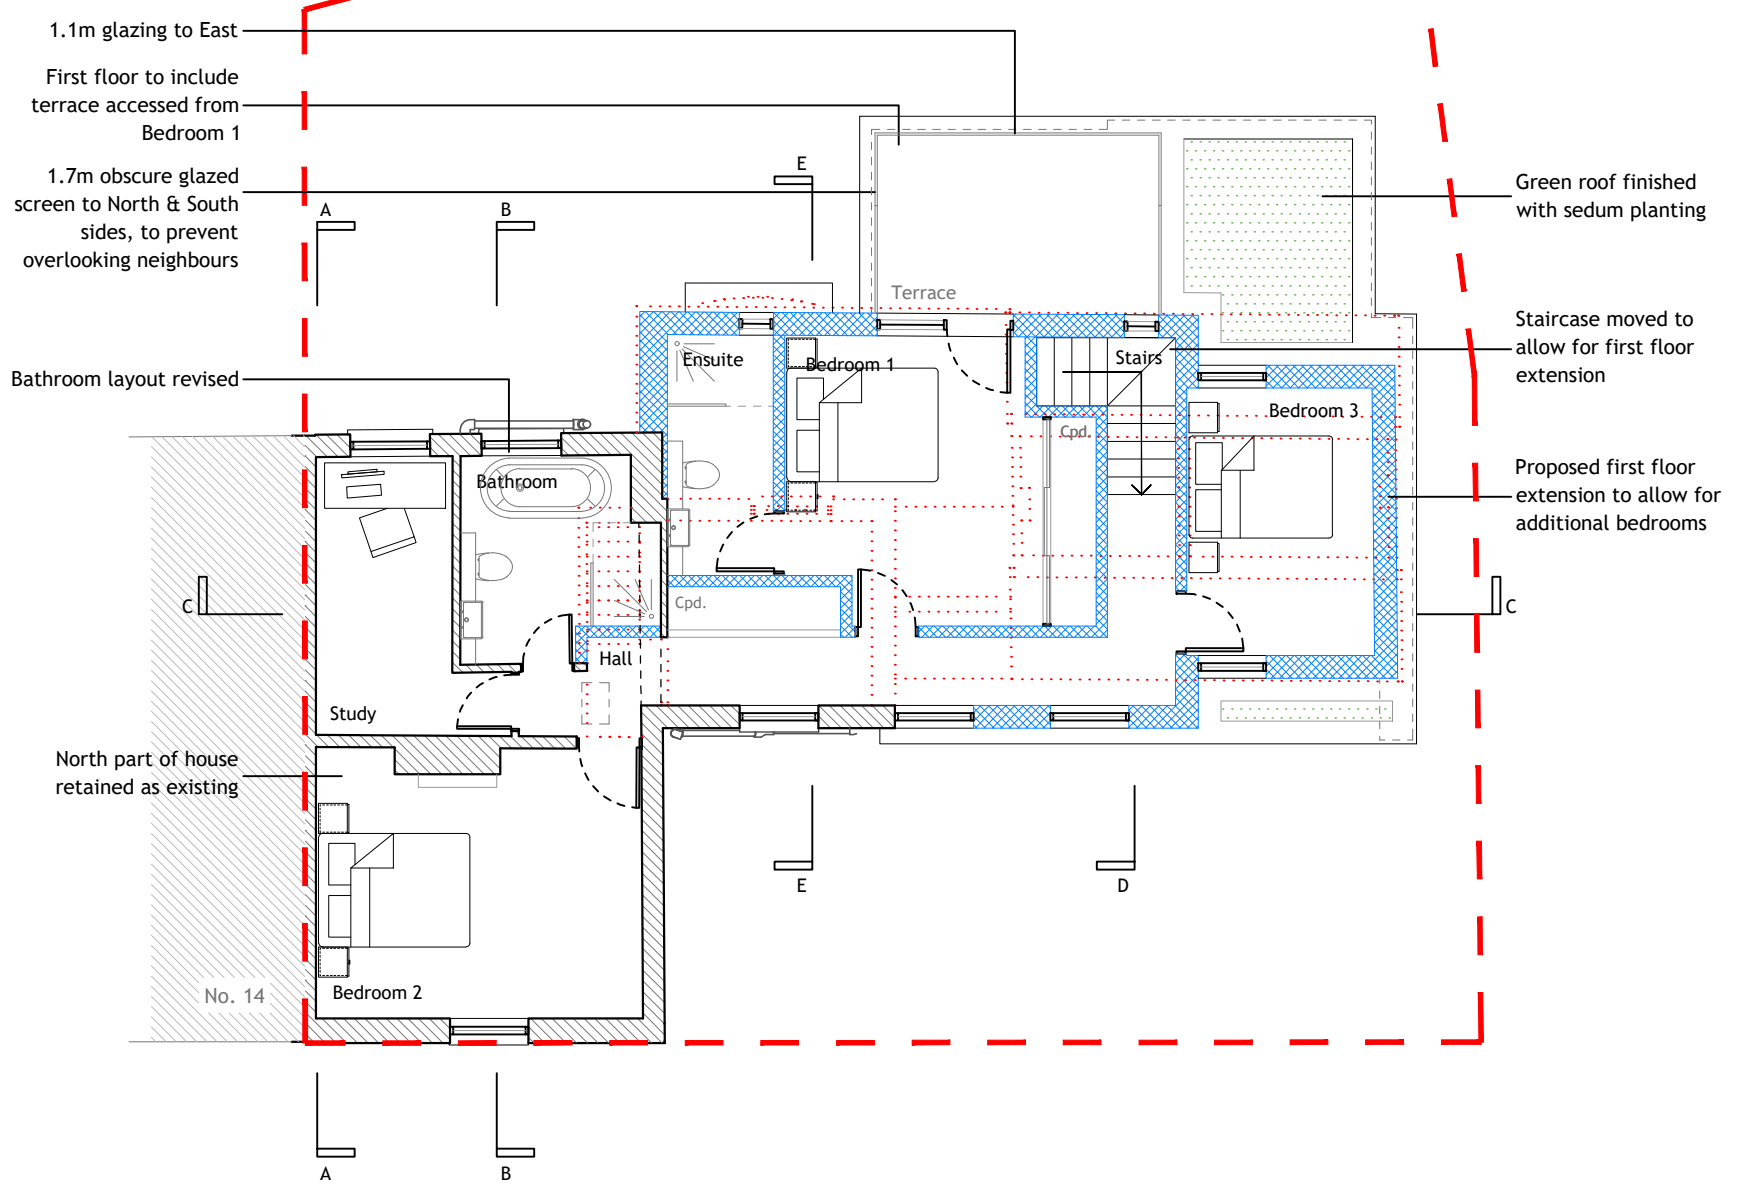


FIRST FLOOR PLAN
1:100

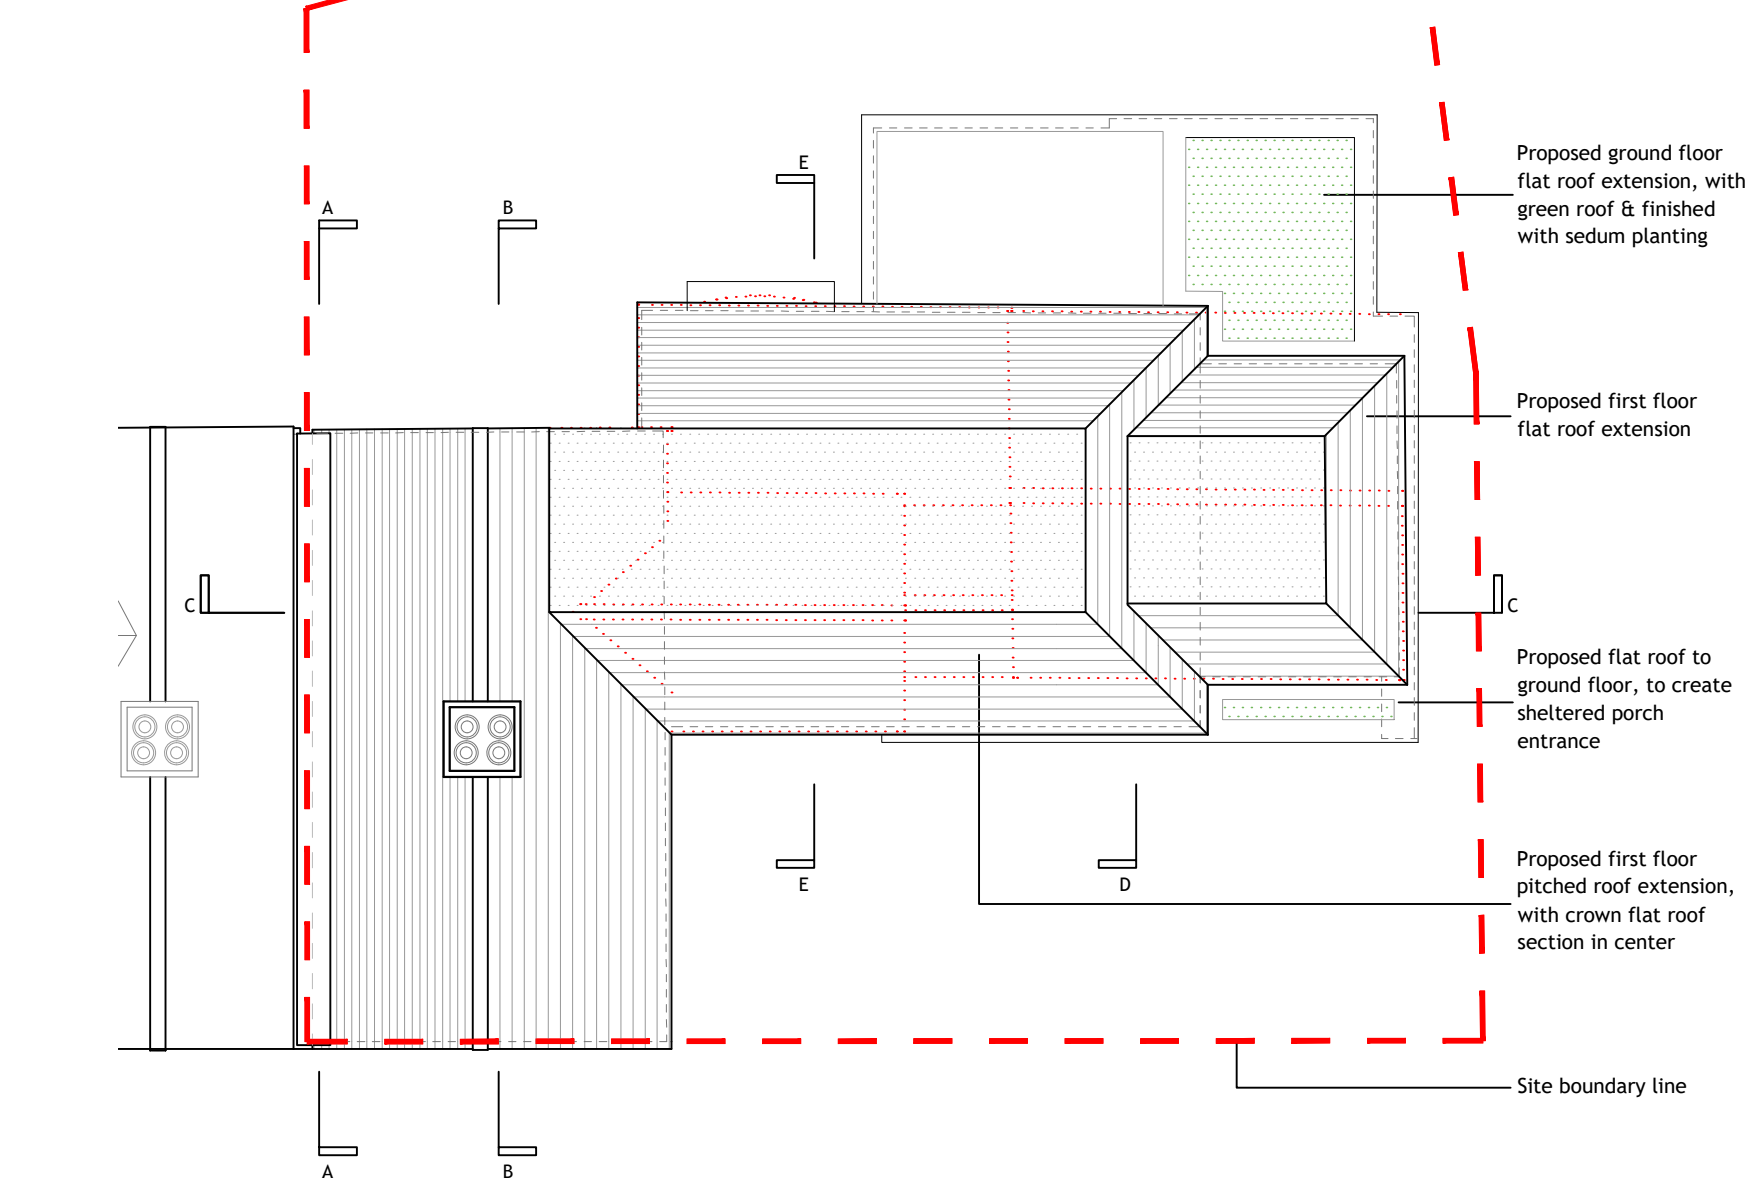


ROOF PLAN
1:100

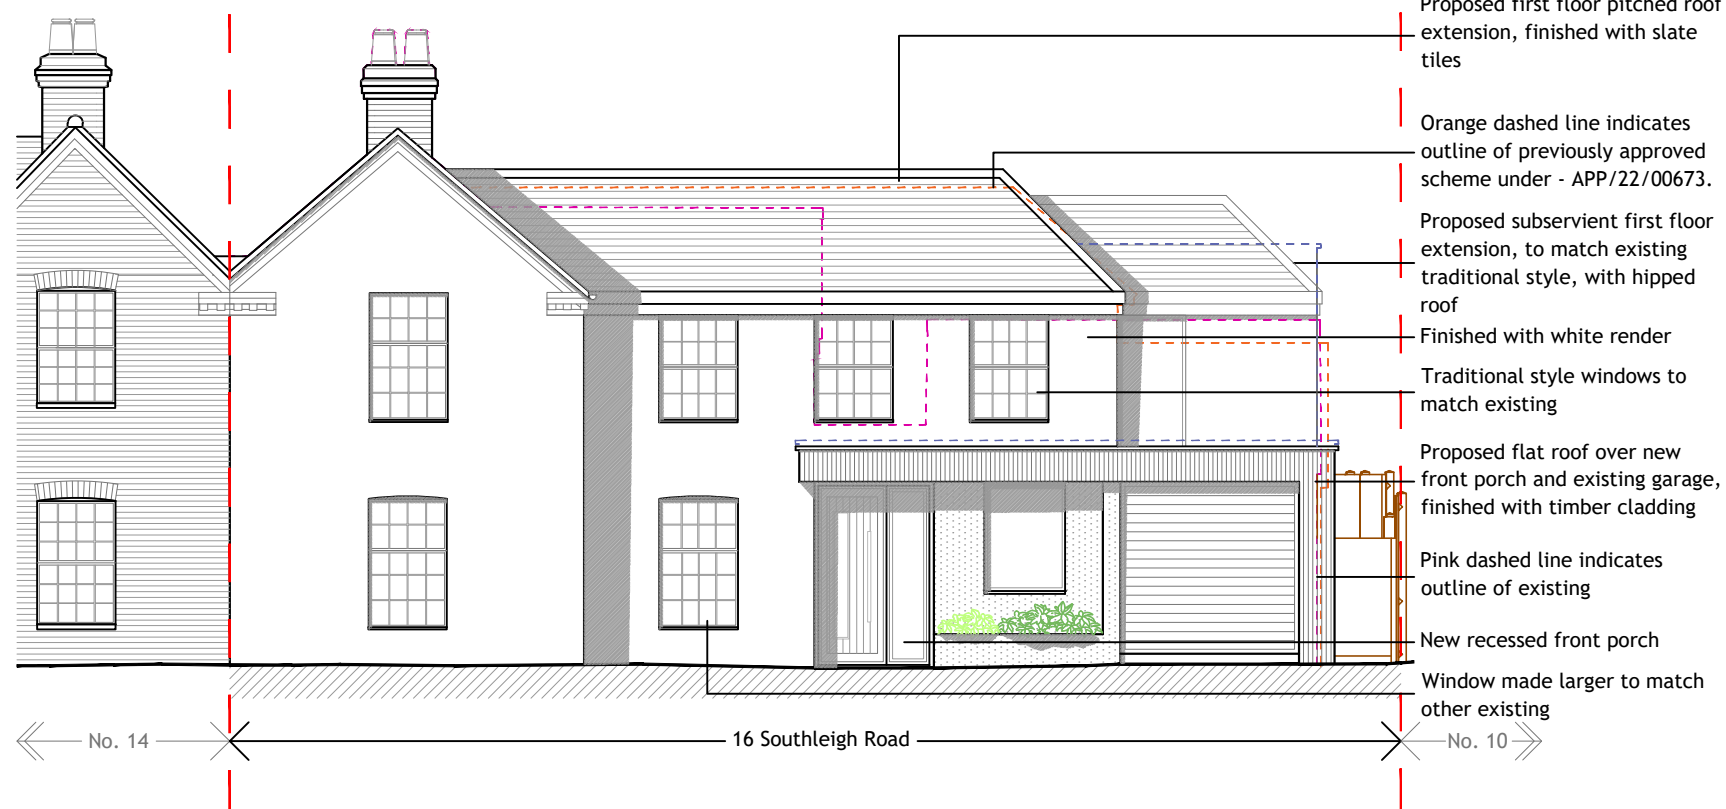


FRONT ELEVATION
[west] 1:100

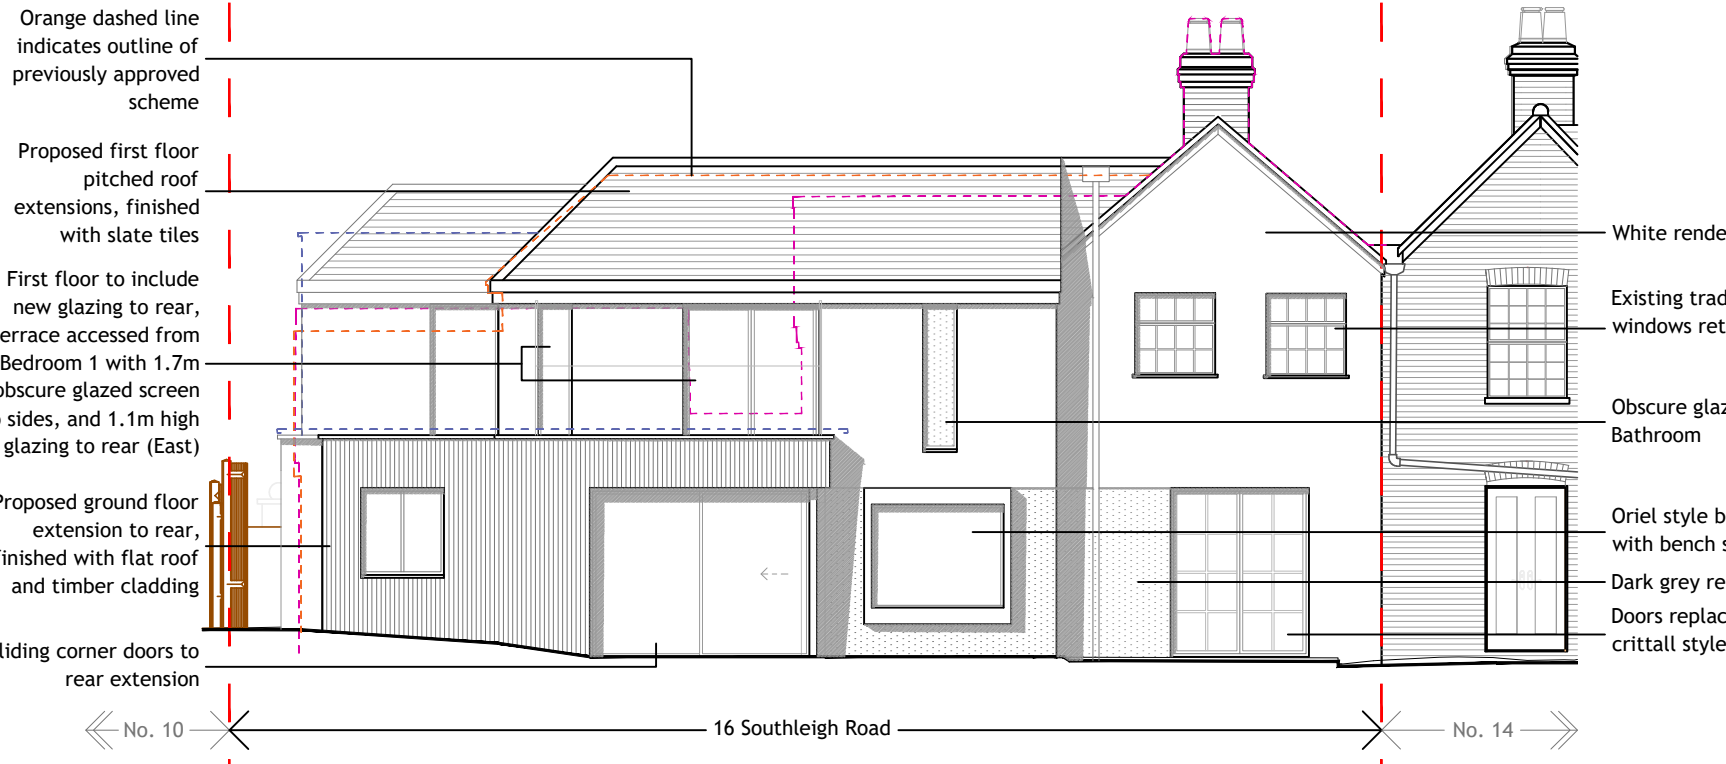


REAR ELEVATION
[east] 1:100

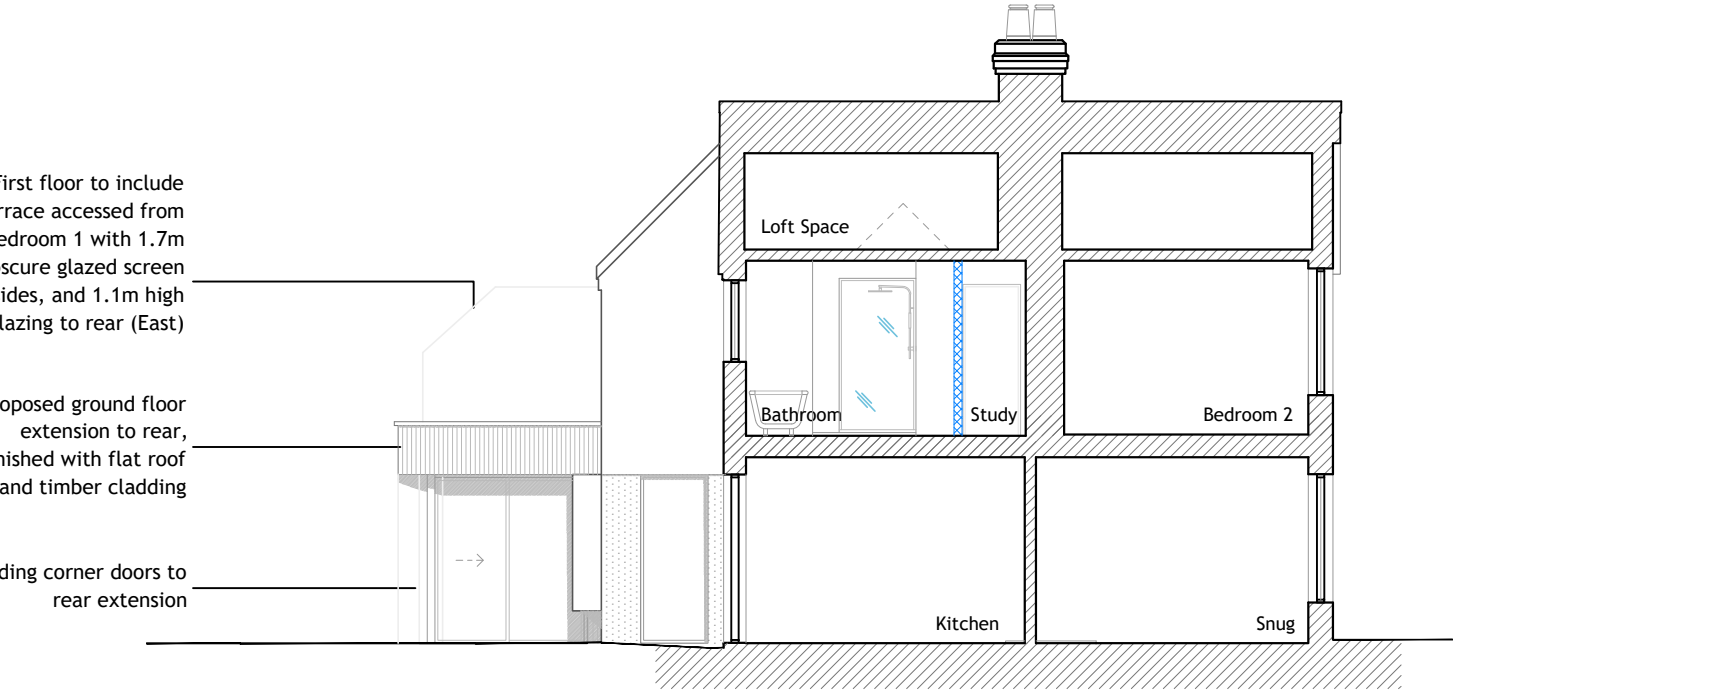


SECTION B
1:100

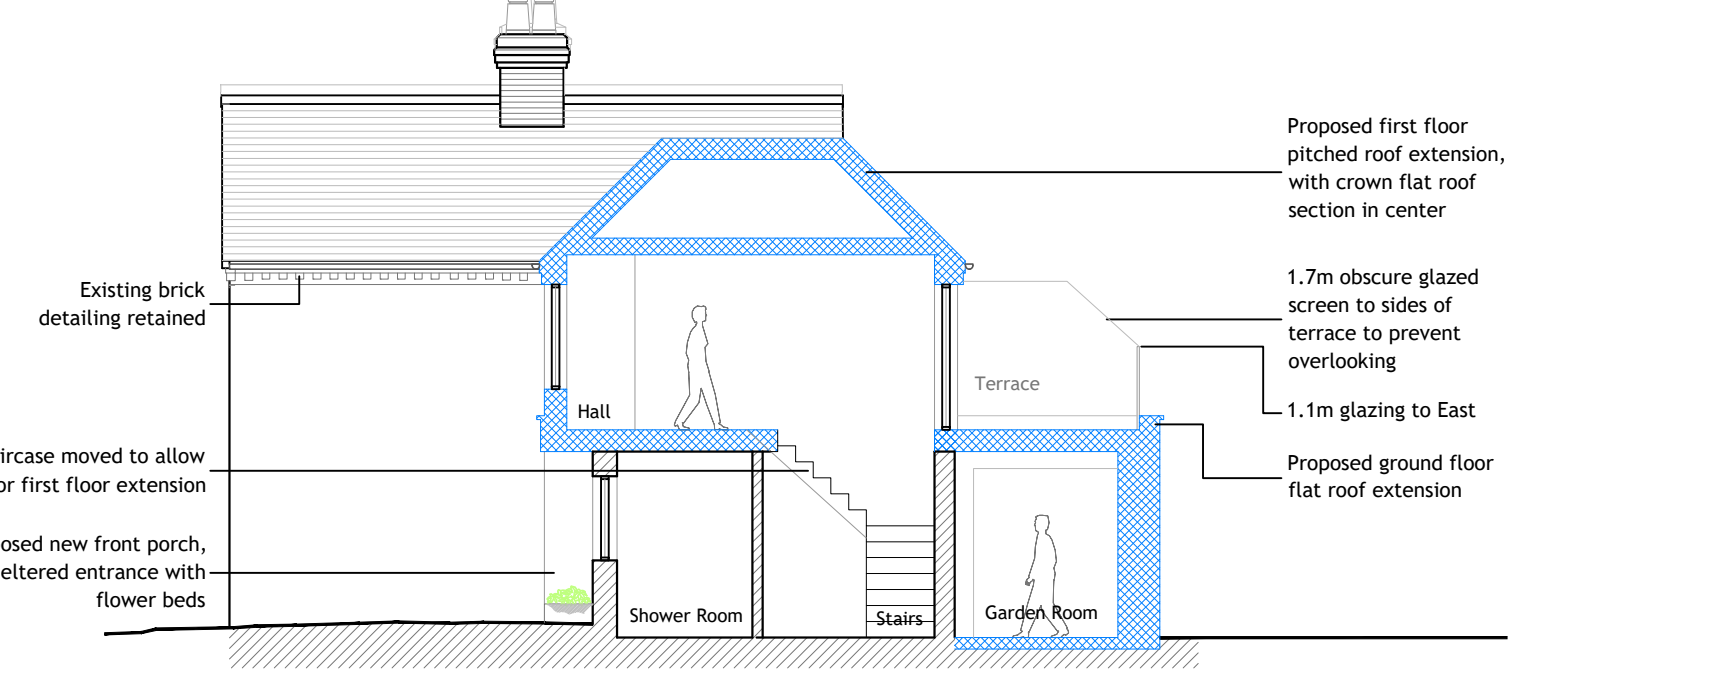


SECTION D
1:100

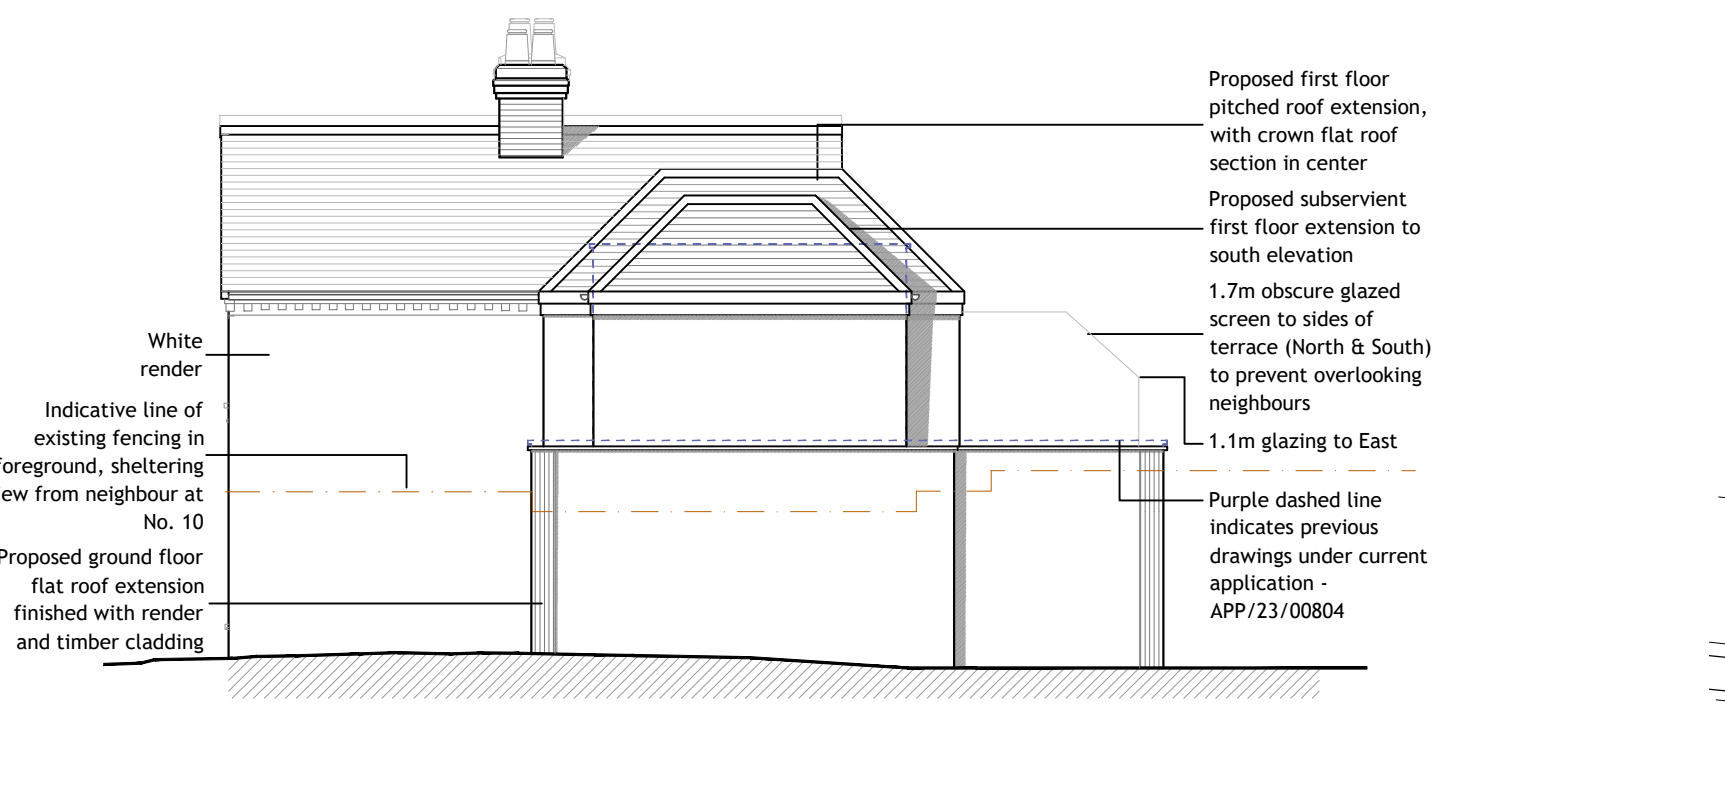


SIDE ELEVATION
[south] 1:100

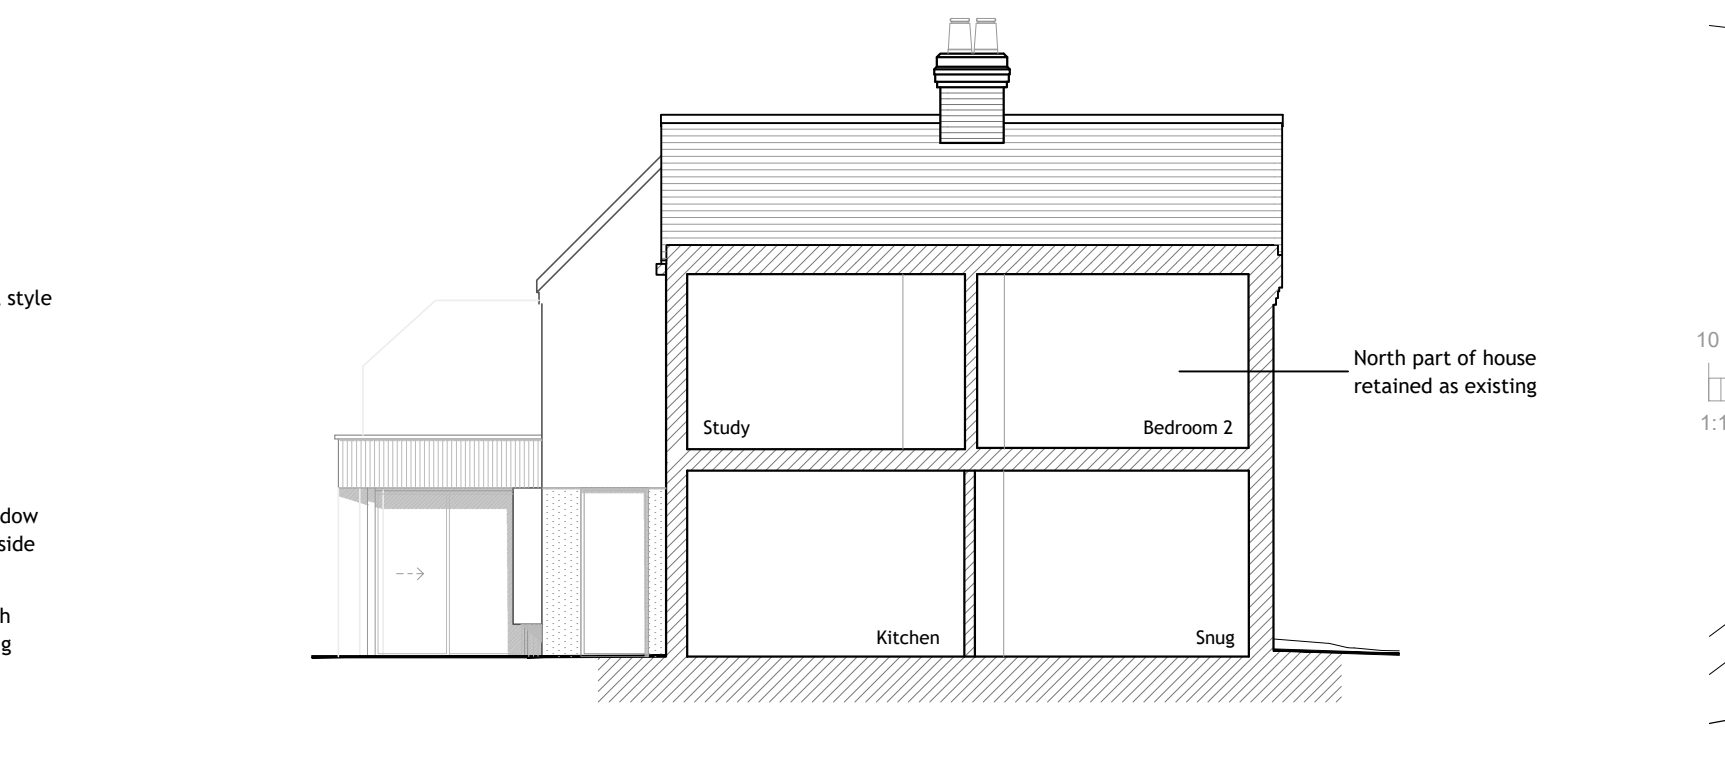

SIDE ELEVATION / SECTION A
[north] 1:100

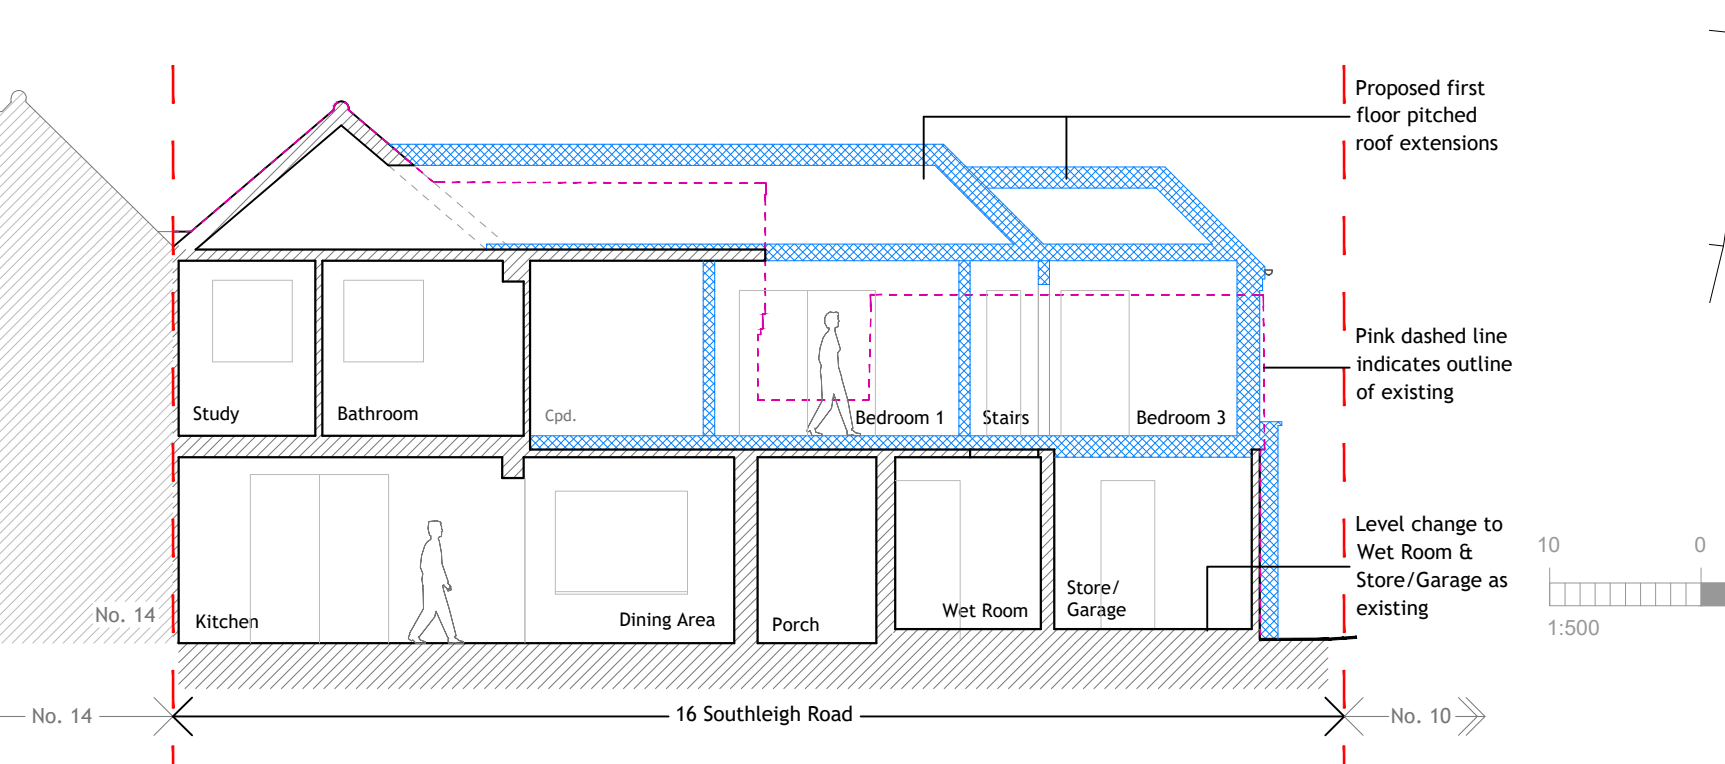


SECTION C
1:100

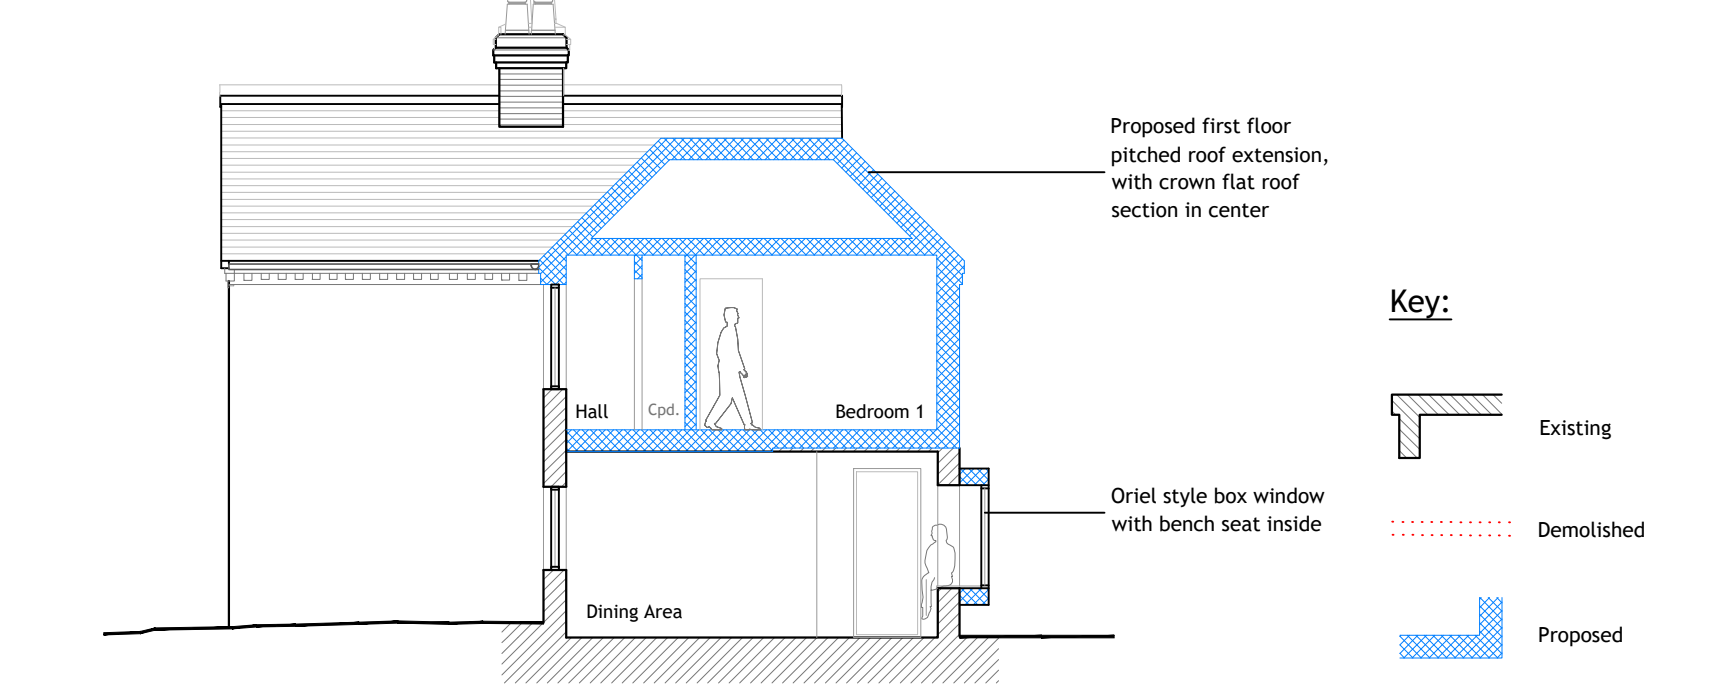


SECTION E
1:100

NOTES:
Dimensions to be checked on site before commencing work.
Any discrepancies shall be reported to the architect immediately.
Do not scale from these drawings except for planning purposes.
Use figured dimensions only.
Where applicable this drawing is to be read in conjunction with other consultants' drawings.
All drawings to be read in conjunction with specification and all other drawings including structural engineer and mechanical and electrical drawings / specification

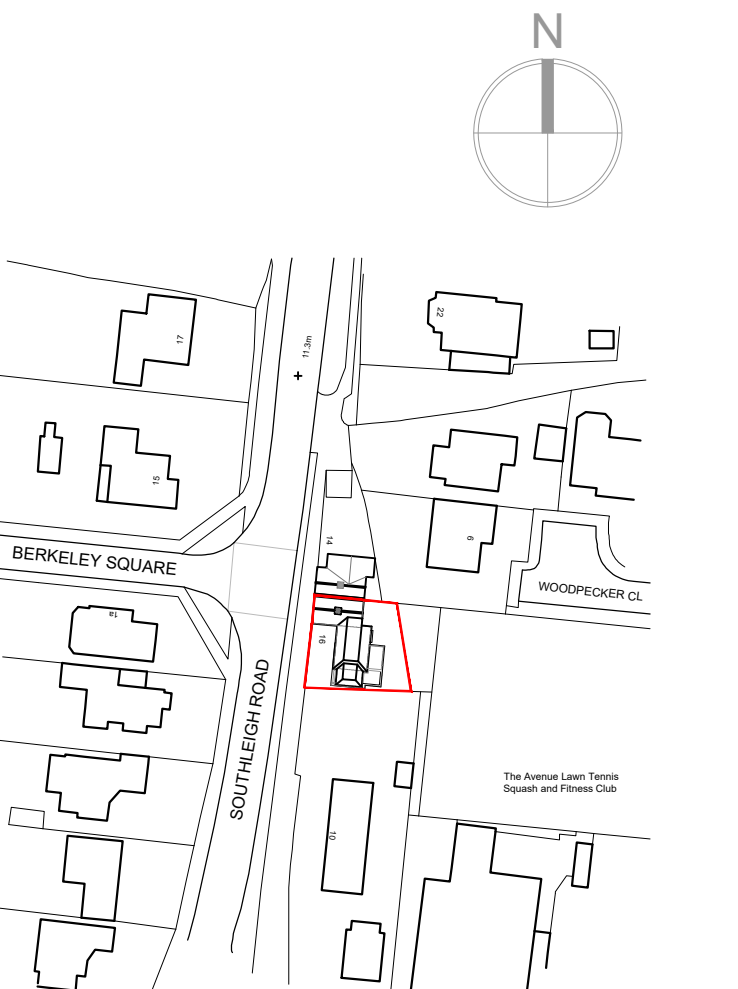

SITE LOCATION PLAN
1:1250

Ordnance Survey, (c) Crown Copyright 2023.
All rights reserved. Licence number 100022432

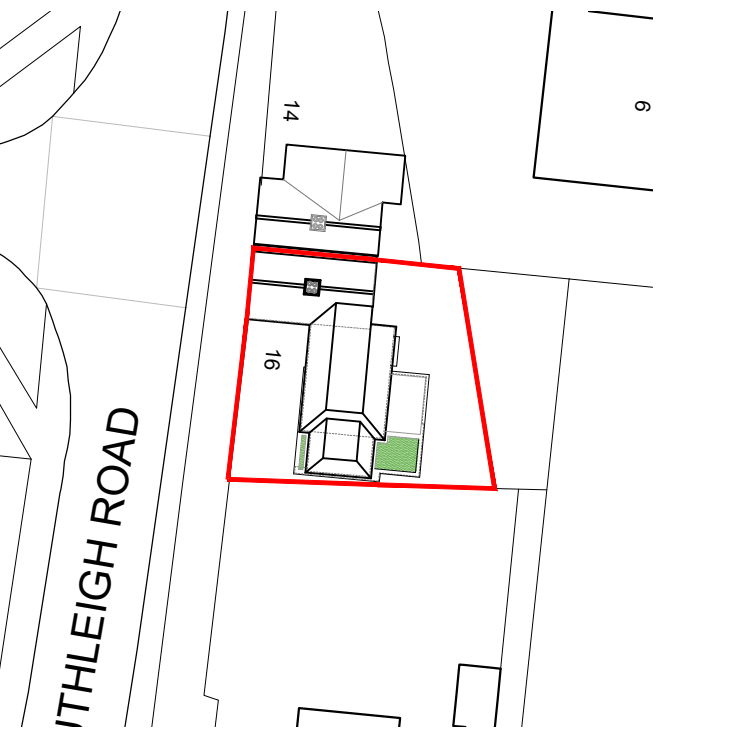

SITE BLOCK PLAN
1:500

Ordnance Survey, (c) Crown Copyright 2023.
All rights reserved. Licence number 100022432

REV	DATE	AMENDMENT	DRAWN
hd architects			
www.hdarchitects.co.uk mail@hdarchitects.co.uk			
PROJECT 16 Southleigh Road Havant PO9 2RS			
DRAWING Proposed Plans, Sections & Elevations			
SCALE as noted @ A1			
DATE Sept 2023 DRAWN EK			
DRAWING NUMBER 22136-02 REVISION *			