


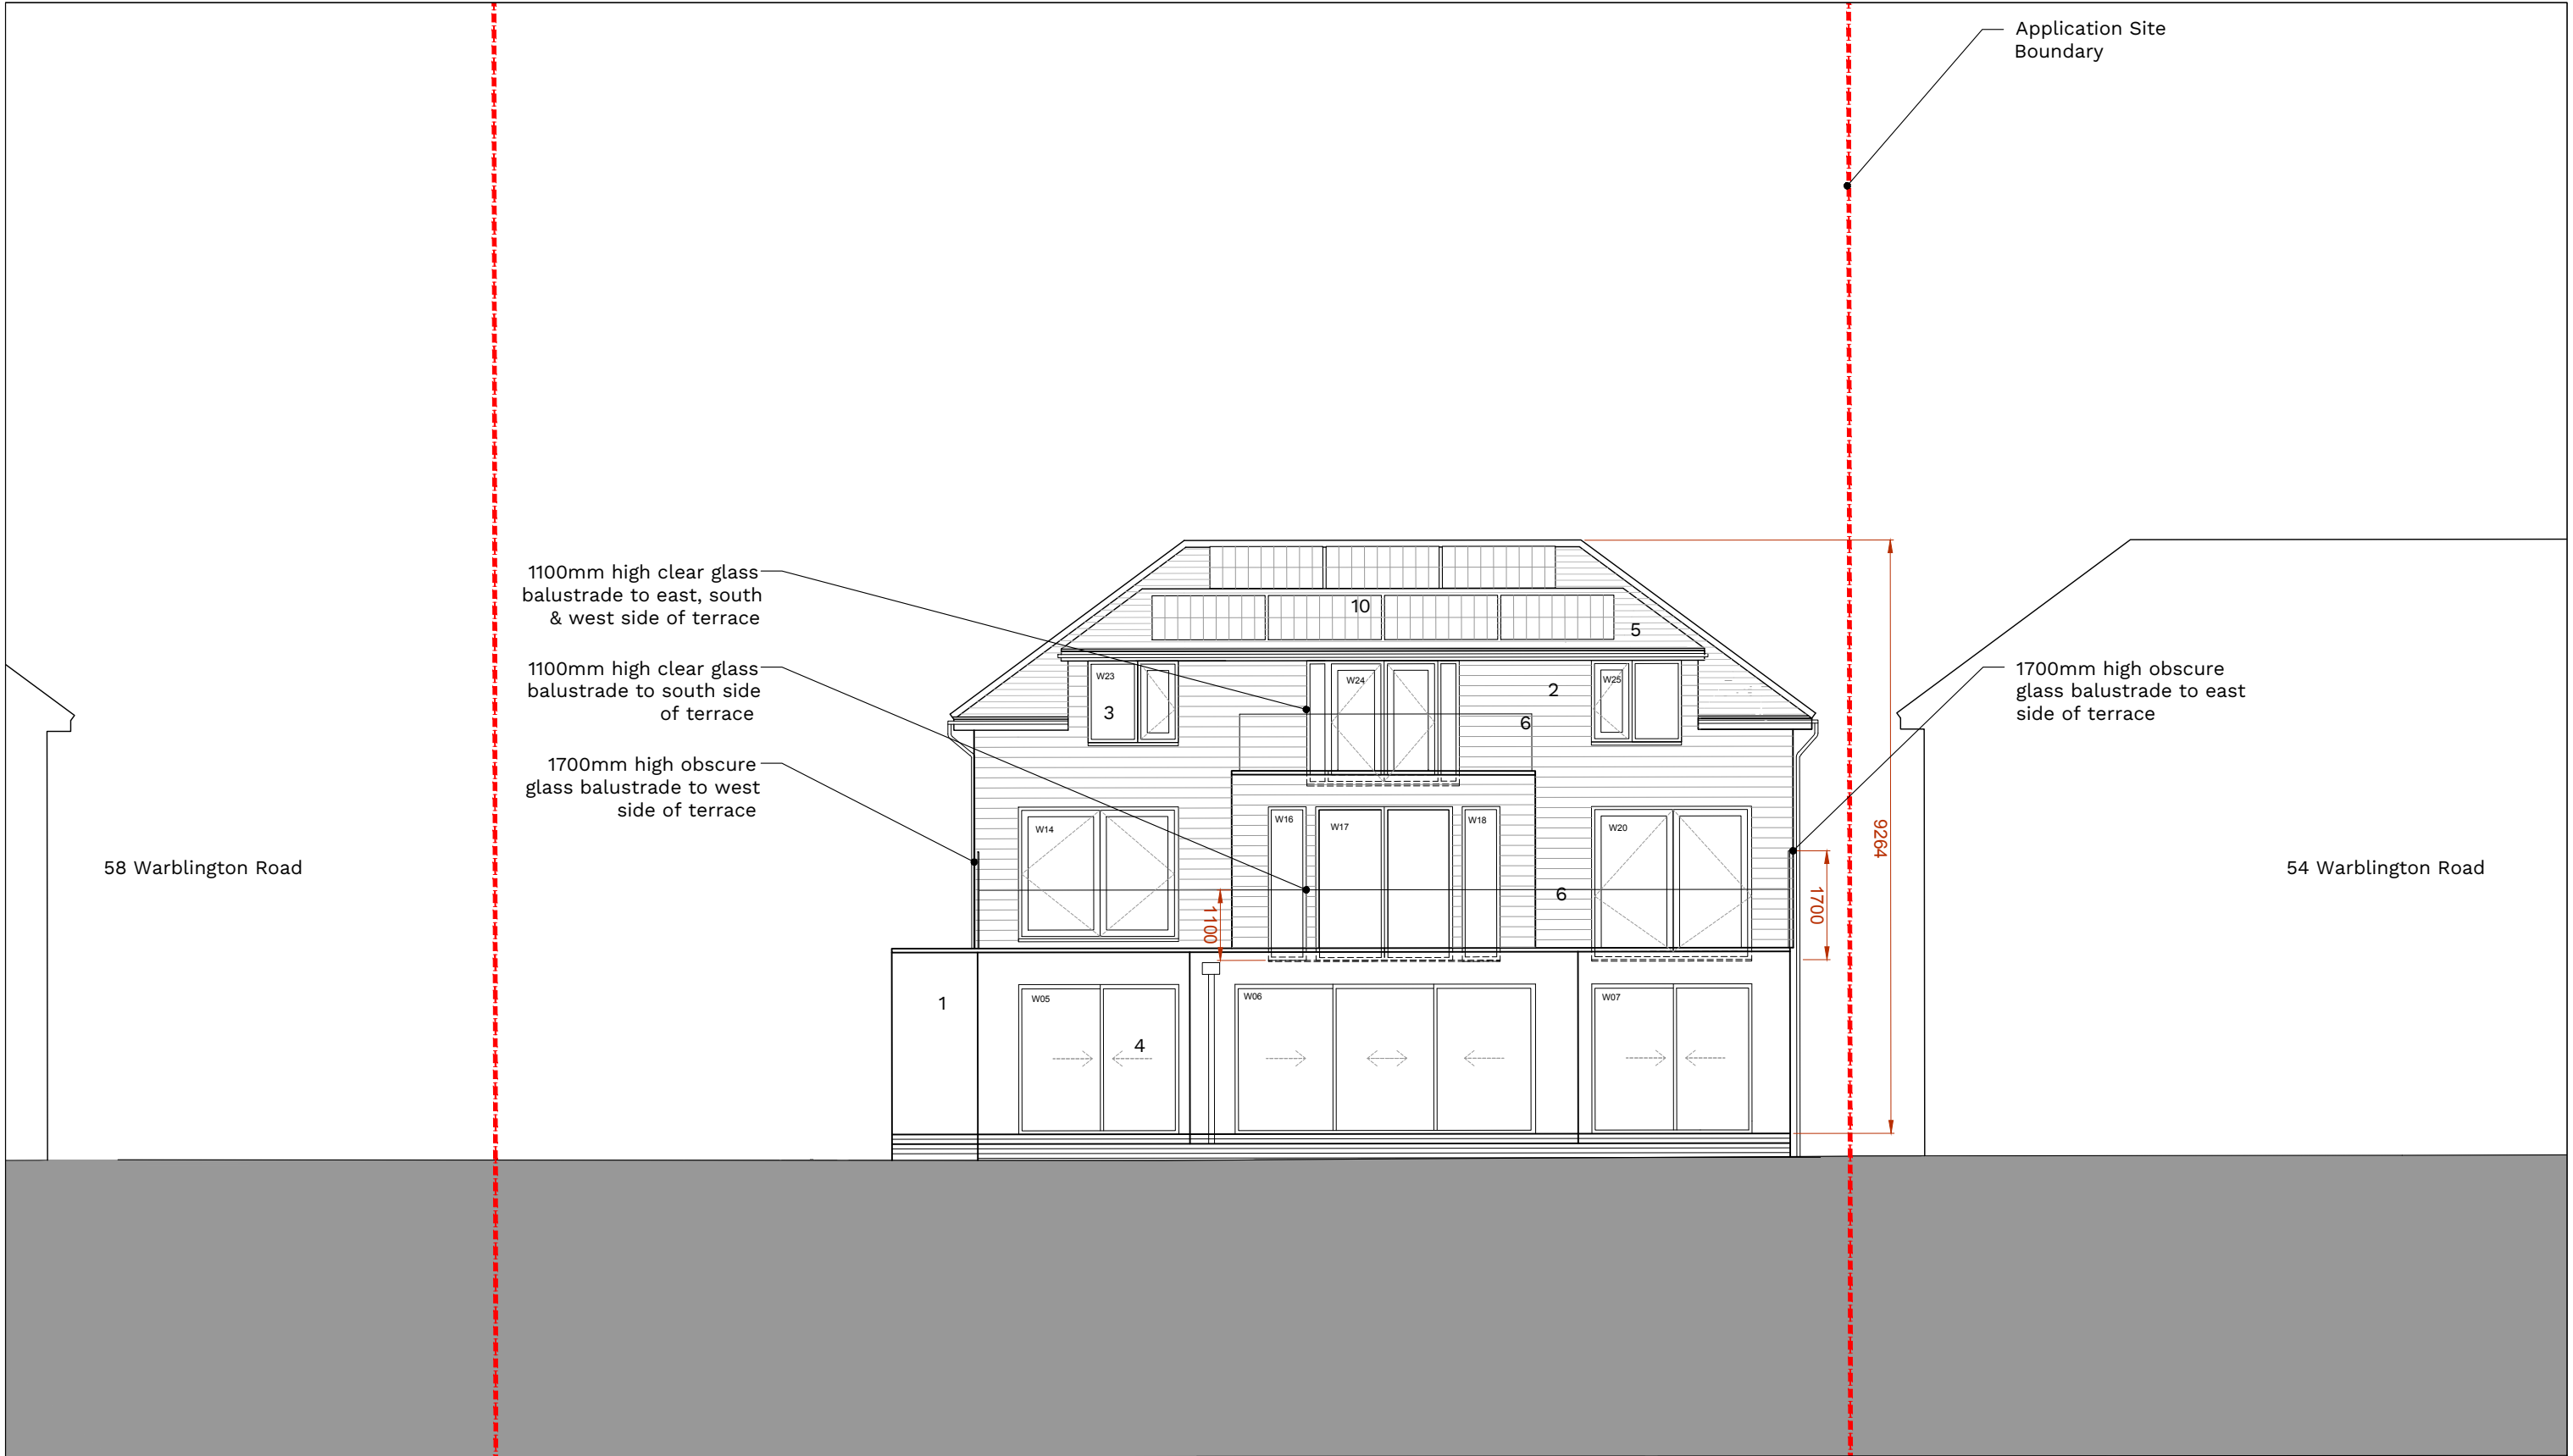

Materials: 1. White render 2. Horizontal 'timber effect' cladding 3. Powder coated dark grey aluminium double glazed window 4. Powder coated dark grey aluminium double glazed door 5. Roof tiles to match existing 6. Glass balustrade 7. Obscured glass balustade. 8. Timber door 9. Double glazed roof window 10. PV panels	Rev	Date	Description	Notes: Print drawing at 100% when printing to A3 paper - do not print to fit. Do not scale from this drawing. All discrepancies must be reported to the Architect immediately. All subcontractors must check dimensions on site before the production of shop drawings for the approval of the Architect. All dimensions in millimetres.	Drawing Details Proposed South Elevation Planning Issue		Project Details 56 Warblington Road Emsworth, PO10 7HH	
	B	12.11.23	Planning Amendments					
	C	12.01.24	Planning Amendments					
	0 1 2 3 4 5m			Drawing No. C0223-P213	Date June 2022	50.8 ARCHITECTURE + INTERIORS info@fiftypointeight.co.uk 07775786502		
	Scale ISSUED 1:100 @ A3	Revision C						