




Existing North Elevation-Main Building

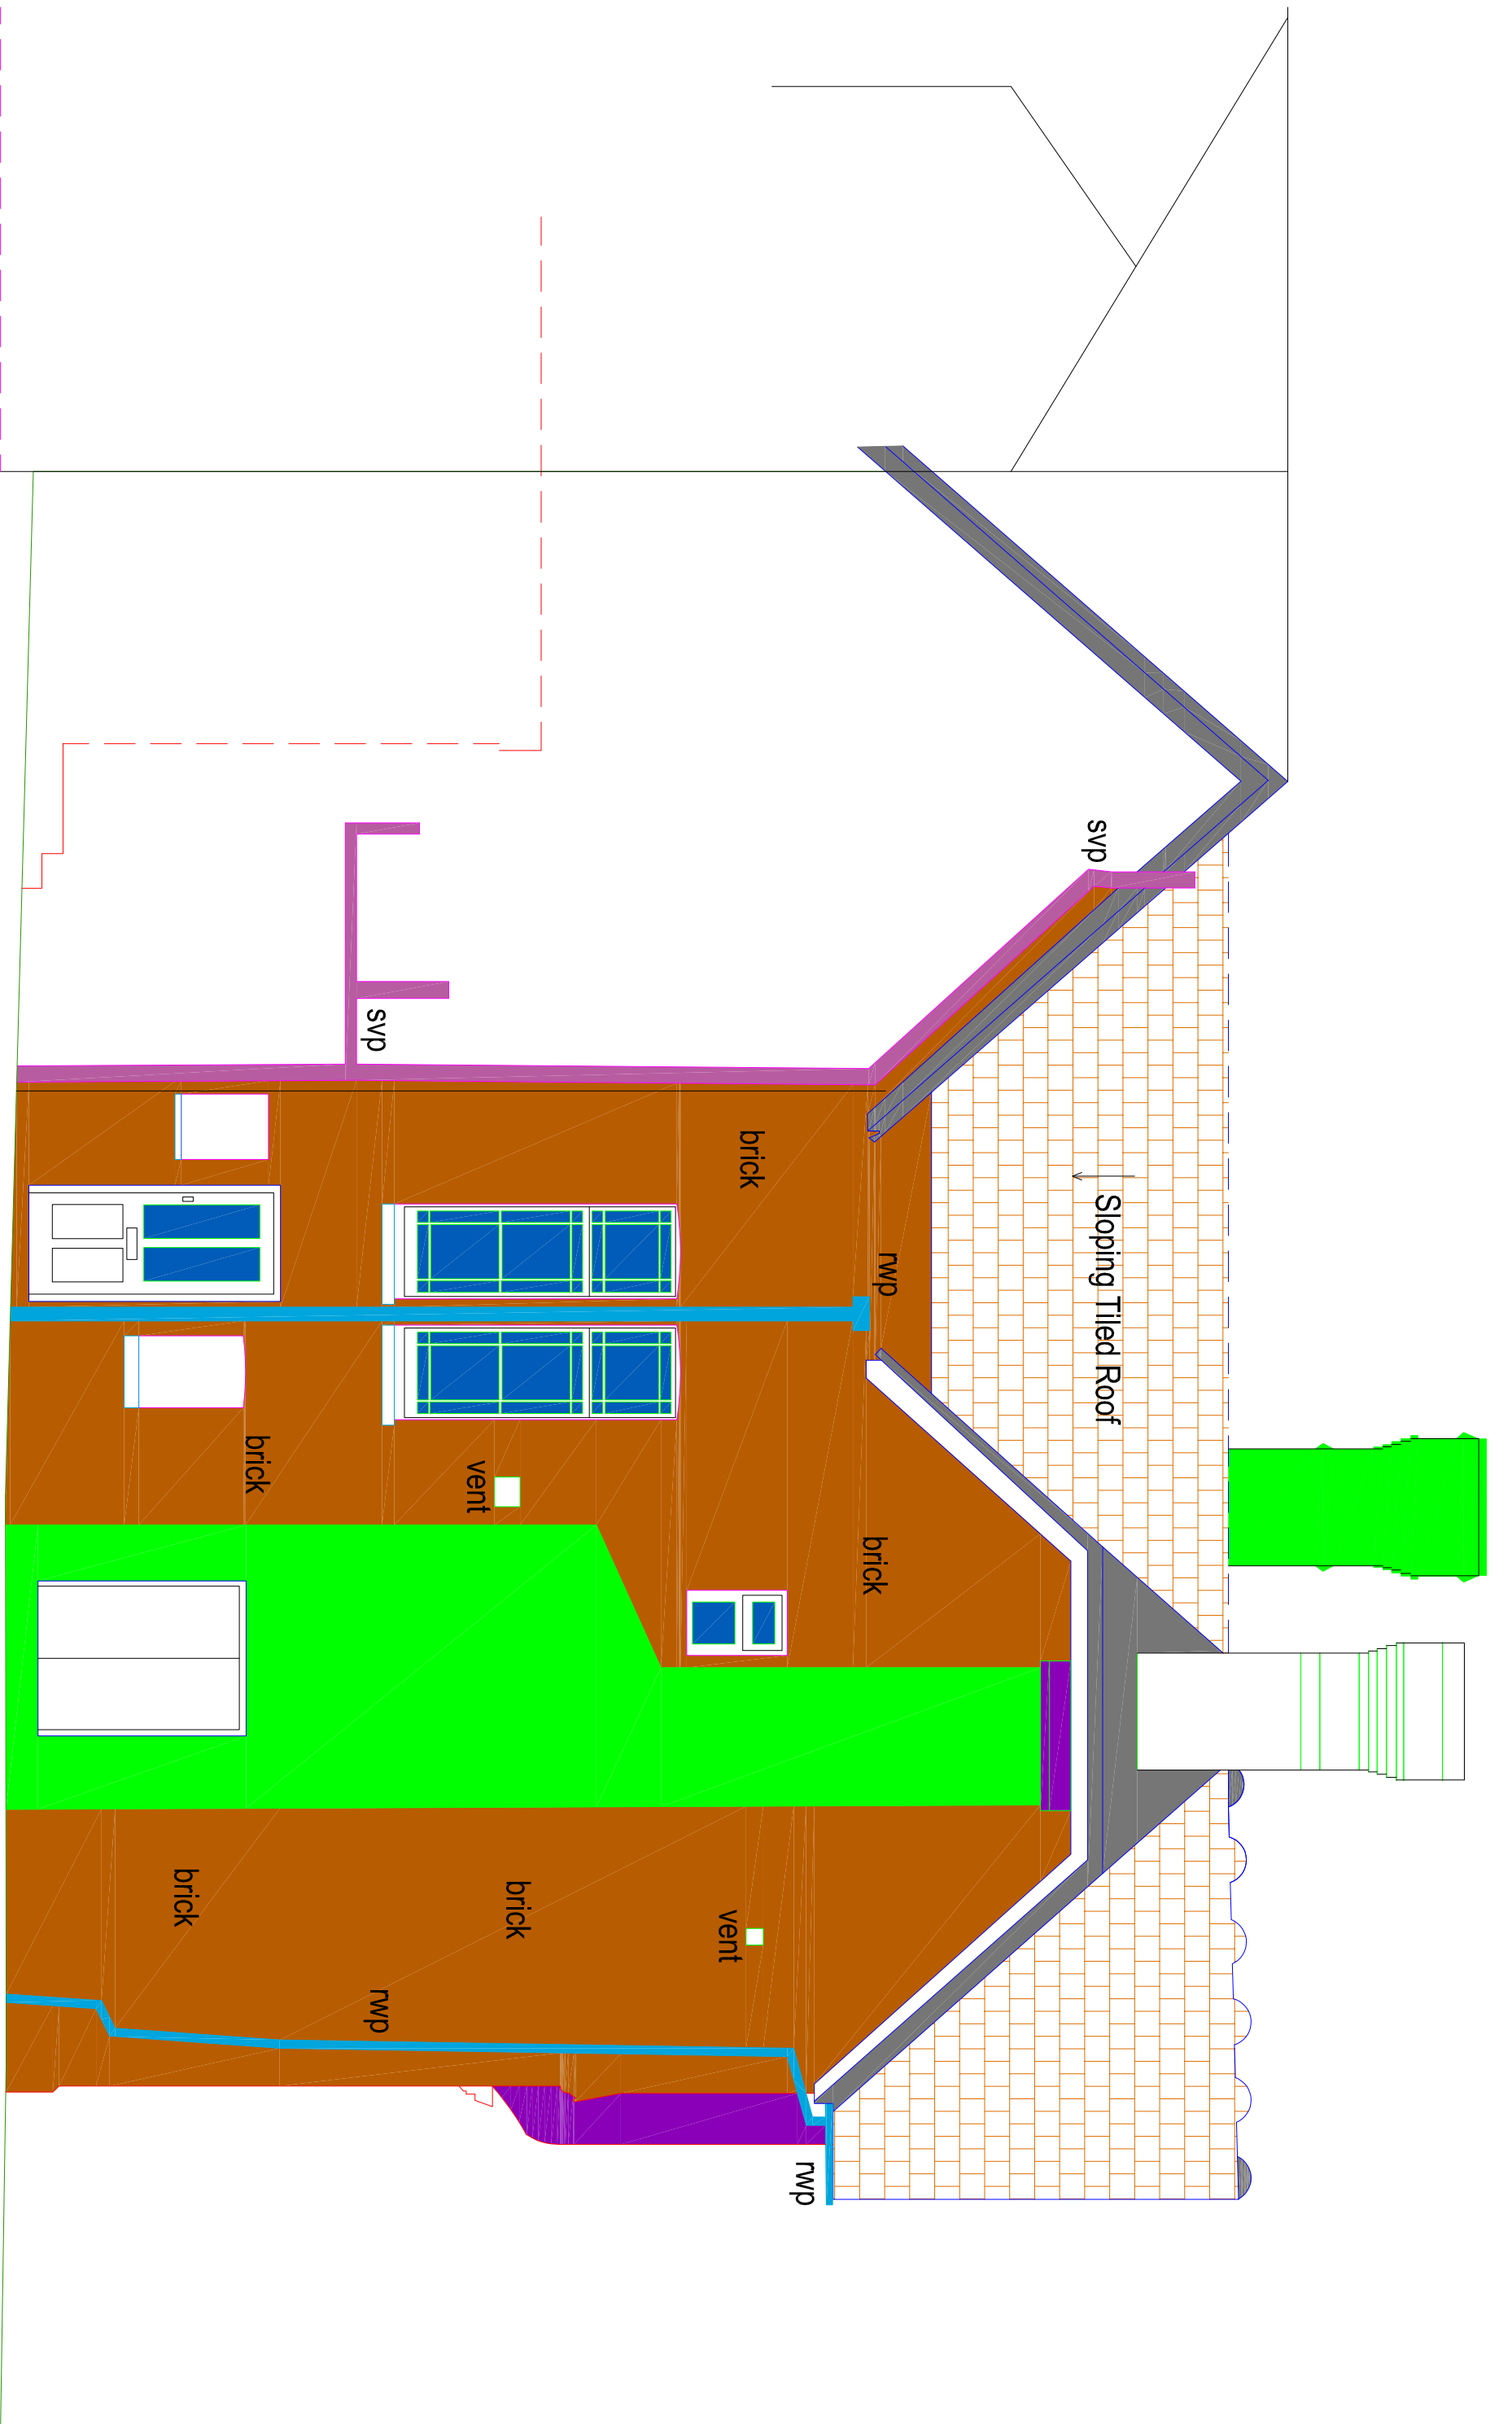

Existing West Elevation




Existing & Proposed South Elevation



all damaged bricks to be repaired with colour matched resin



all gutters cleaned out, repainted black.
all damaged bricks to be repaired with colour matched resin
all redundant signage, external gilles and alarm boxes to be removed

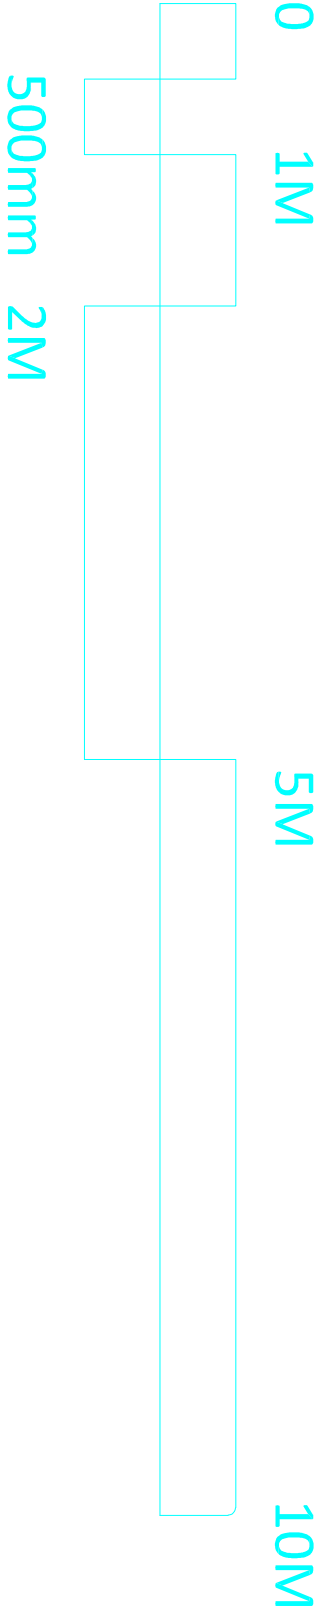

500mm 2M

SCALE	TITLE
1/50	Conversion of Ground FloorGolden Sloats' to 4 no. 2 Bed Supported Living Apartments
DATE	Former White Hart Public House 1, East Street Havant - PO9 1AA
NOV. 24	DETAIL Use Class C3(b) Elevations - Remedials
AUTHOR	DRAWING NO
PG	23/201/P-100R
PETER GALLOWAY PARTNERSHIP	
ARCHITECTS	
HAVANT	
MOB. 07808 48362	
TEL. 02392 483153	
E-MAIL: peter@gyparchitects.co.uk	