

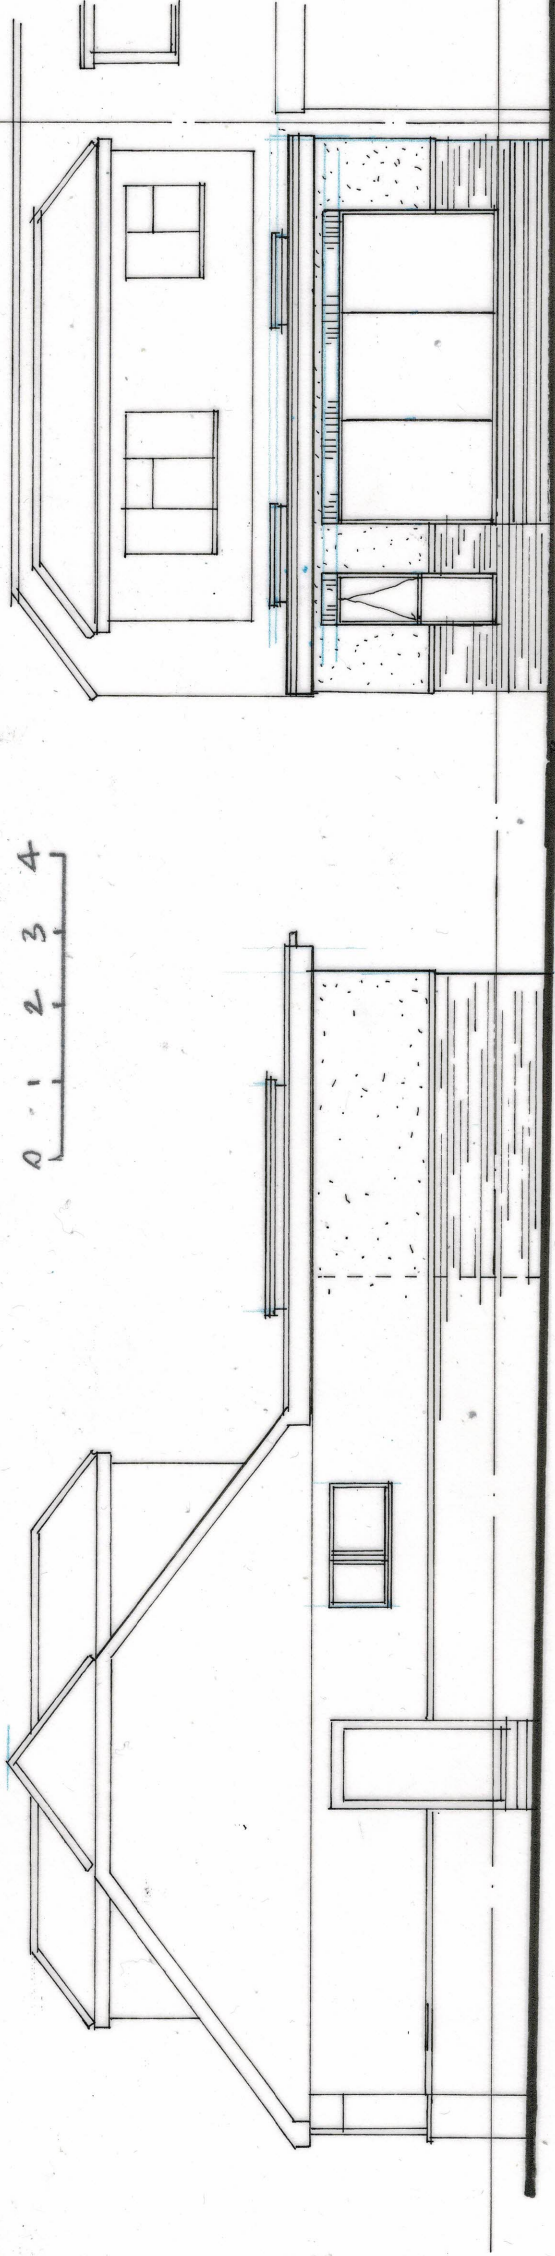


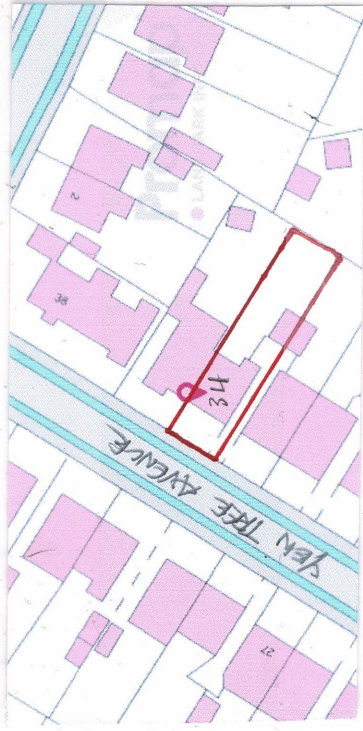

为市

॥

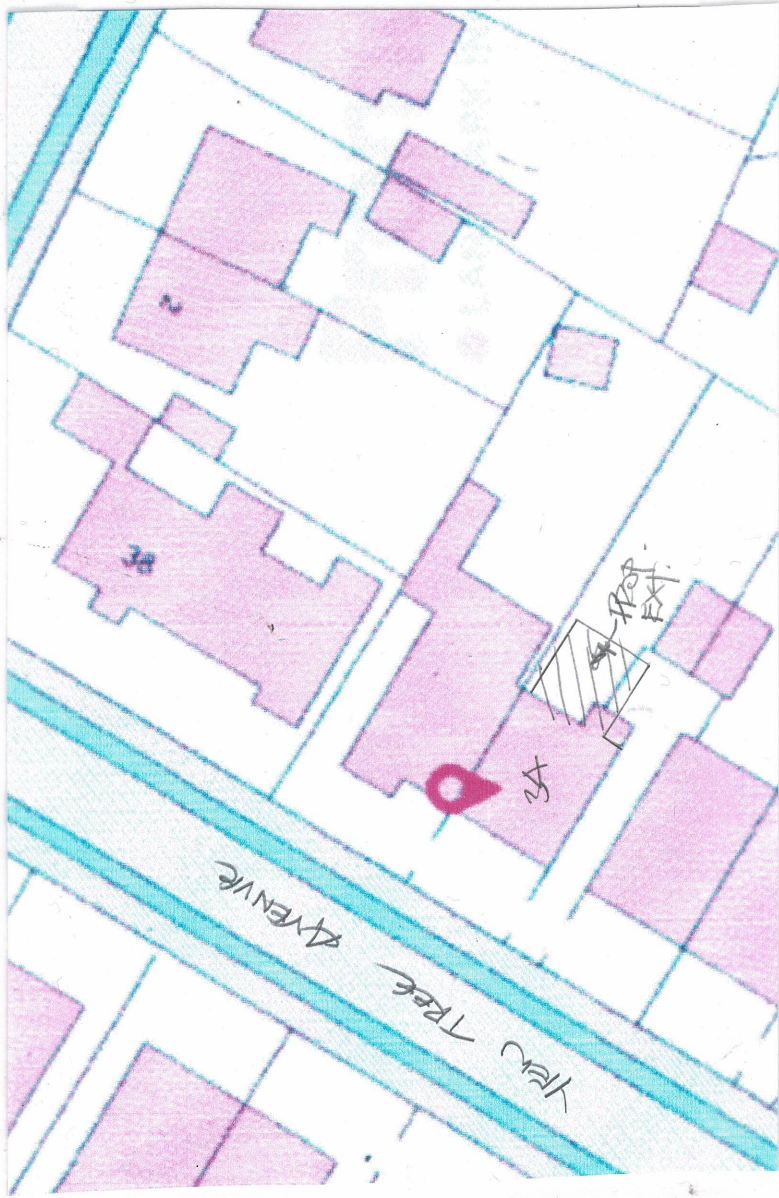

LOCATION PLAY

Scale 1:1250

OS 4C 100065752



Derek Treagus Associates ARCHITECTURAL SERVICES Tel: 07956 624094 Email: derek.treagus@gmail.com				
Project		REAR EXTENSION AT 34 YEW TREE AVENUE, WATERLOOVILLE, HAMPSHIRE.		
Client		Mr & Mrs S Fletcher		
Subject		Planning Drawing Proposed Elevations & Location Plan		
Date:	Aug 2024	Scale: 1:500, 1:1250, 1:100		
Rev:		Drg No. 24/399/03		
		• Copyright reserved. • All dimensions are to be site confirmed and should not be scaled unless for Planning purposes. • Verify all queries with the office.		

SITE PLAN

Scale 1:500



- Copyright reserved.
- All dimensions are to be site confirmed and should not be scaled unless for Planning purposes.
- Verify all queries with the office.