



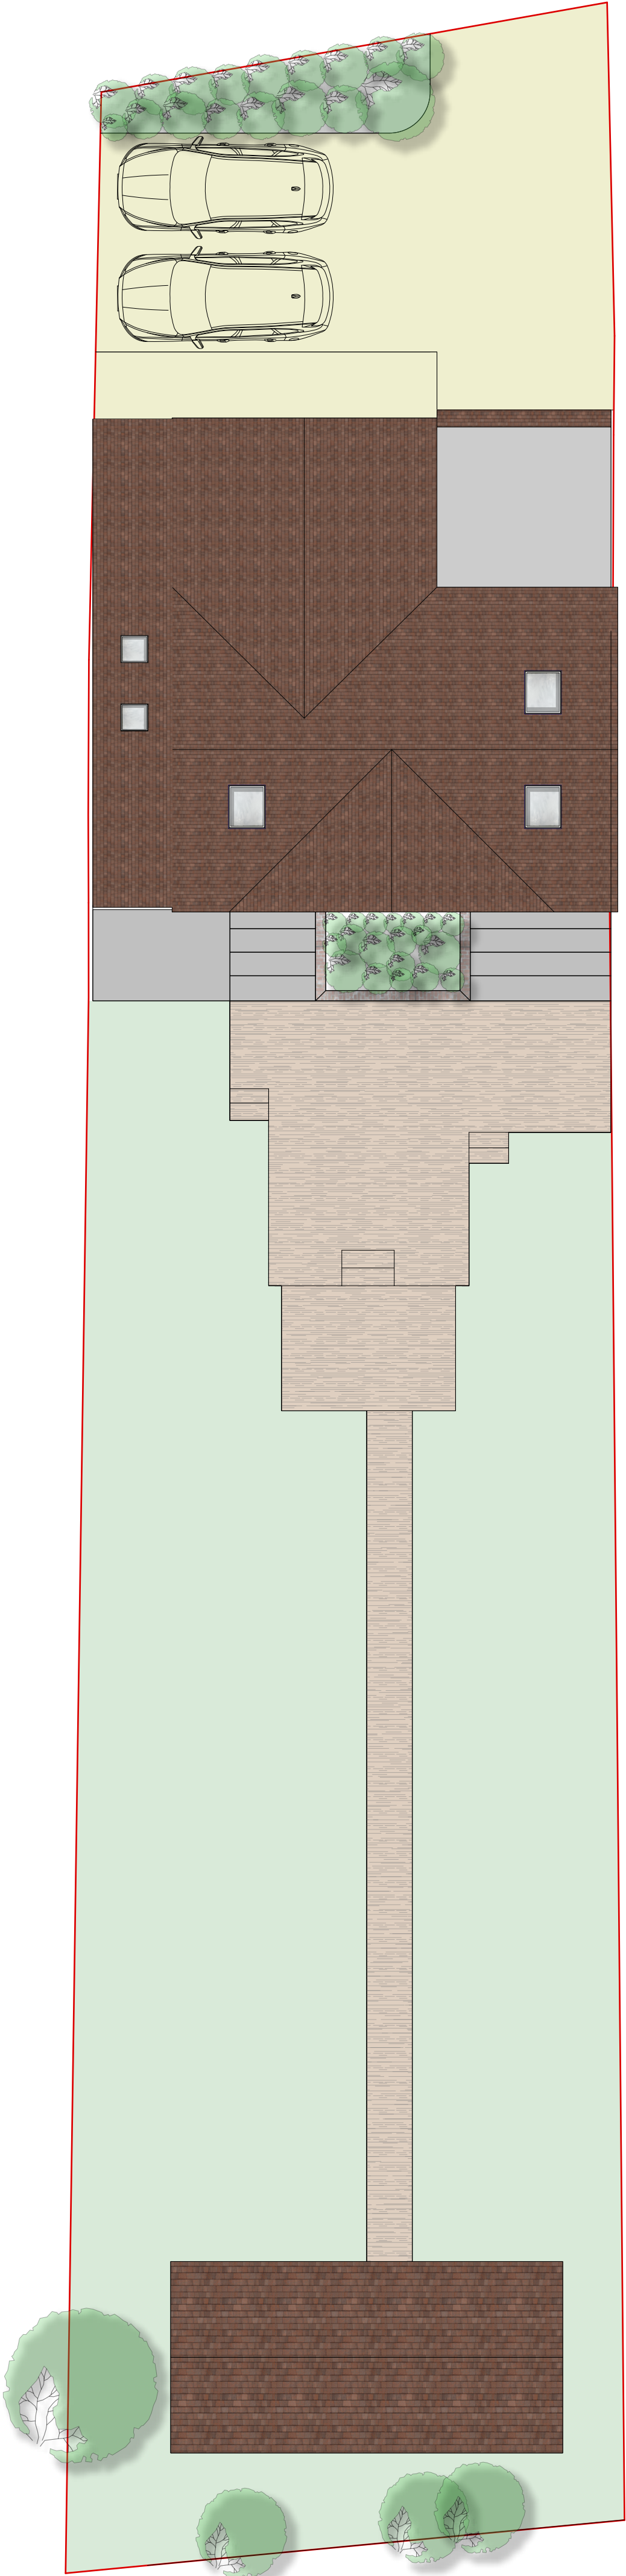

PROPOSED SITE PLAN 1:100

Scale 100


0 2m 4m 6m 8m 10m

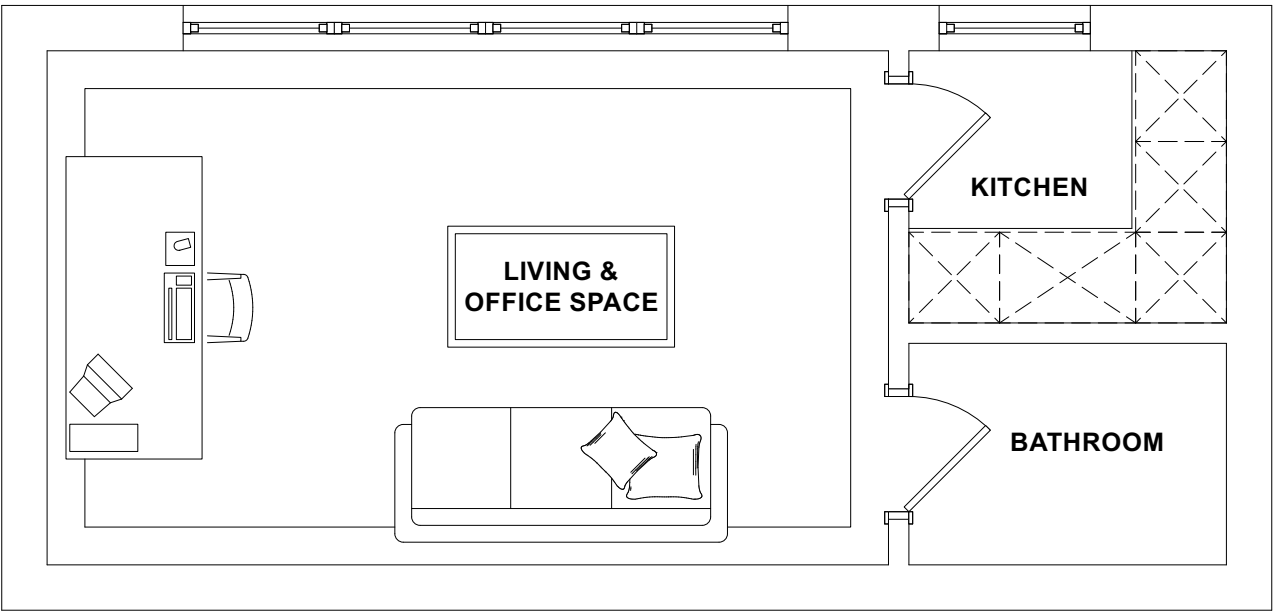


PROPOSED OFFICE FLOOR PLAN 1:50

Scale 1:50


0 1000 2000 3000 4000 5000

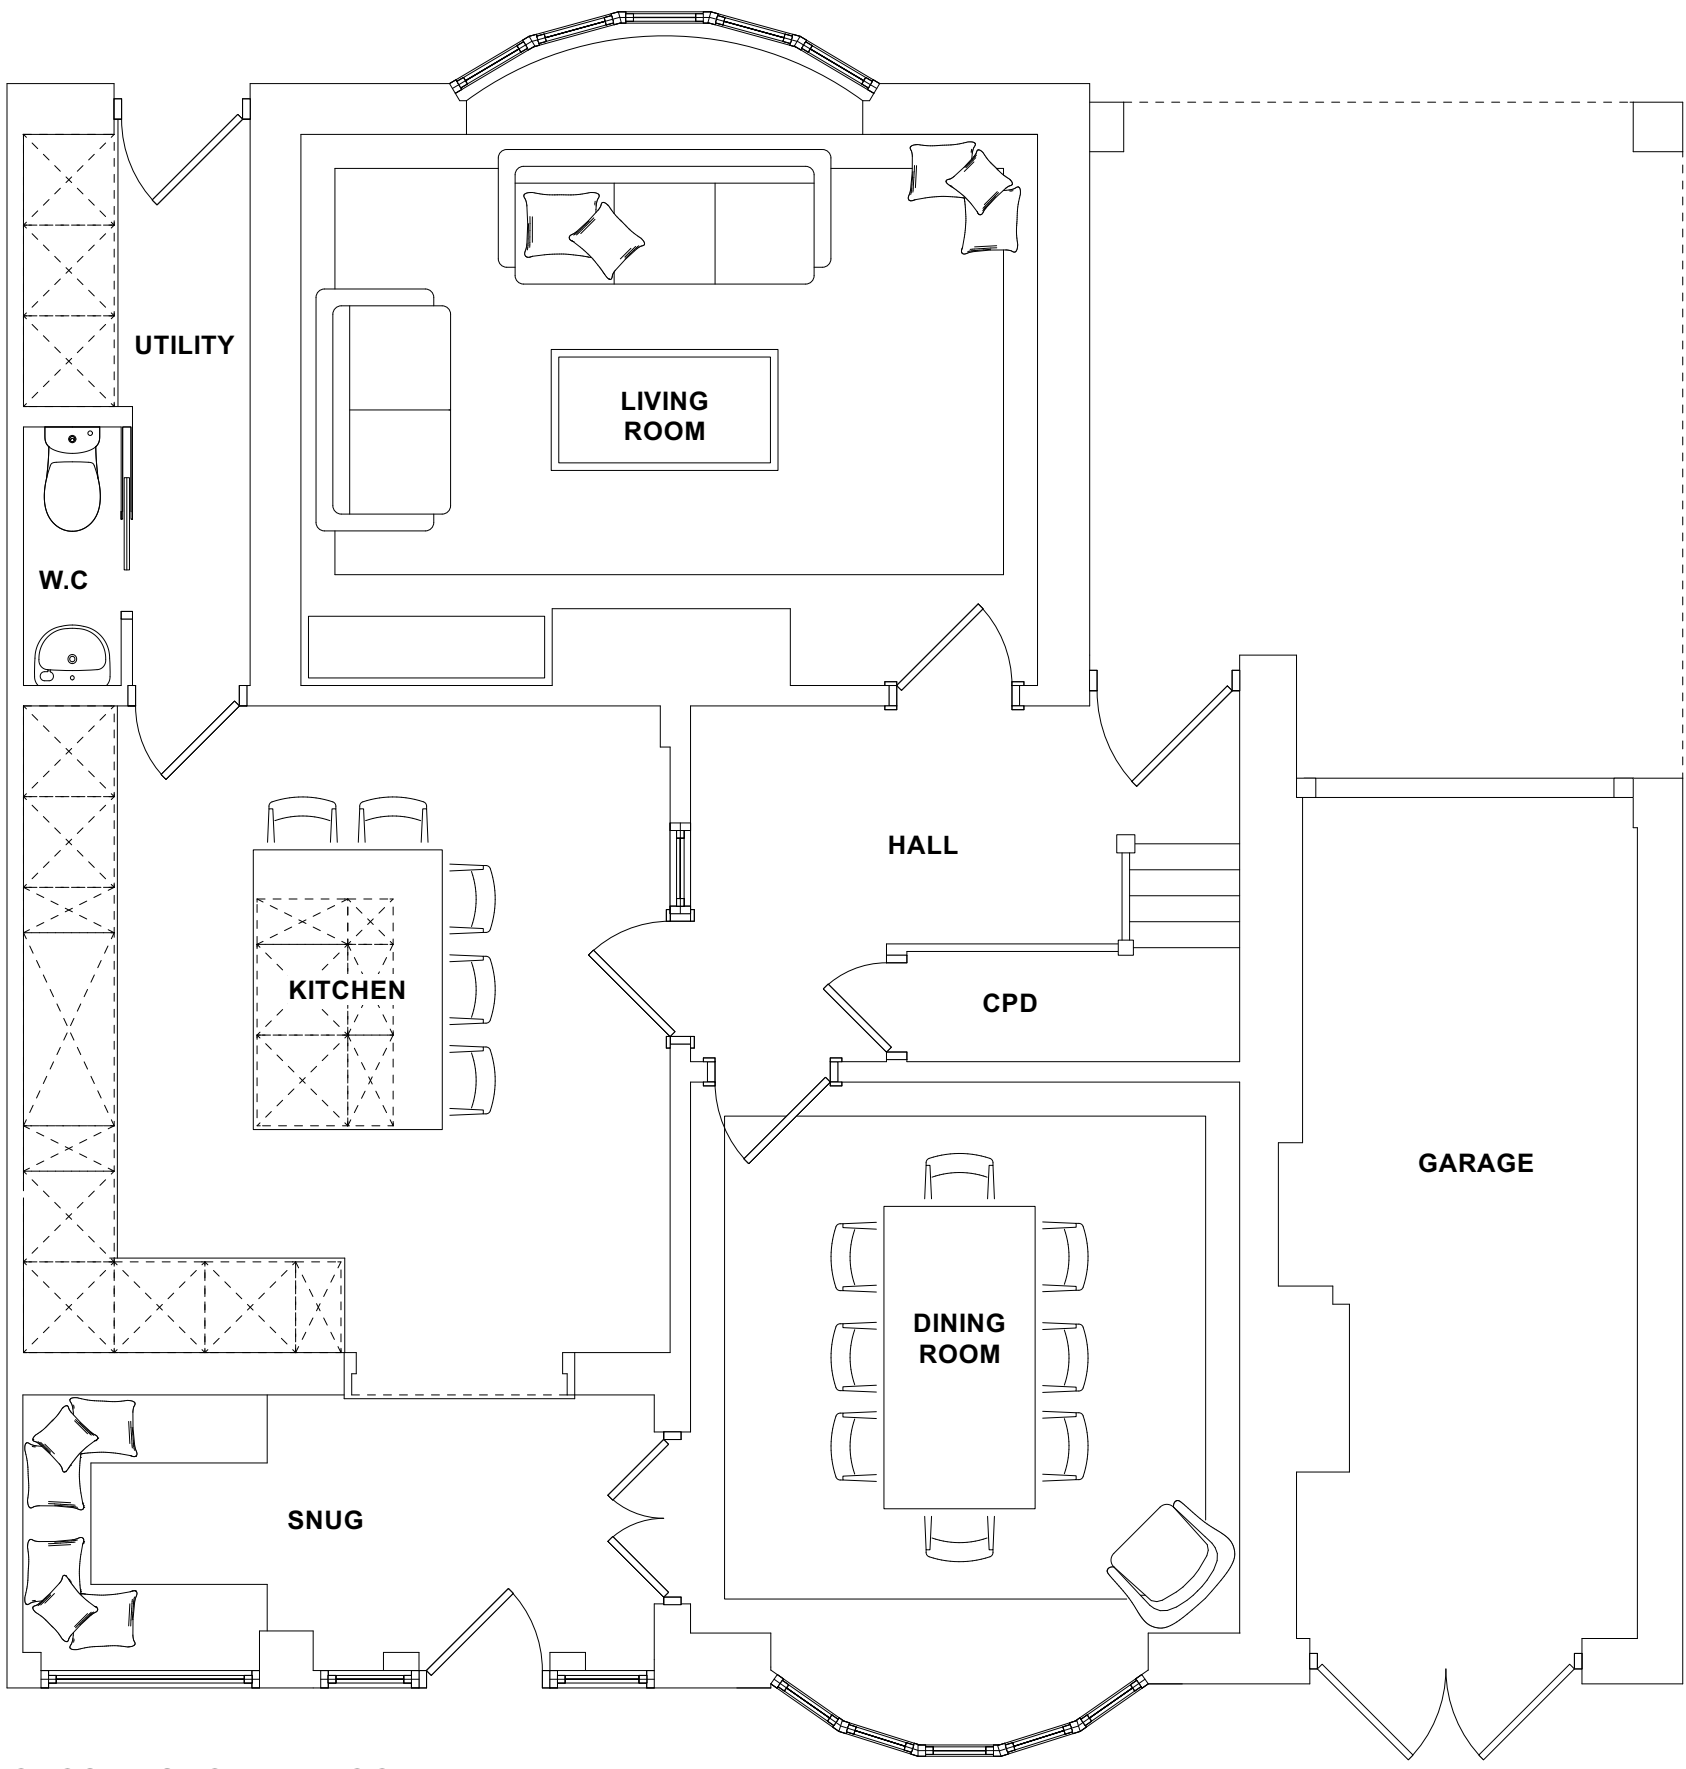

PROPOSED GROUND FLOOR PLAN 1:50

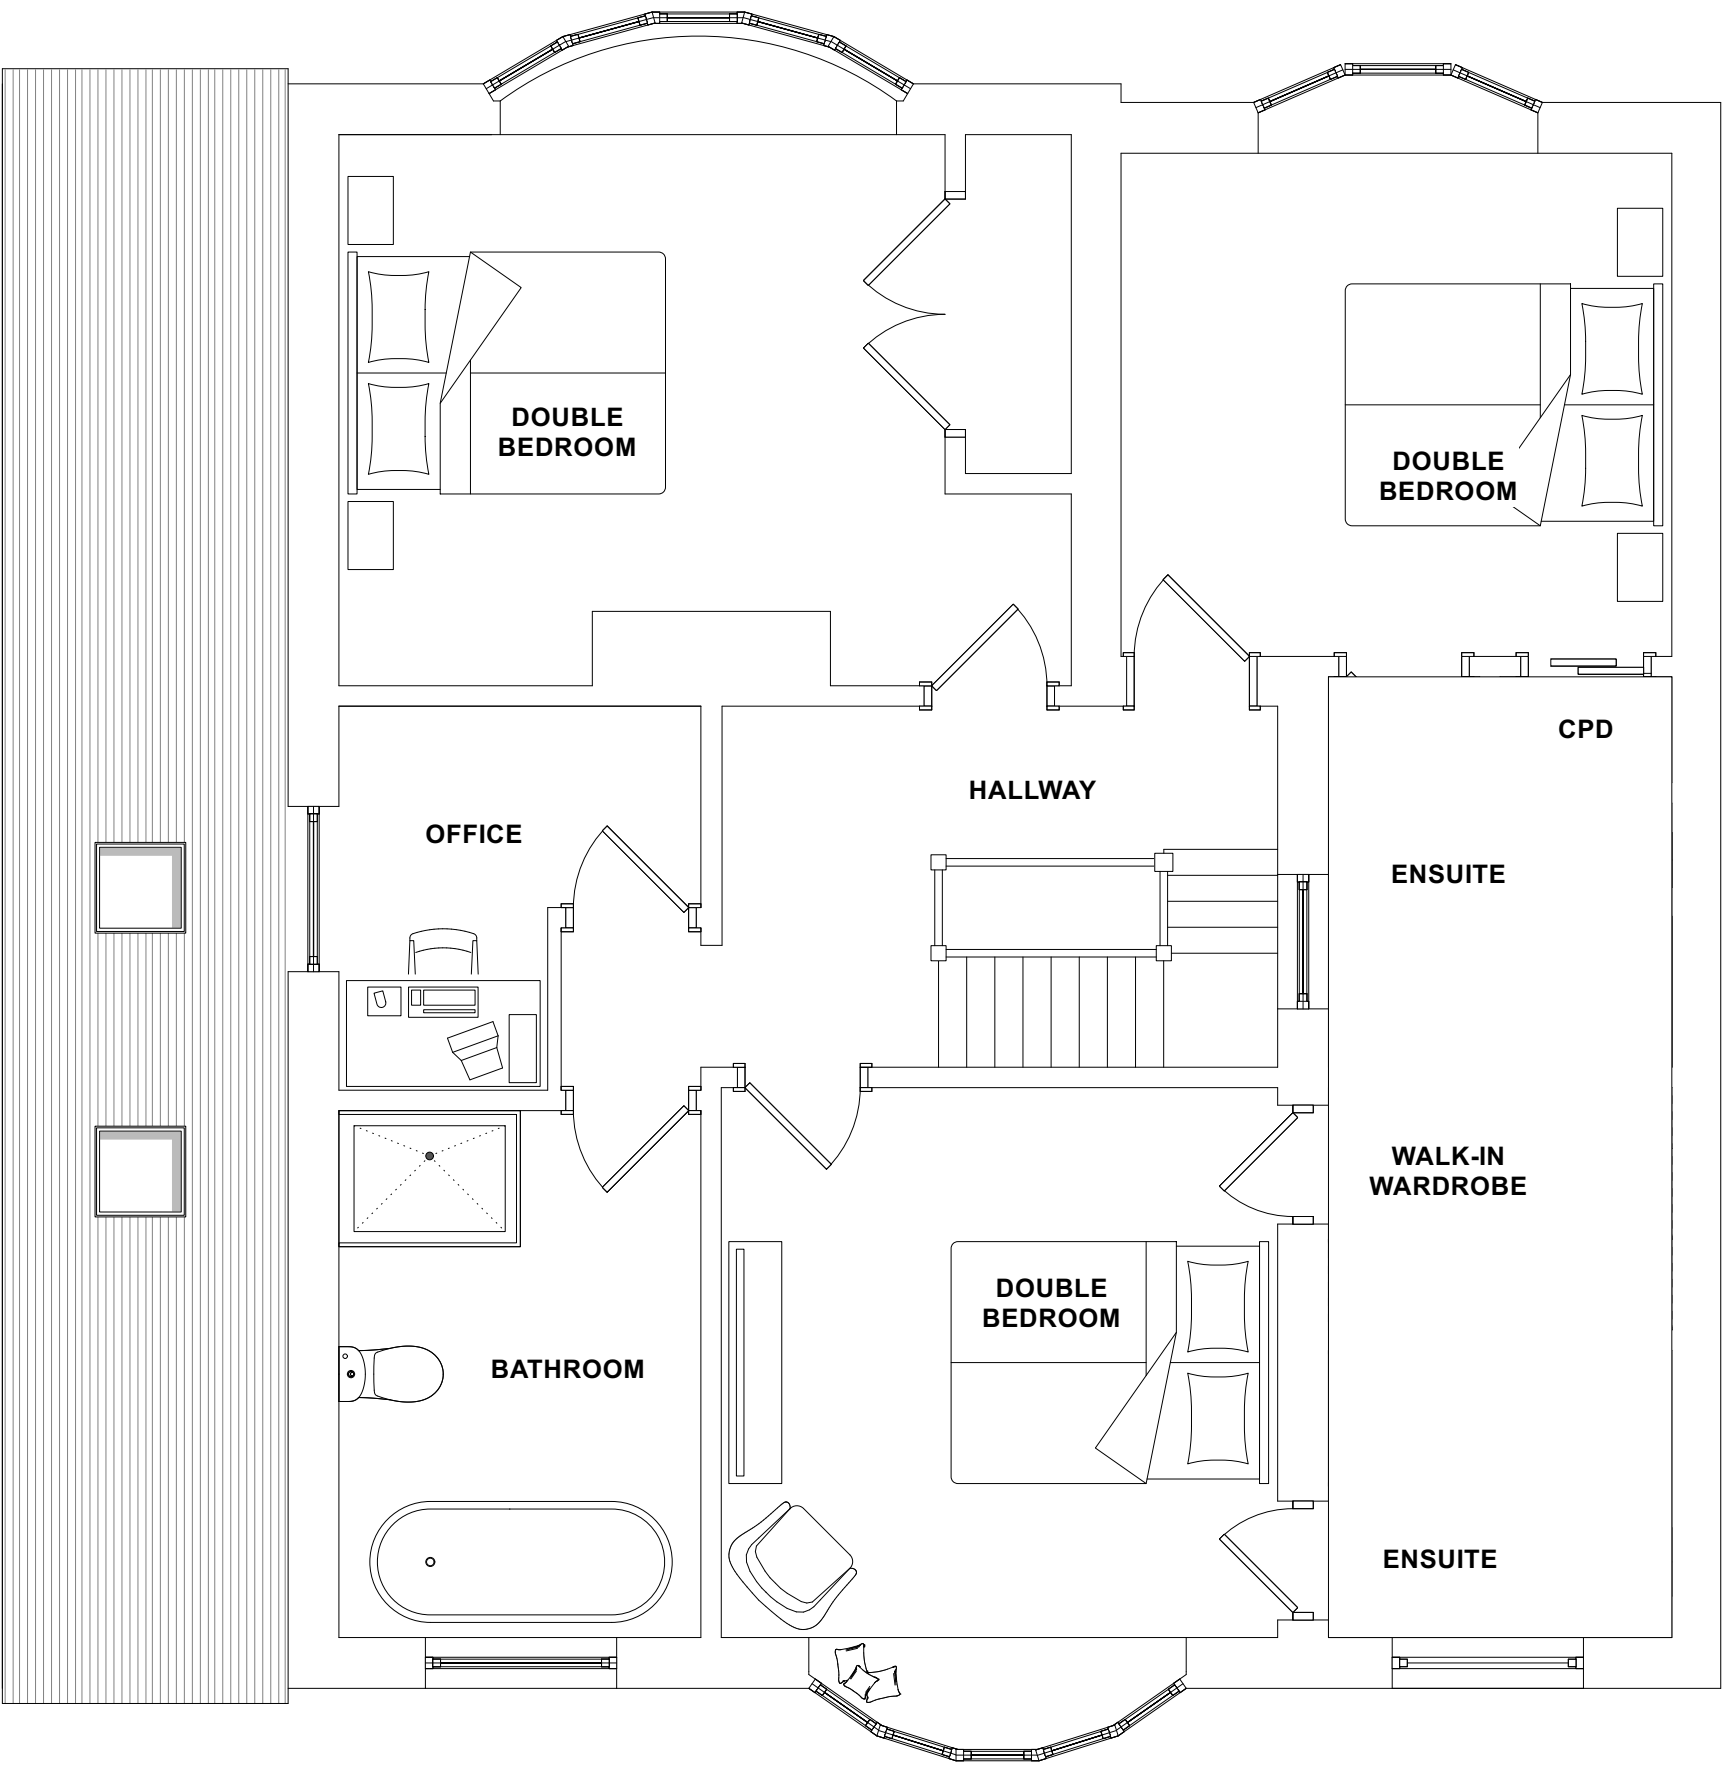

PROPOSED FIRST FLOOR PLAN 1:50

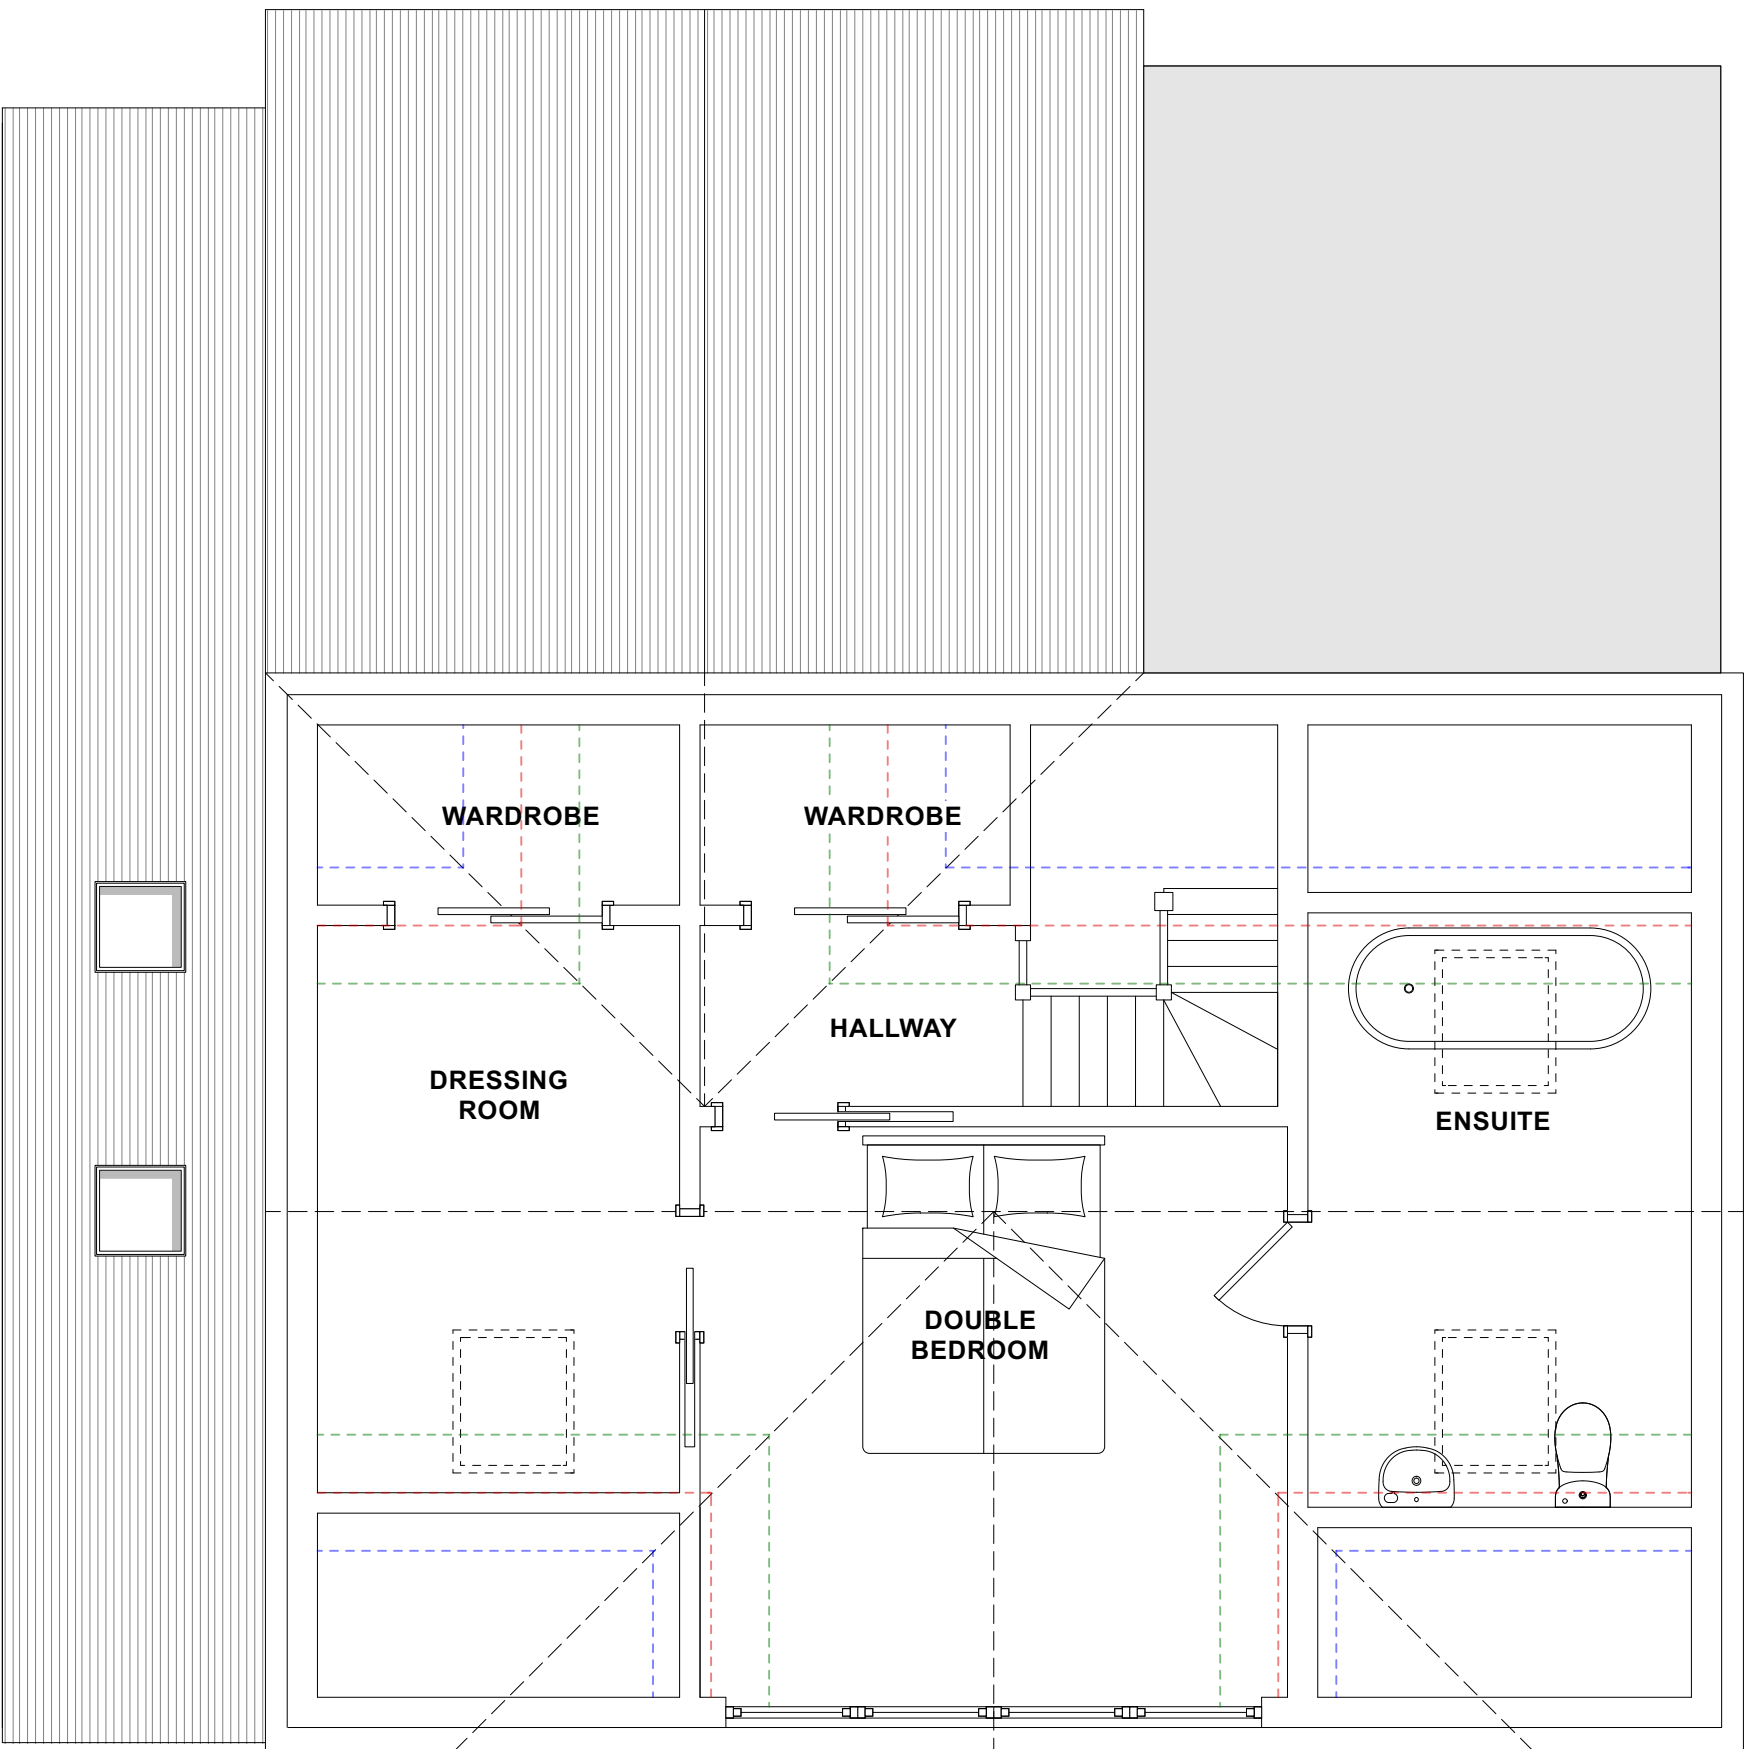

PROPOSED SECOND FLOOR PLAN 1:50

- 1500mm HEIGHT
- 1800mm HEIGHT
- 2100mm HEIGHT