




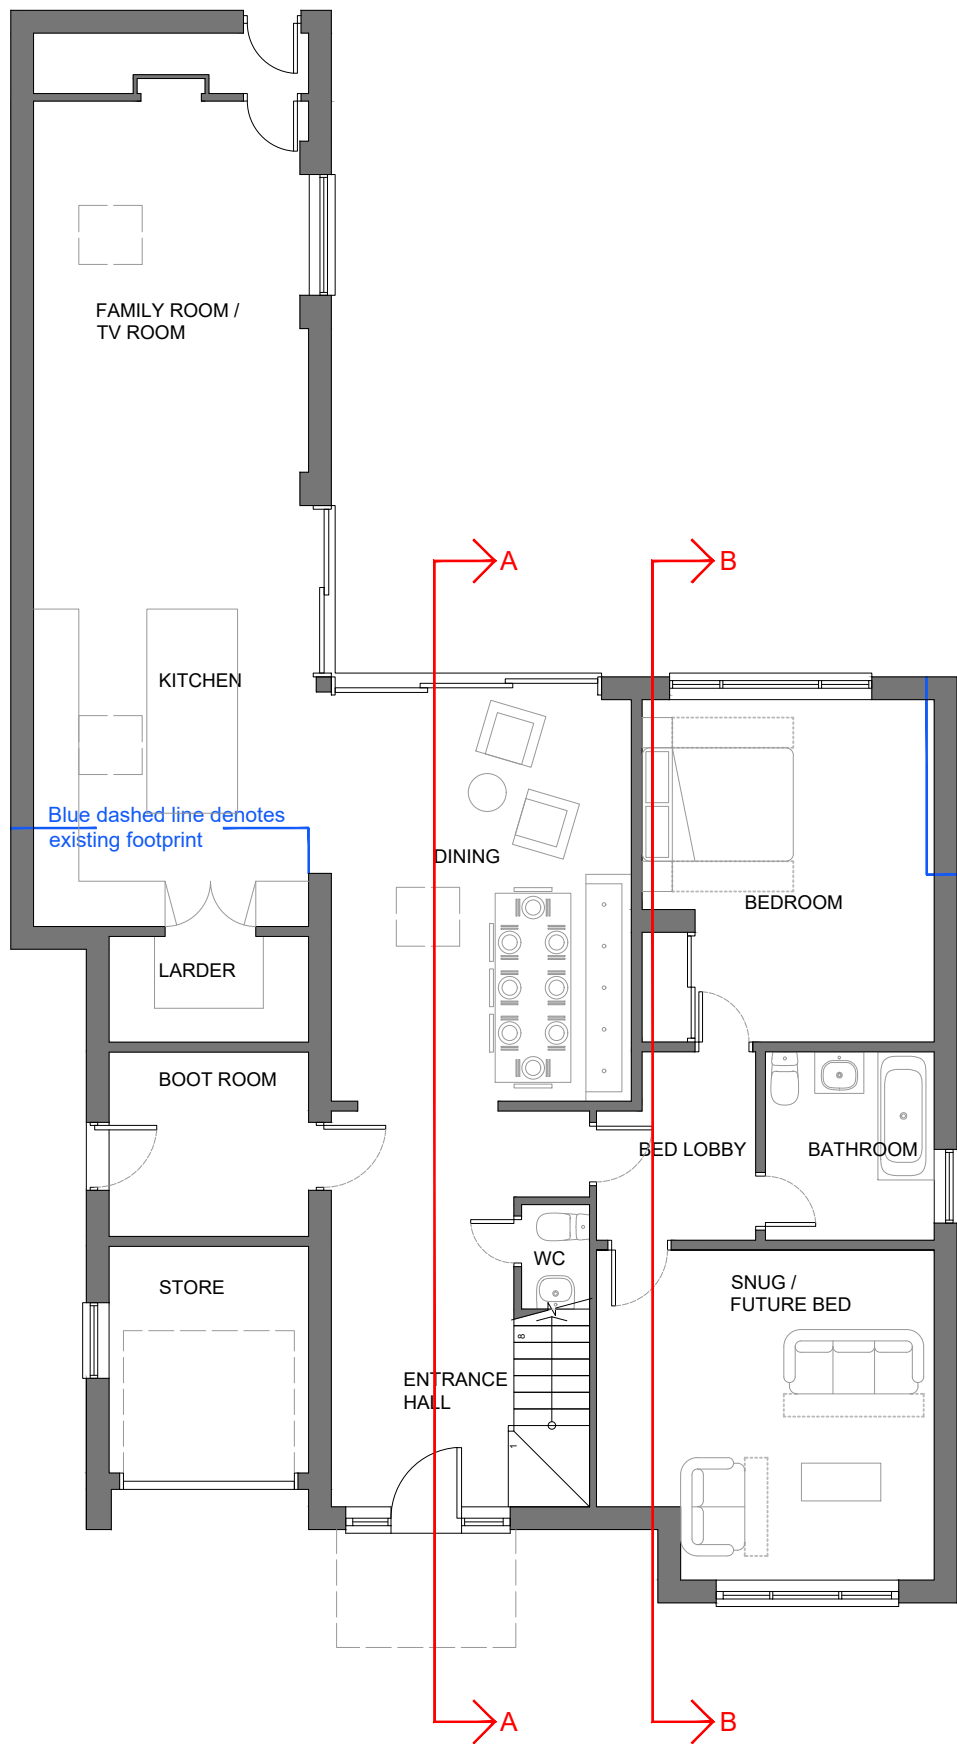


Proposed Ground Floor Plan
GIA - 154m²

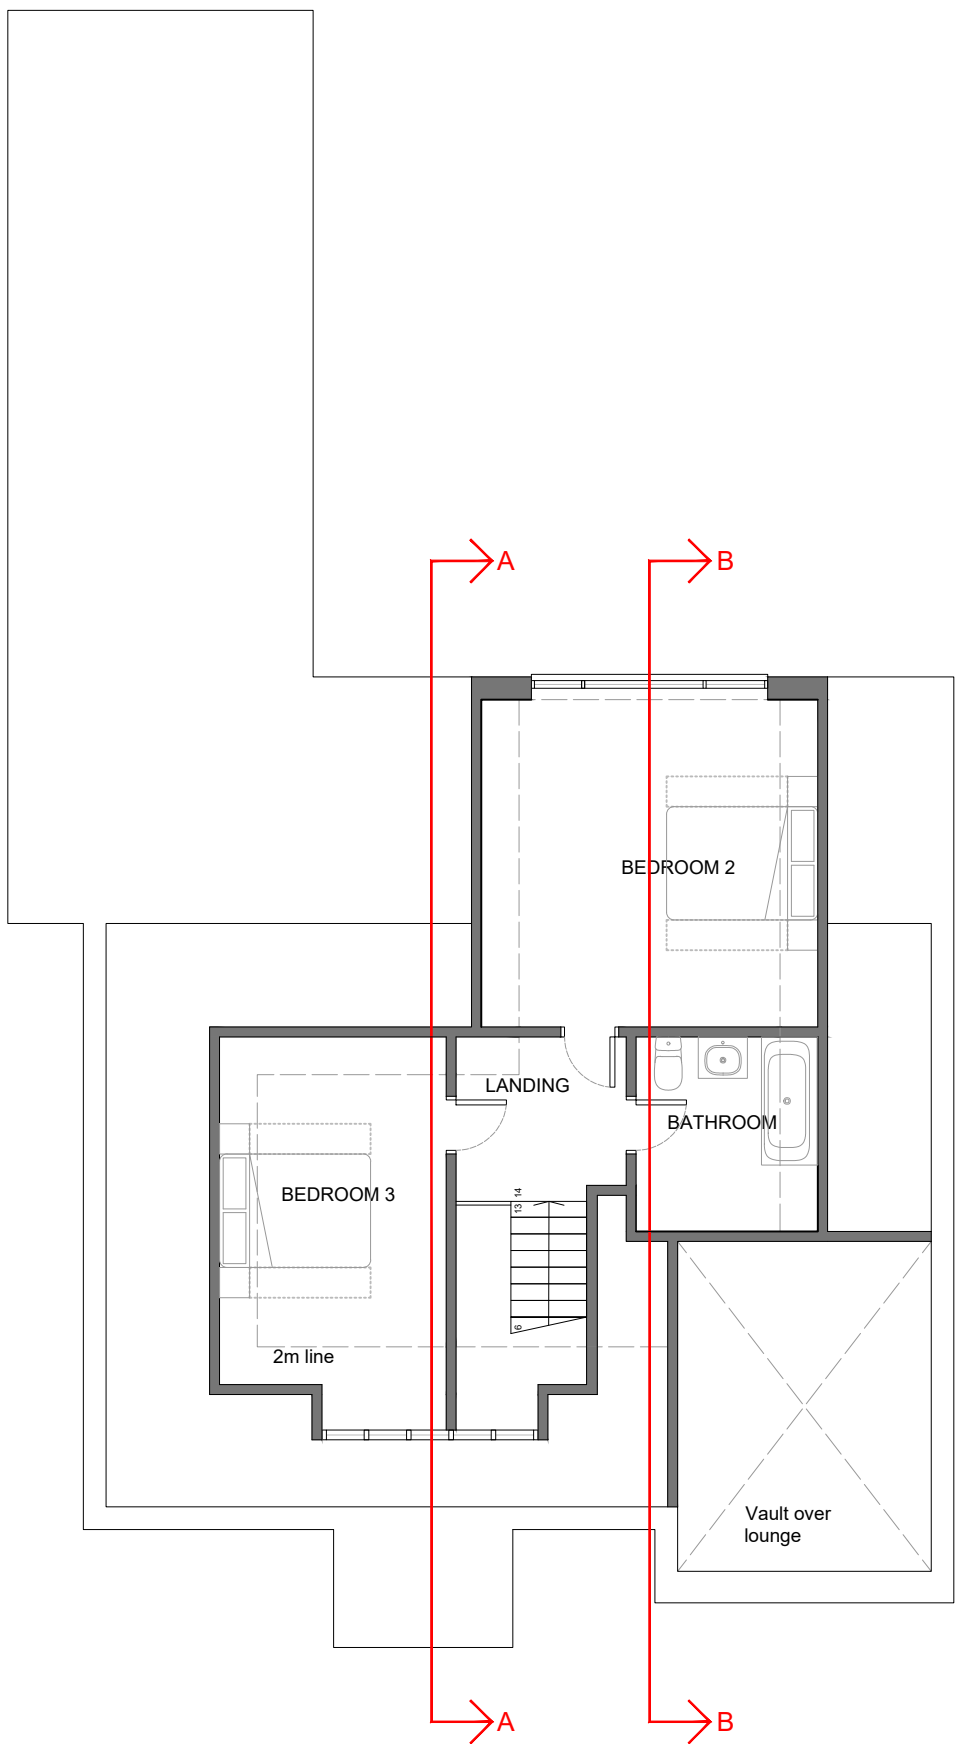


Proposed First Floor Plan
GIA - 46m²

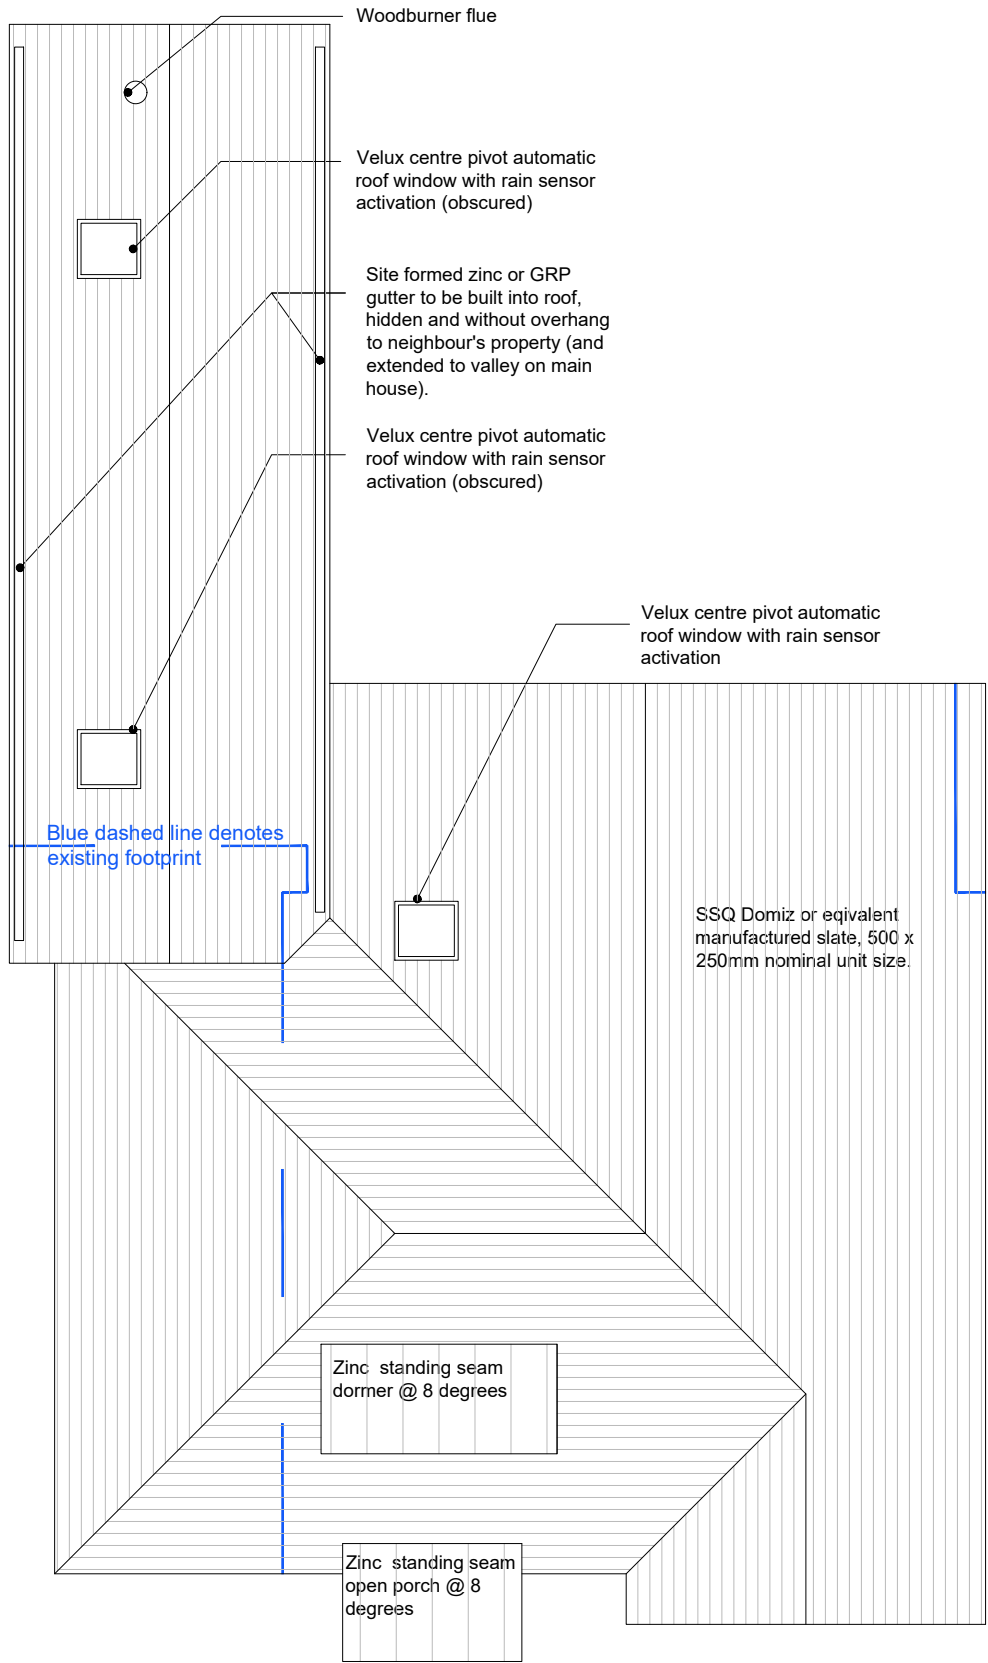

Proposed Roof Plan

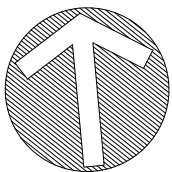

1:100 scale

 

P2	Gutter note clarified	RPN	DJS	22.10.24
P1	PLANNING ISSUE	RPN	DJS	04.10.24
REV	DESCRIPTION	BY	CHK	DATE

Cover Storey
Architects

Cover Storey Architects LLP
Tel. 02392 006266
The Studio, 18 St Georges Avenue, Havant
info@coverstorey.co.uk
PO9 2RX
www.coverstorey.co.uk

Project name: 24 St George's Avenue, Havant	Drawing name: Proposed Plans	Scale @ A2 1:100	Drawn / Checked: RPN / DJS	Date: OCT 2024	Status: PLANNING	Project no: 24002	Drawing no: V03 - 300	Revision: P2
--	---------------------------------	---------------------	-------------------------------	-------------------	---------------------	----------------------	--------------------------	-----------------