




WEST ELEVATION
1:100 Scale



NORTH ELEVATION
1:100 Scale






EAST ELEVATION
1:100 Scale

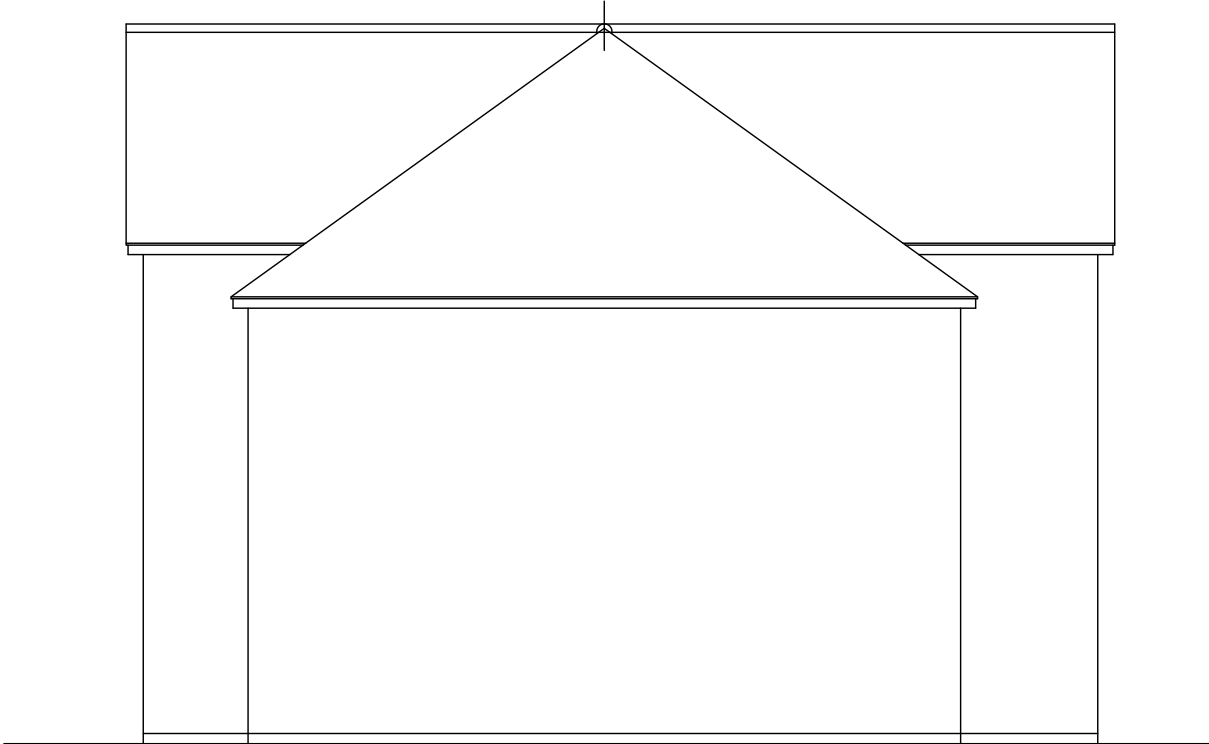

SOUTH ELEVATION
1:100 Scale

Notes: Written dimensions are to be taken in preference to scale and are to be checked on site prior to commencing work. This drawing is to be read in conjunction with all other documents relating to this project. Any discrepancies are to be referred immediately to the project designer. This drawing is copyright and should not be used or reproduced without permission.

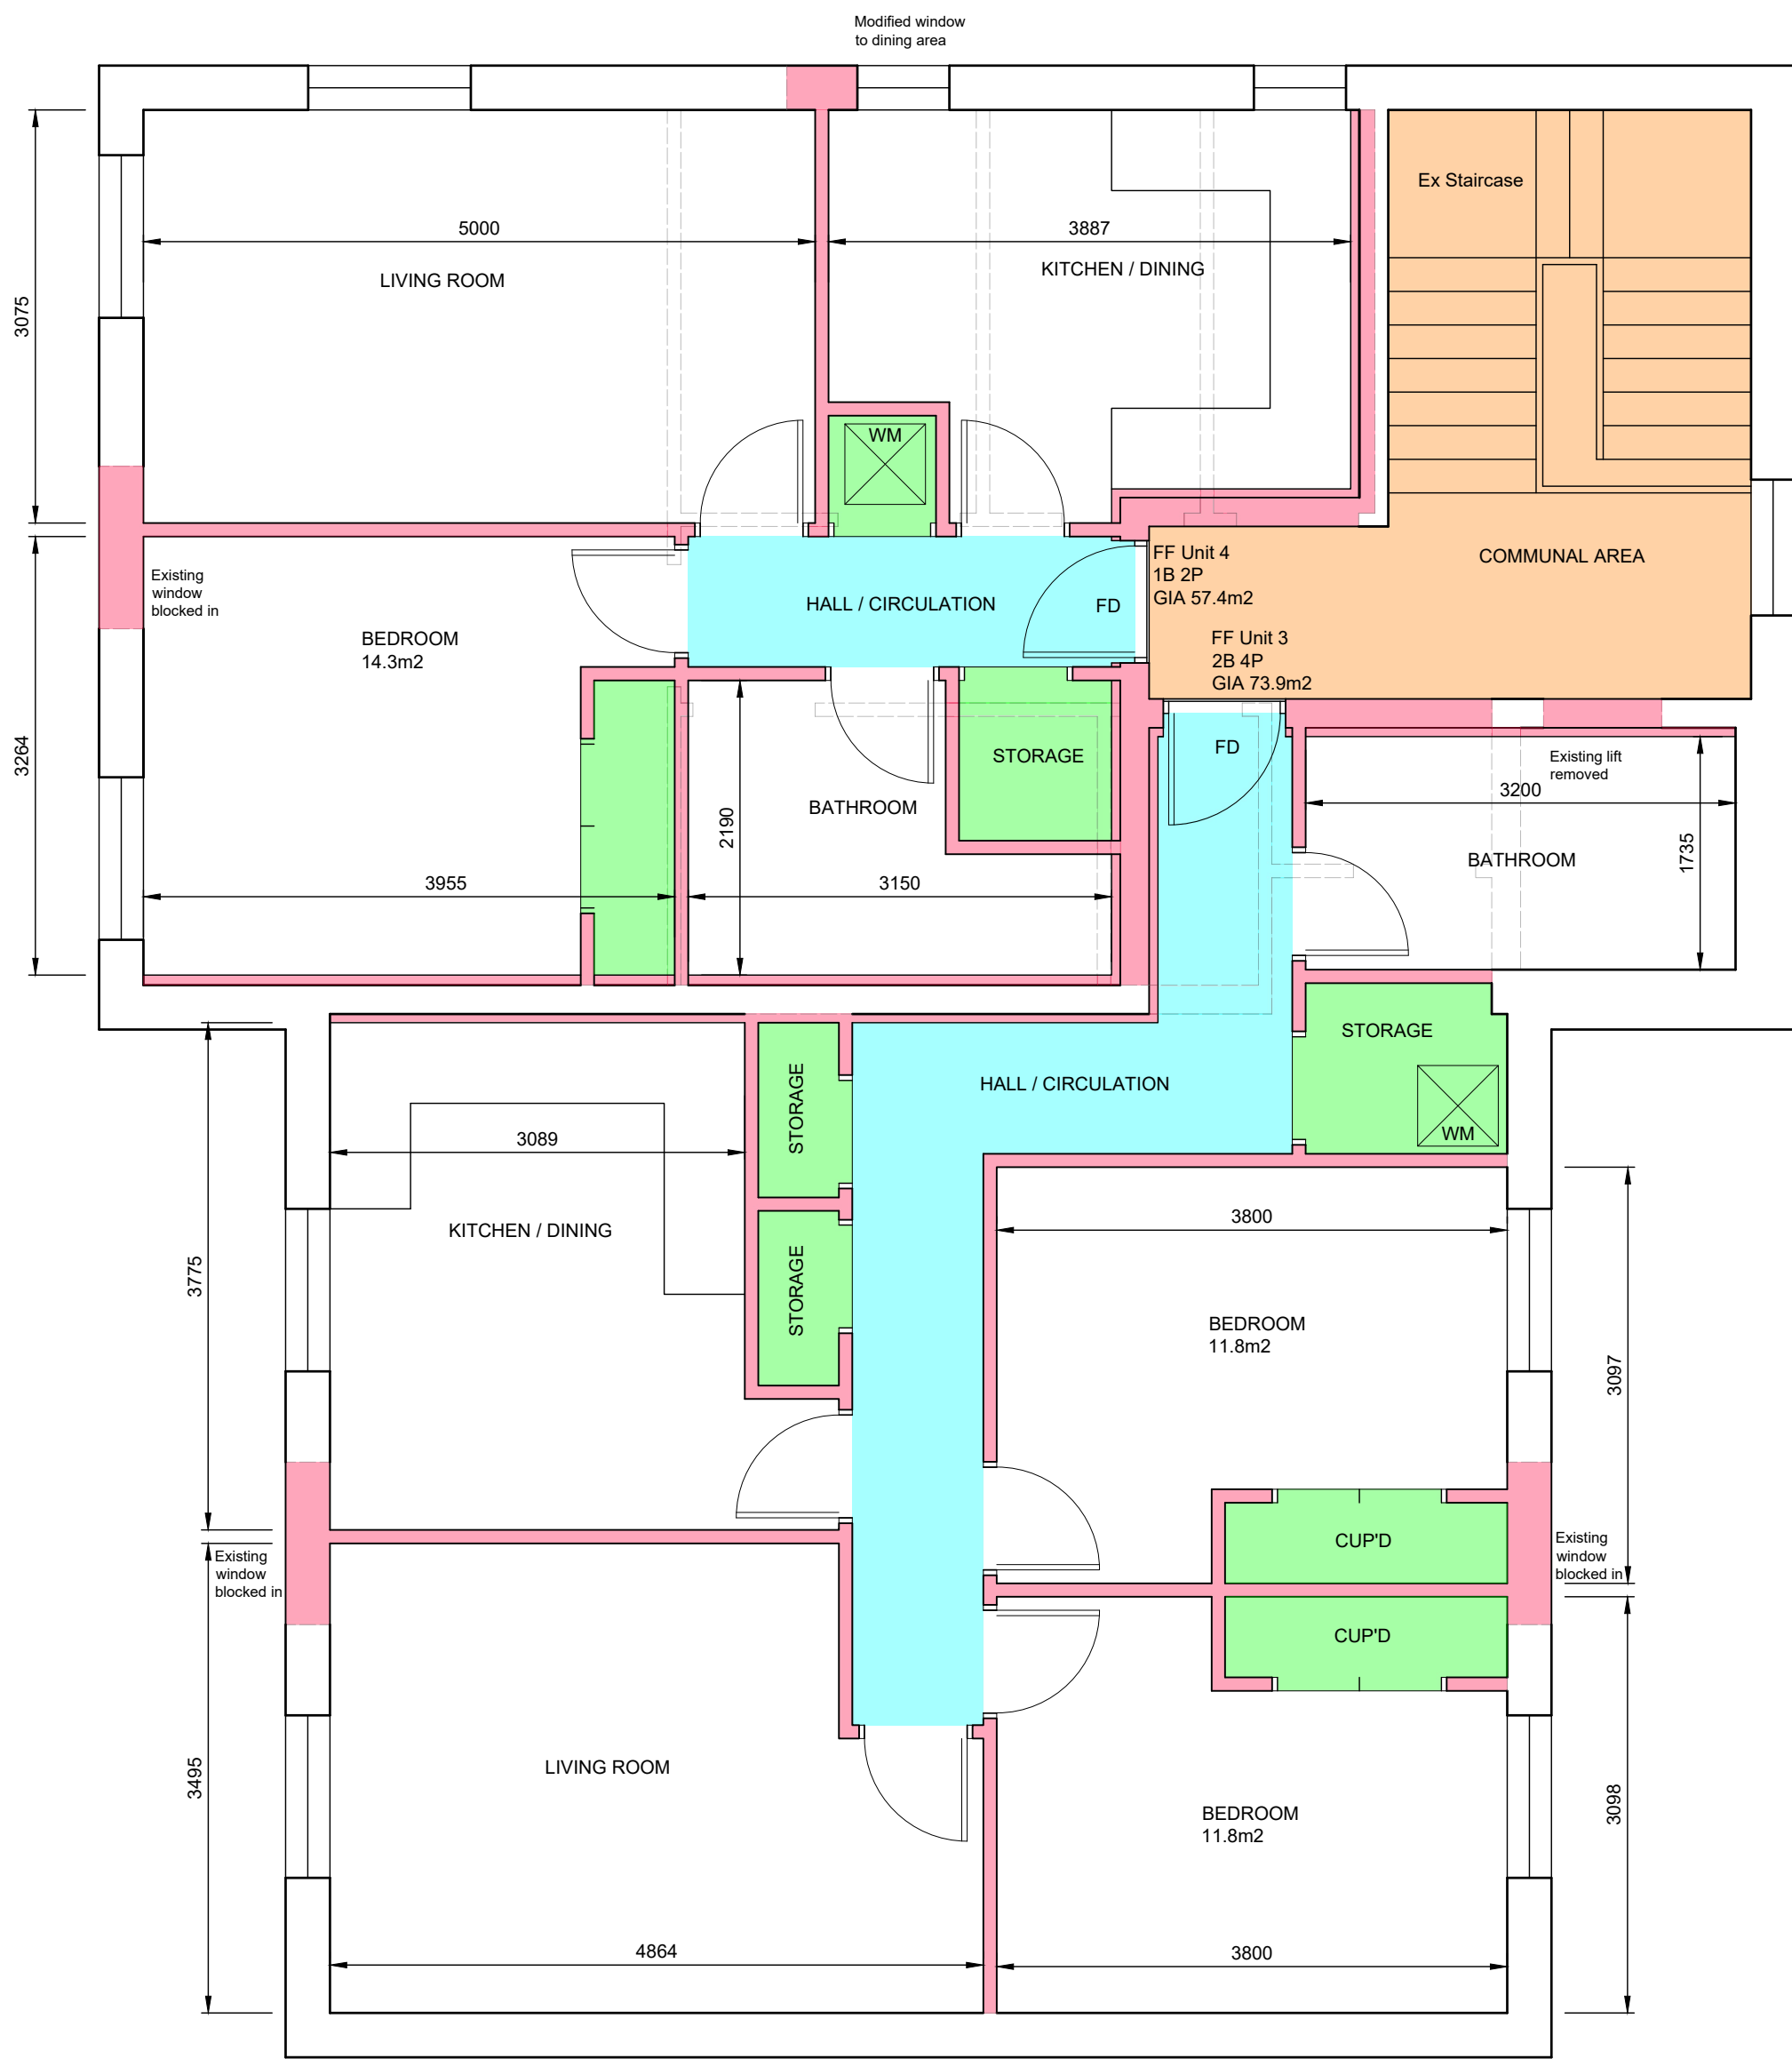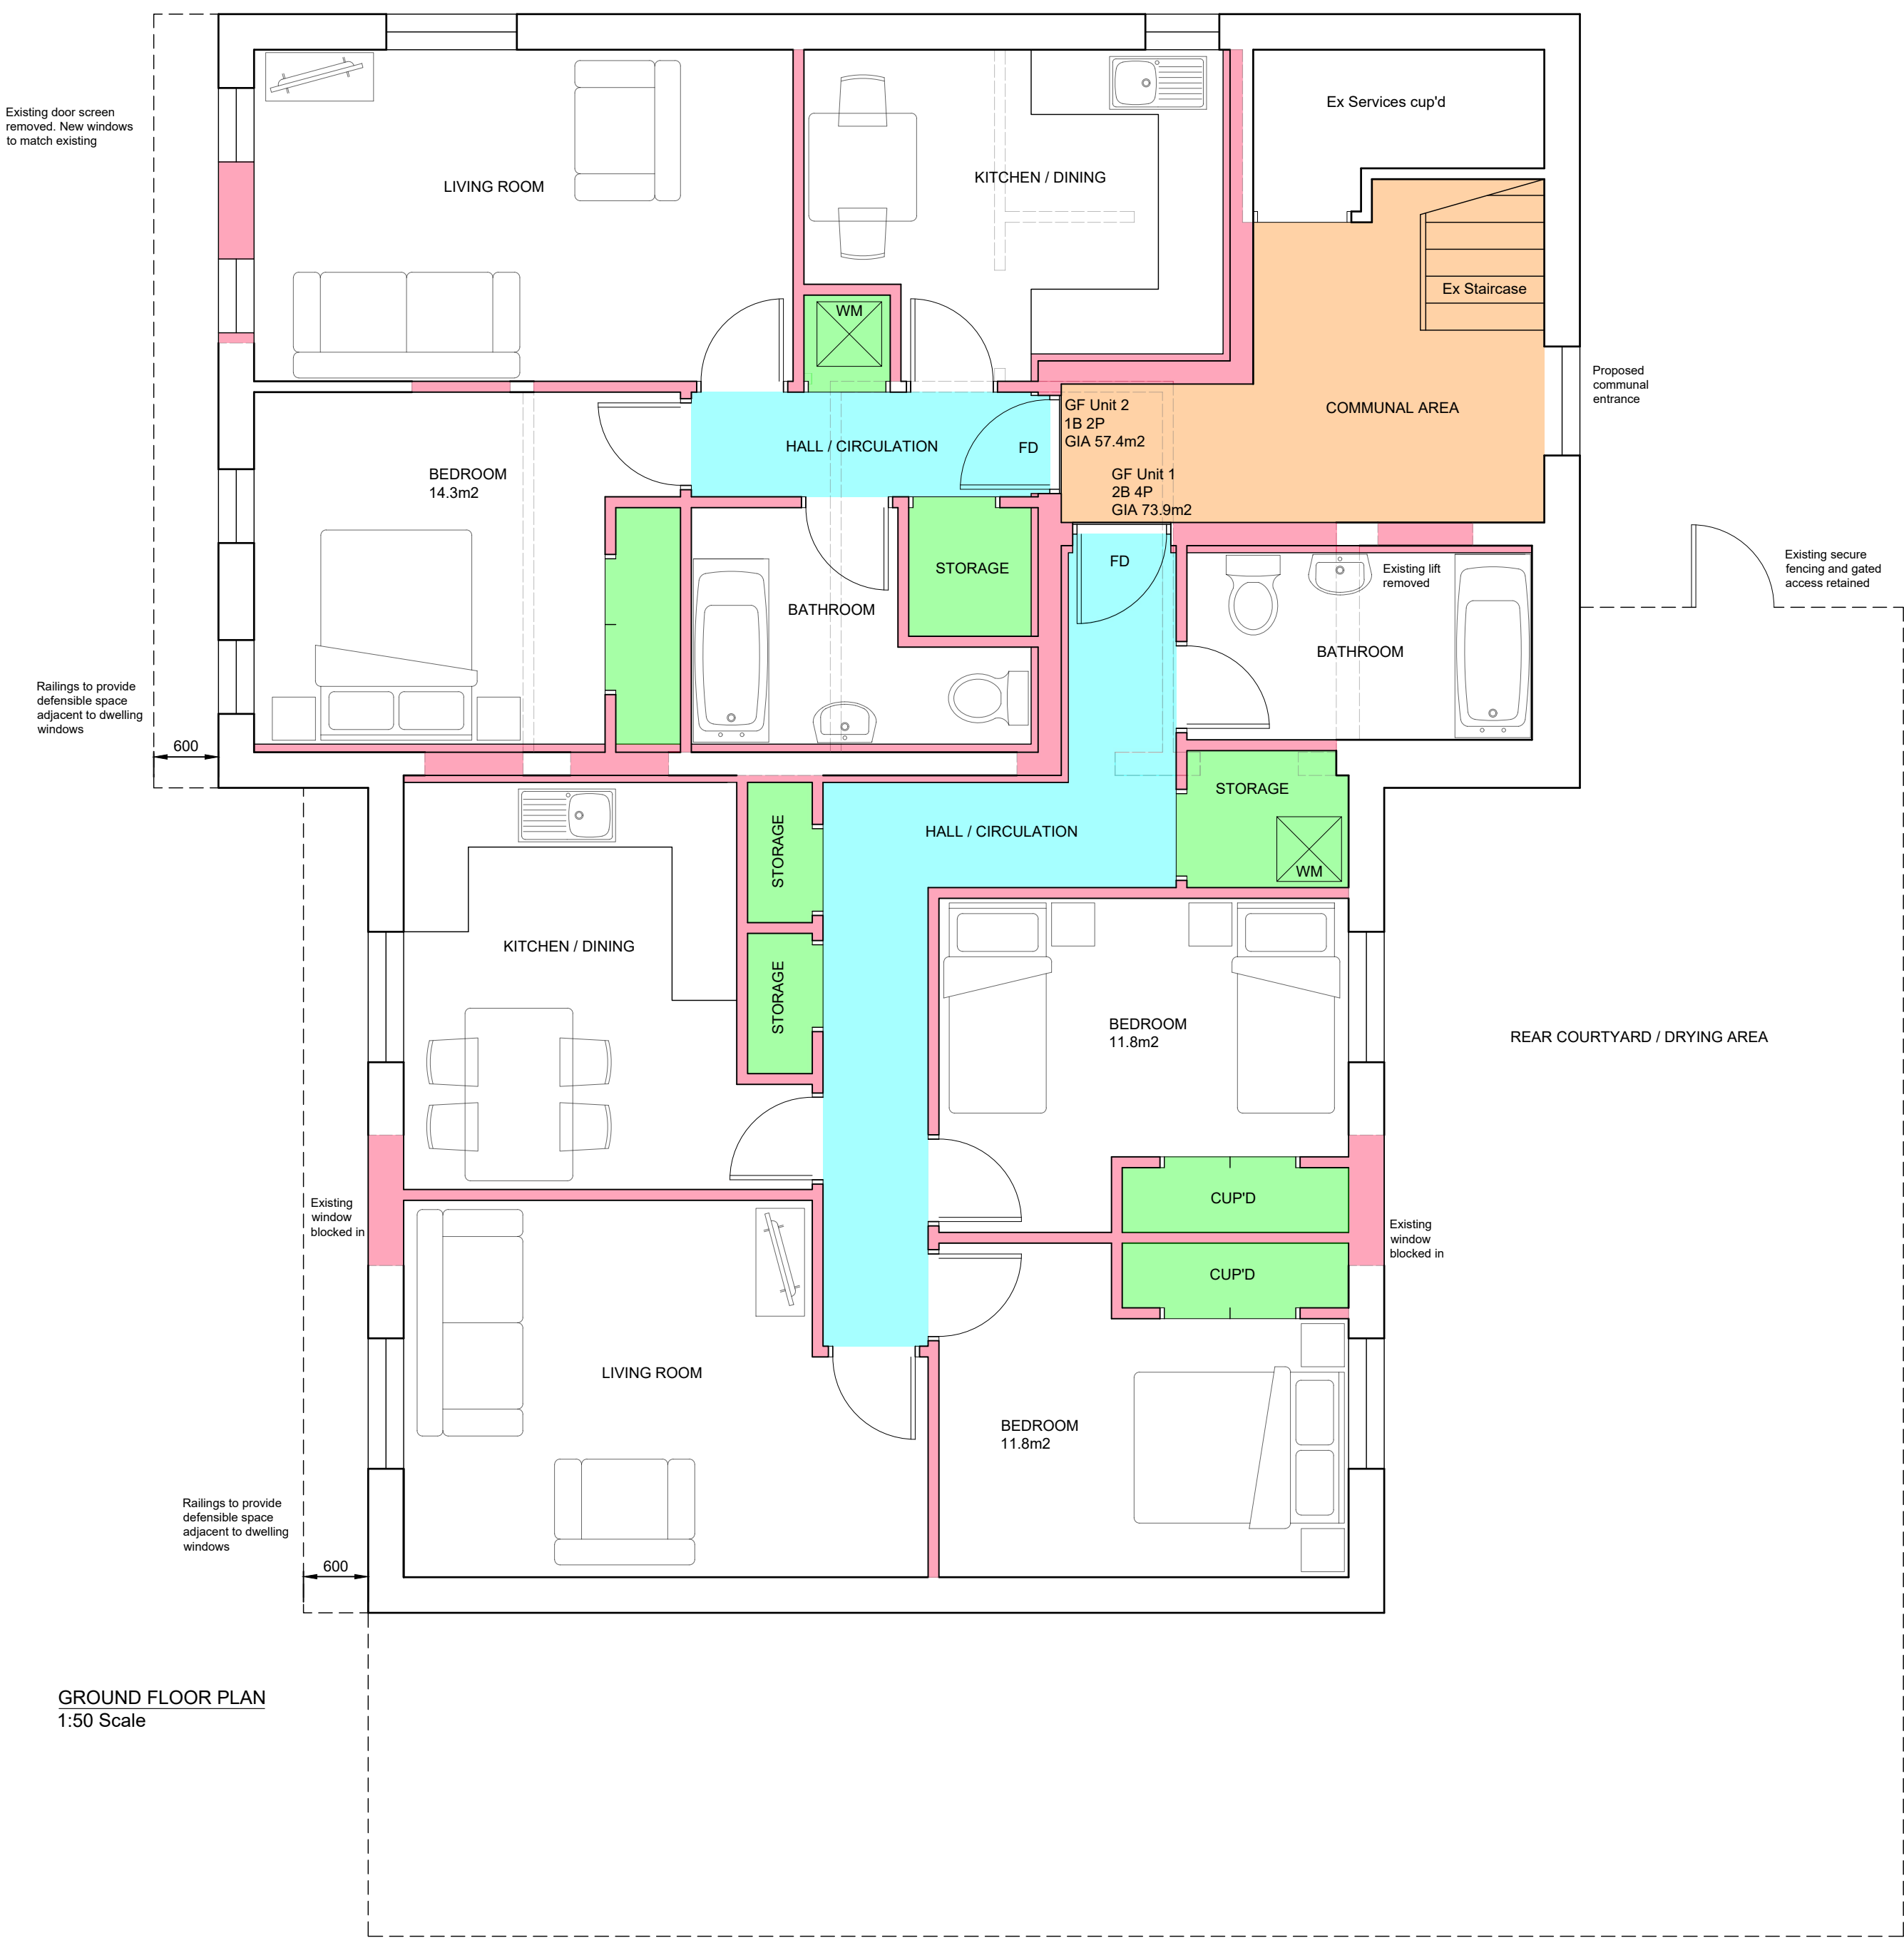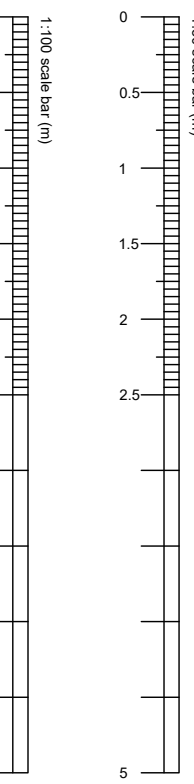

PROJECT TITLE:
Wecock Farm Area Housing Office

DRAWING TITLE:
FULL CONVERSION to 4 dwelling units
2no 1B2P & 2no 2B4P - NDSS

PLANNING

Date: January 2025 Drawn by: HS
A1 - 1:50 & 1:100 Project ID: TBC
scales DWG No. WHO03
OS Licence No: 100019671 REV No. 1