

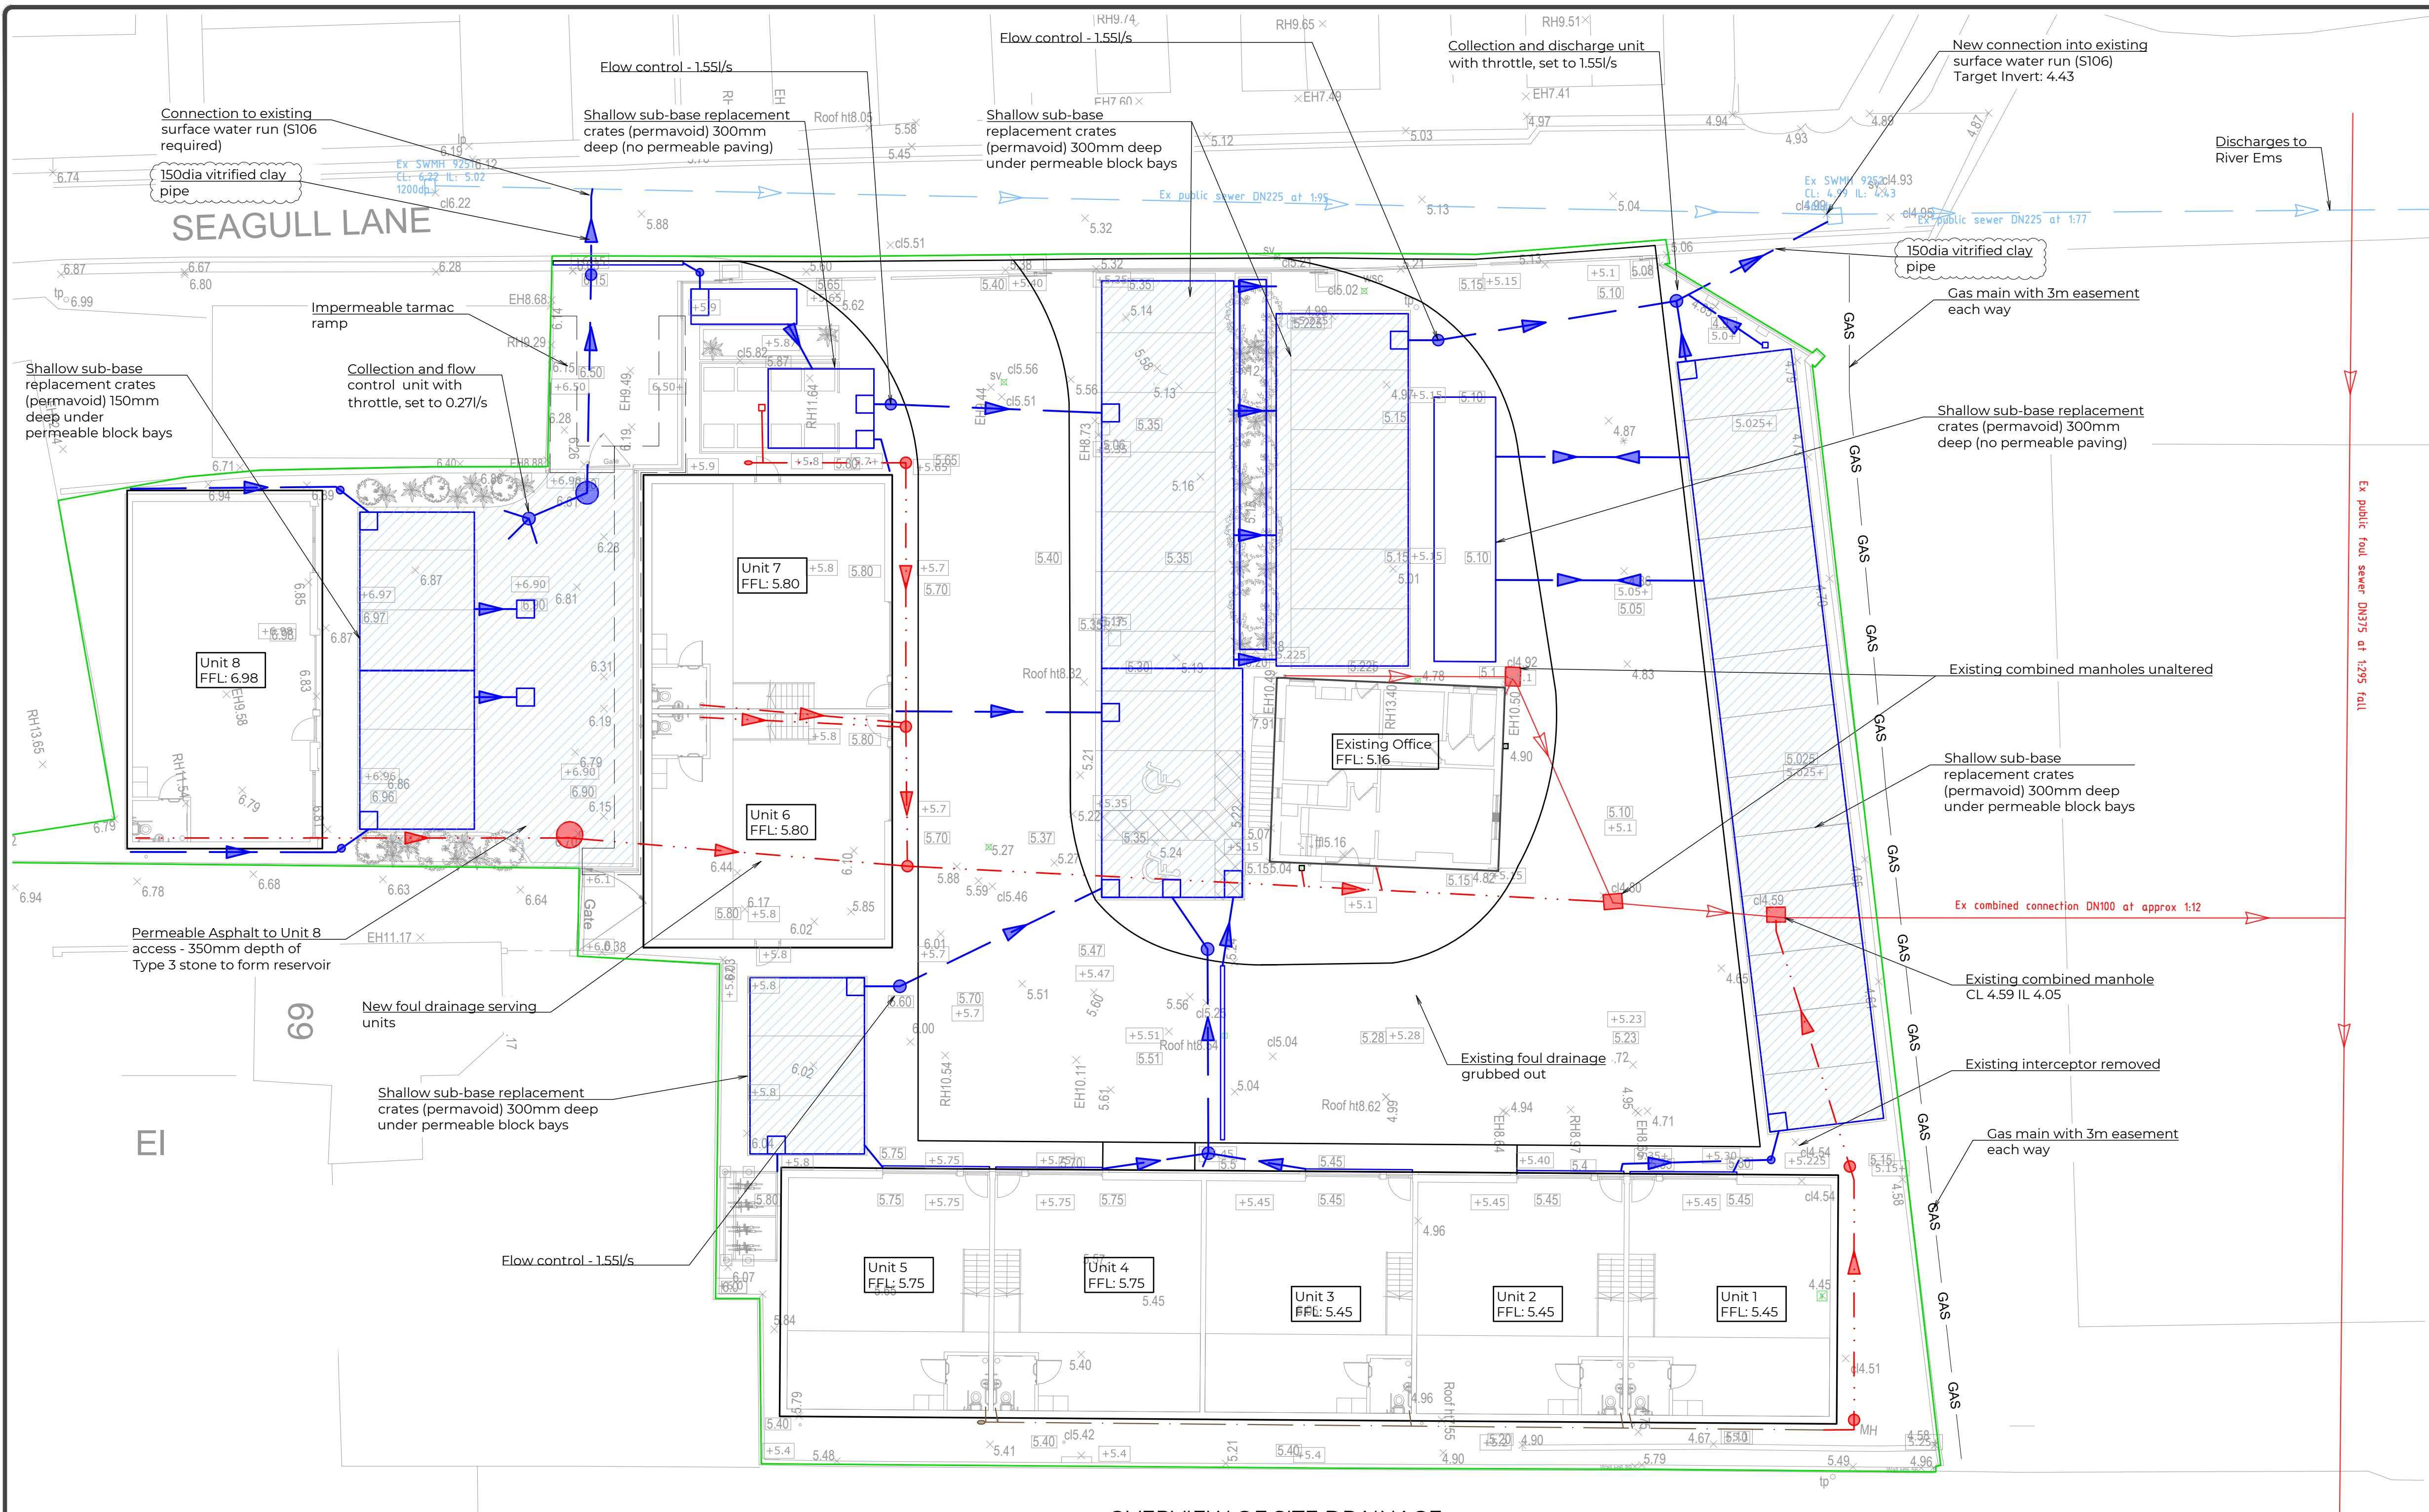
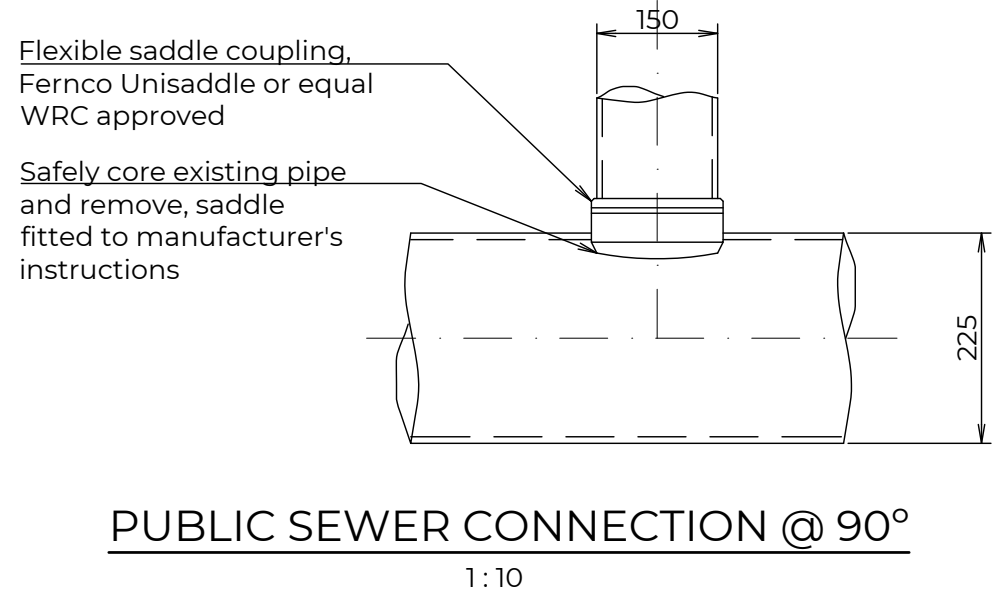
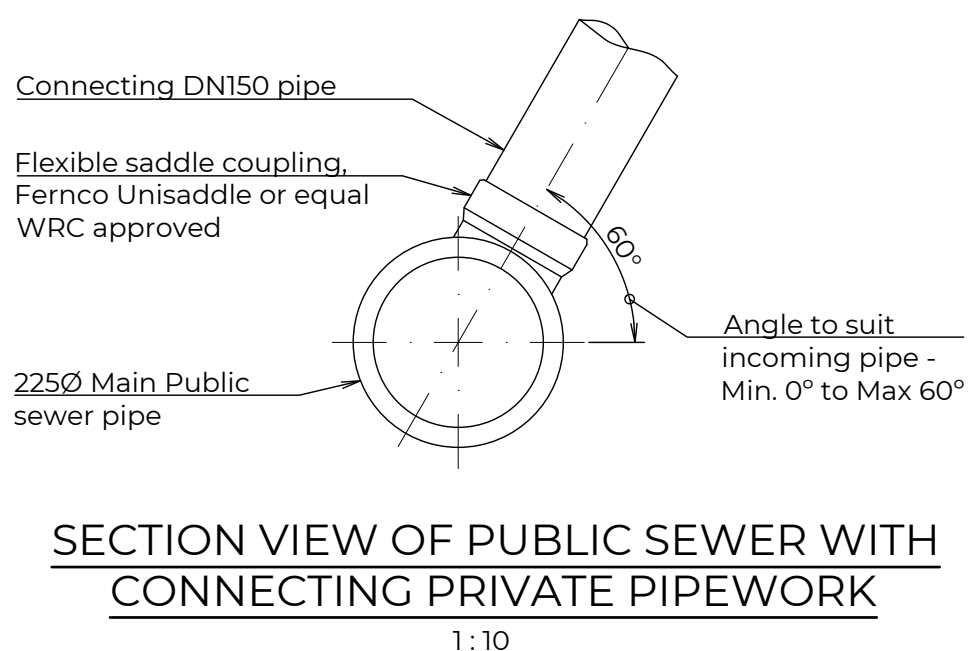


OVERVIEW OF SITE DRAINAGE

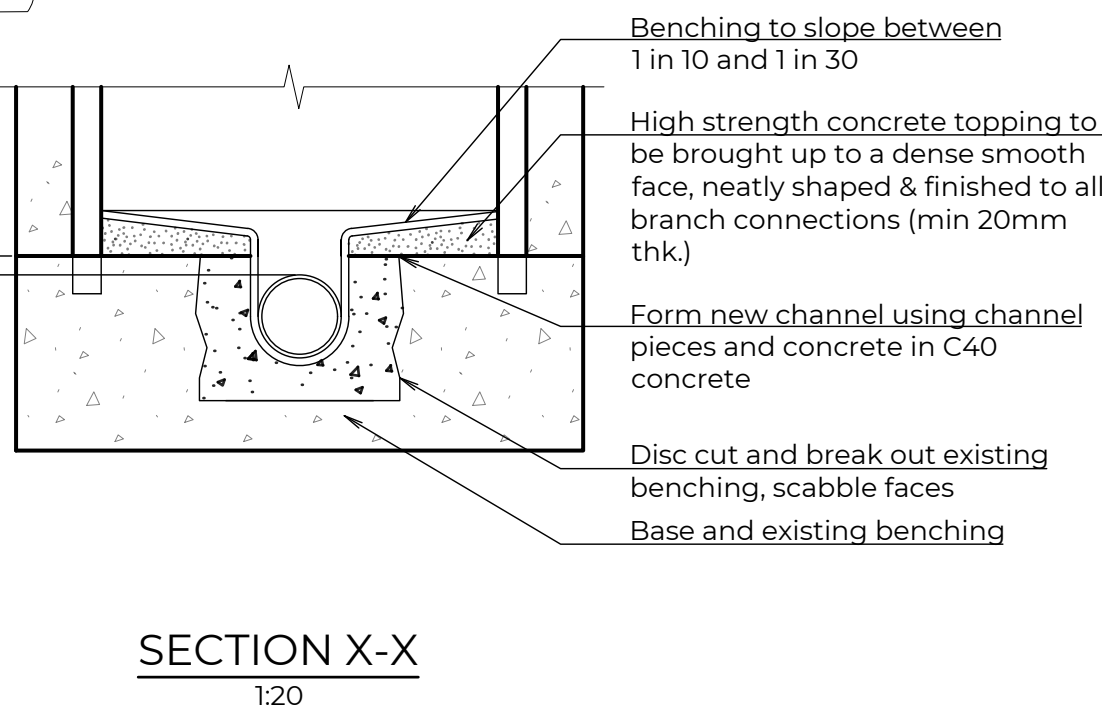

NOTE: DRAWING TO BE VIEWED/PRINTED IN COLOUR

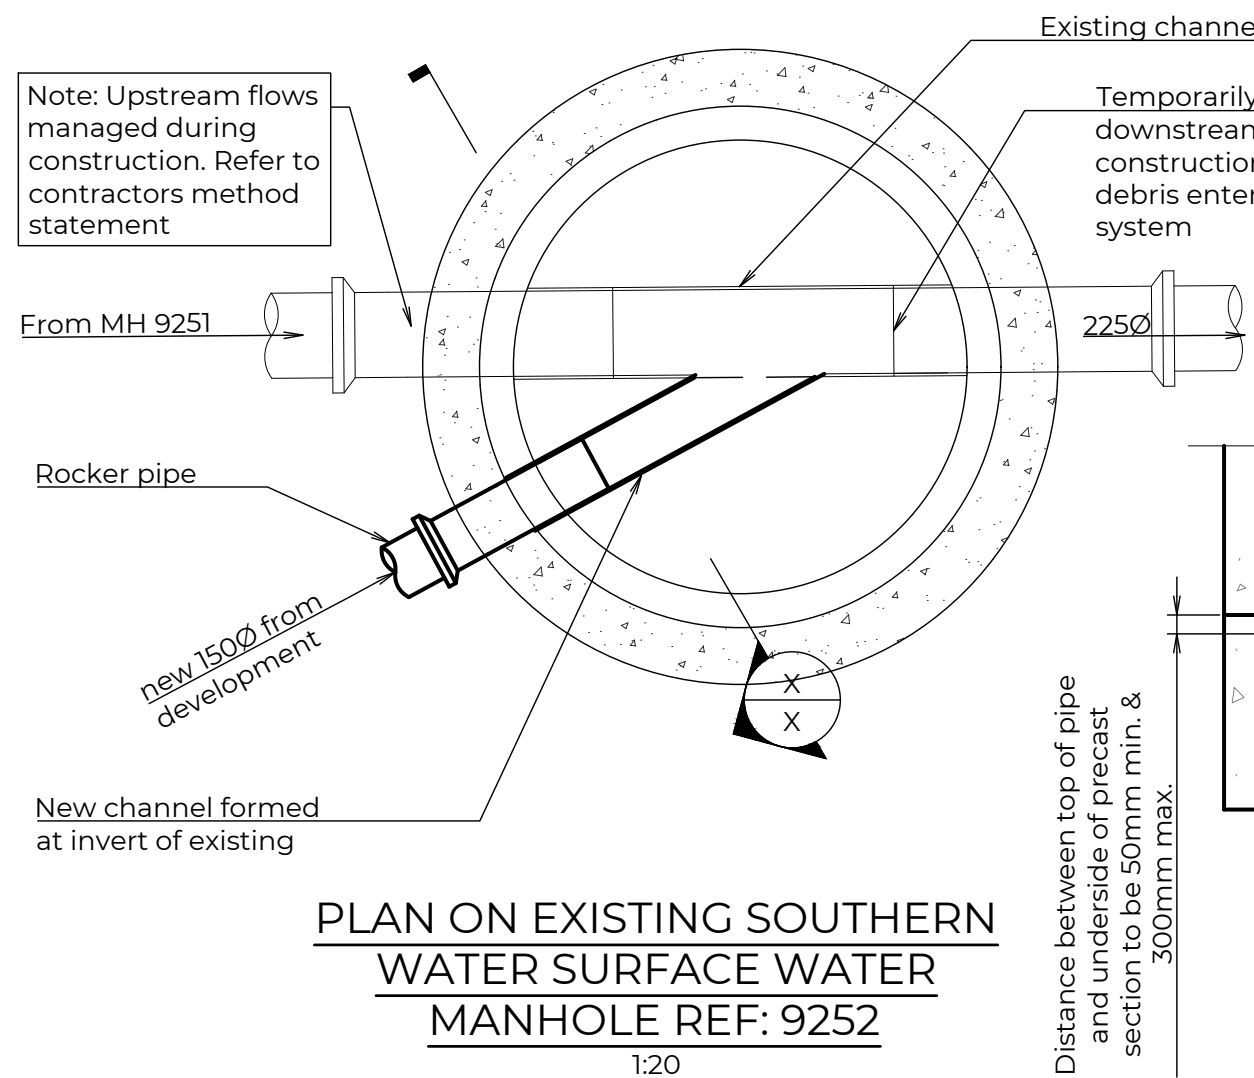

P2	19/1/24	Connecting pipes shown as clay	CJB	CB
P1	6/1/24	Issued for Approval	CJB	CB
REV	DATE	REV/ISSUES	REV BY	CHK BY
This drawing is the copyright of Andrew Waring Associates. It may not be copied, altered or reproduced in any way without their written authority. Drawings must be checked on site and not issued from this drawing.				
awaa Consulting Engineers STRUCTURAL - CIVIL - ROADS Barnes, Hampshire - Dorset, Somerset				
ARCHITECT: pwp architects CLIENT: Alitex DBSSASS JOB TITLE: 6 SEAGULL LANE, EMSWORTH DRAWN TITLE: SITE DRAINAGE PLAN & DETAILS - S106 APPLICATION STATUS: APPROVAL DRAW NO: 13505-107 SCALE: 1:150 @ A1 DATE: NOV 2024 DRAWN BY: CJB CHECKED BY: CB				