




LEFT ELEVATION




REAR ELEVATION



RIGHT ELEVATION

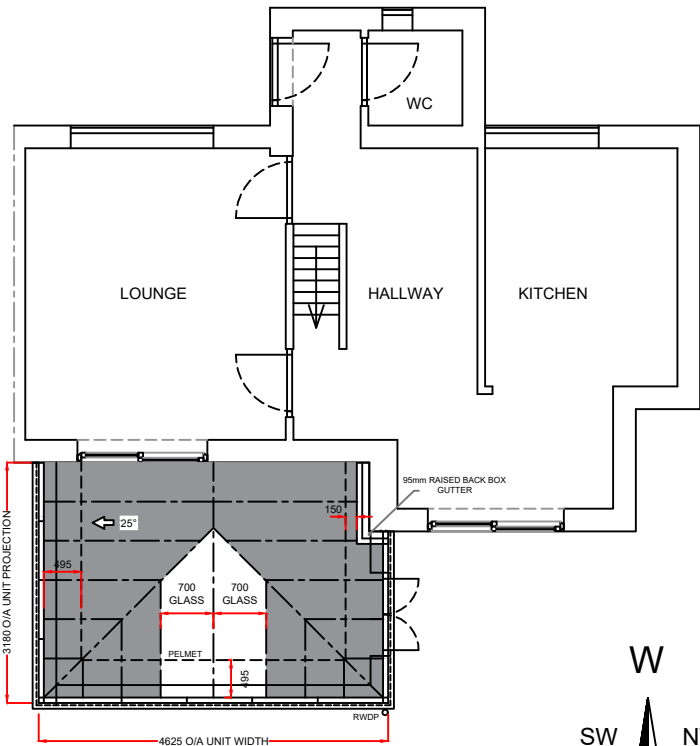

PLAN

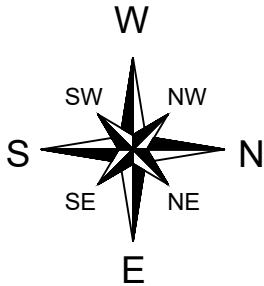

Notes:

This is a roof replacement product.

Any drawings or plans depicted make no allowance for the provision of any tie bars within the roof of the proposed Living space. This can only be determined once the roof is put into manufacture.

Existing physical barrier to remain.

30mm packer to head of frames included in eaves height.

Existing Frames / base:
As all building works and existing frames are not included within our contract Anglian Home Improvements do not accept any further responsibility and do not provide additional guarantee of the existing base / frames beyond that of the existing guarantee under a separate contract. The company's responsibilities are therefore limited to supplying and installing the Living space in accordance with these plans in this instance.

These drawings are the property of Anglian Home Improvements and must not be used, distributed, loaned or copied without the express permission of Anglian Home Improvements.

All dimensions are in millimetres (mm) unless noted otherwise.

Produced on A3 paper

Product Specification:
Roof:
Roof Type: **Aluminium Rafter with PVCu Capping**
Roof external colour: **Matt Grey Aluminium UTECH Composite panel**
Roof Internal colour: **Plaster**
Roof Glazing: **U-Tech Panels**
Gutter/Downpipe Colour: **Grey**

Rev.	Date	Description	Initials
 Anglian Home Improvements TELEPHONE: 0800 093 3015			
Drawing title: Proposed Plan and Elevations			
Contract No. : 900-14441		Page 2 of 2	
Proposed: Solid Panel Roof Extension At: 1 THE PARCHMENT HAVANT HAMPSHIRE PO9 1HD			
Drawers initials: JAG		Scale : 1:100	Date: 13/08/2024

