
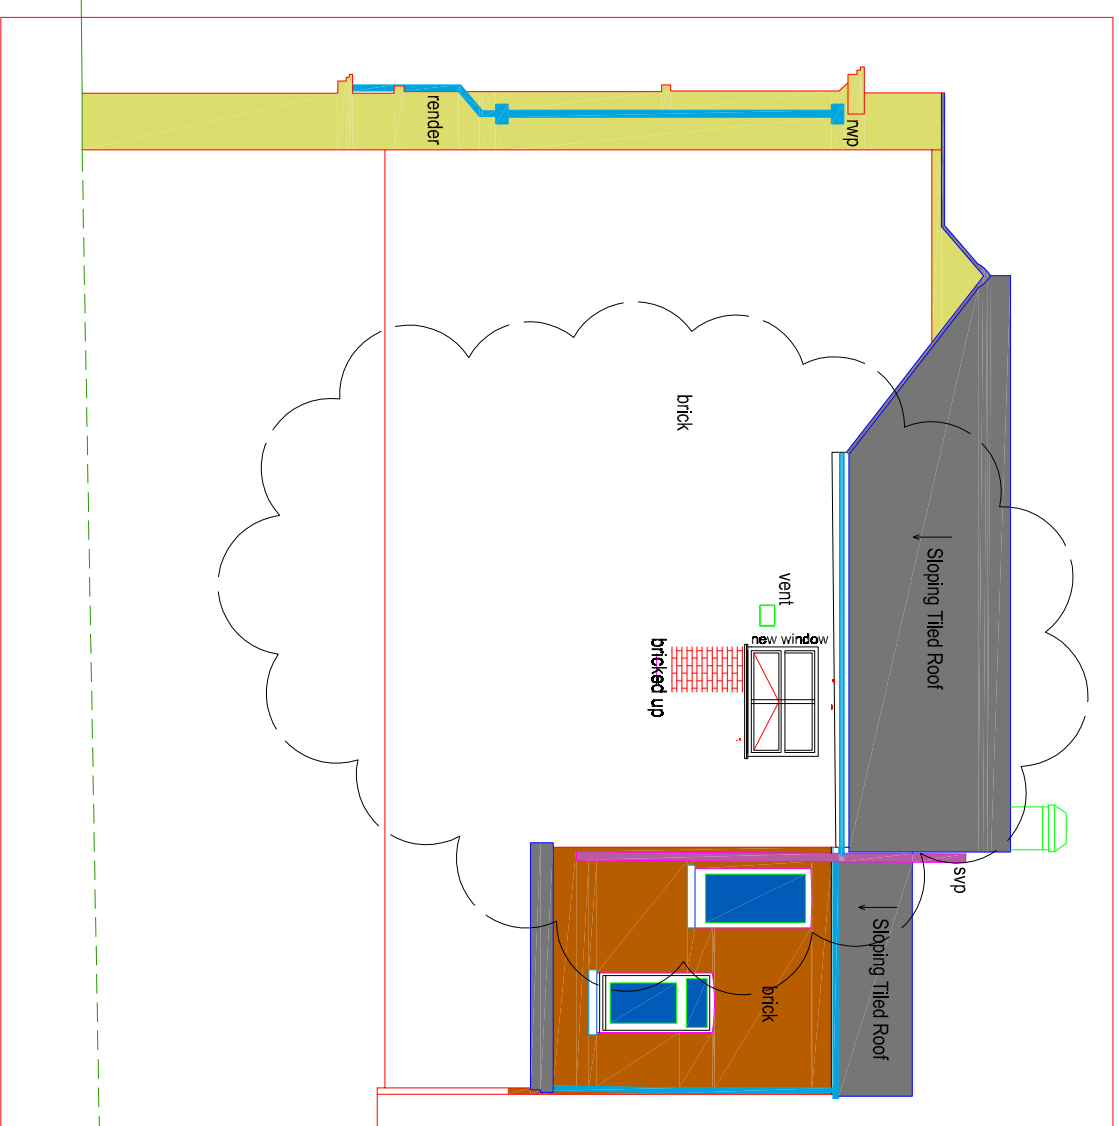
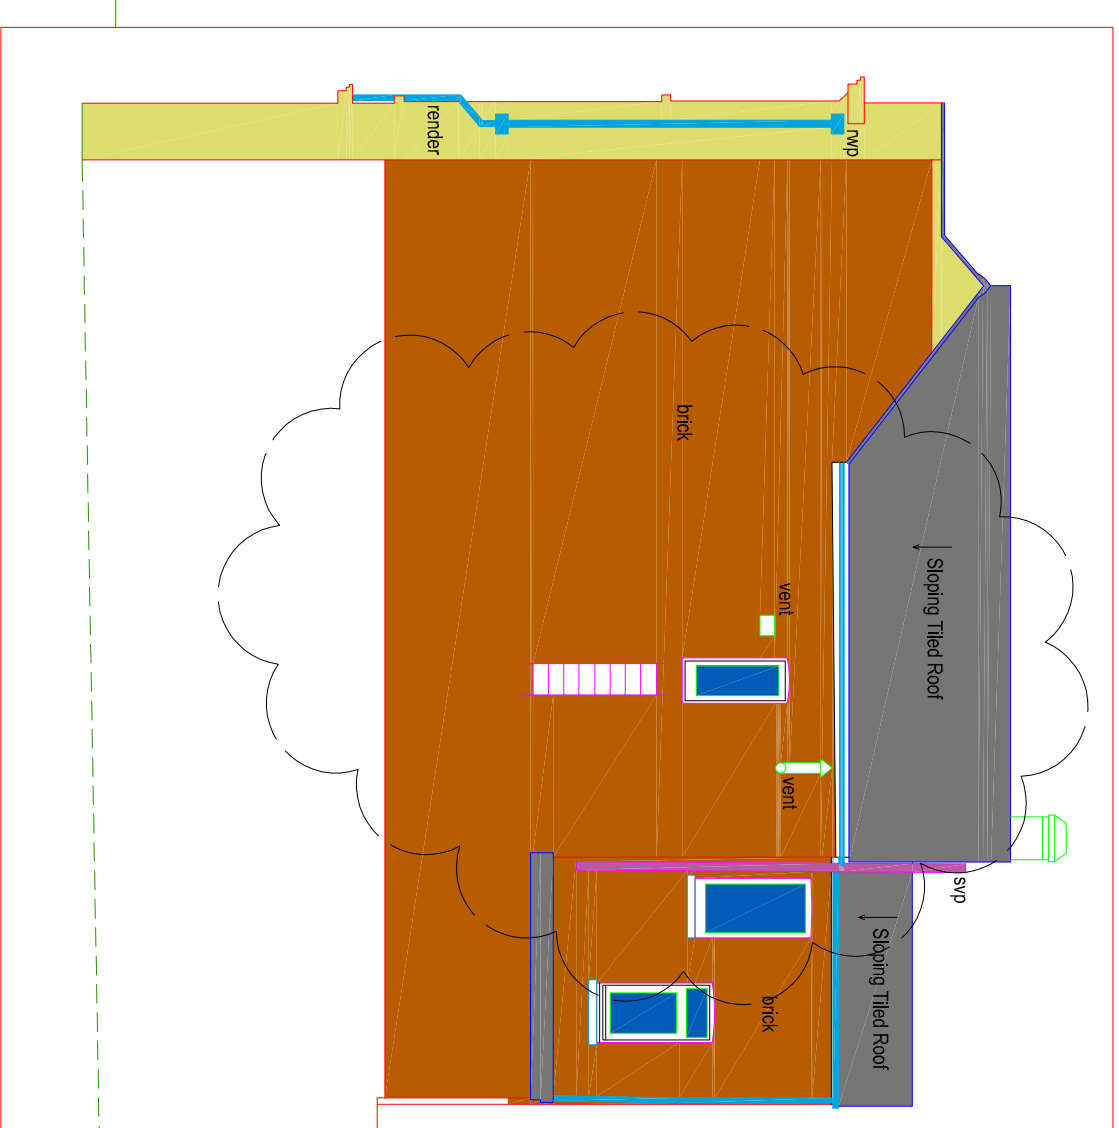


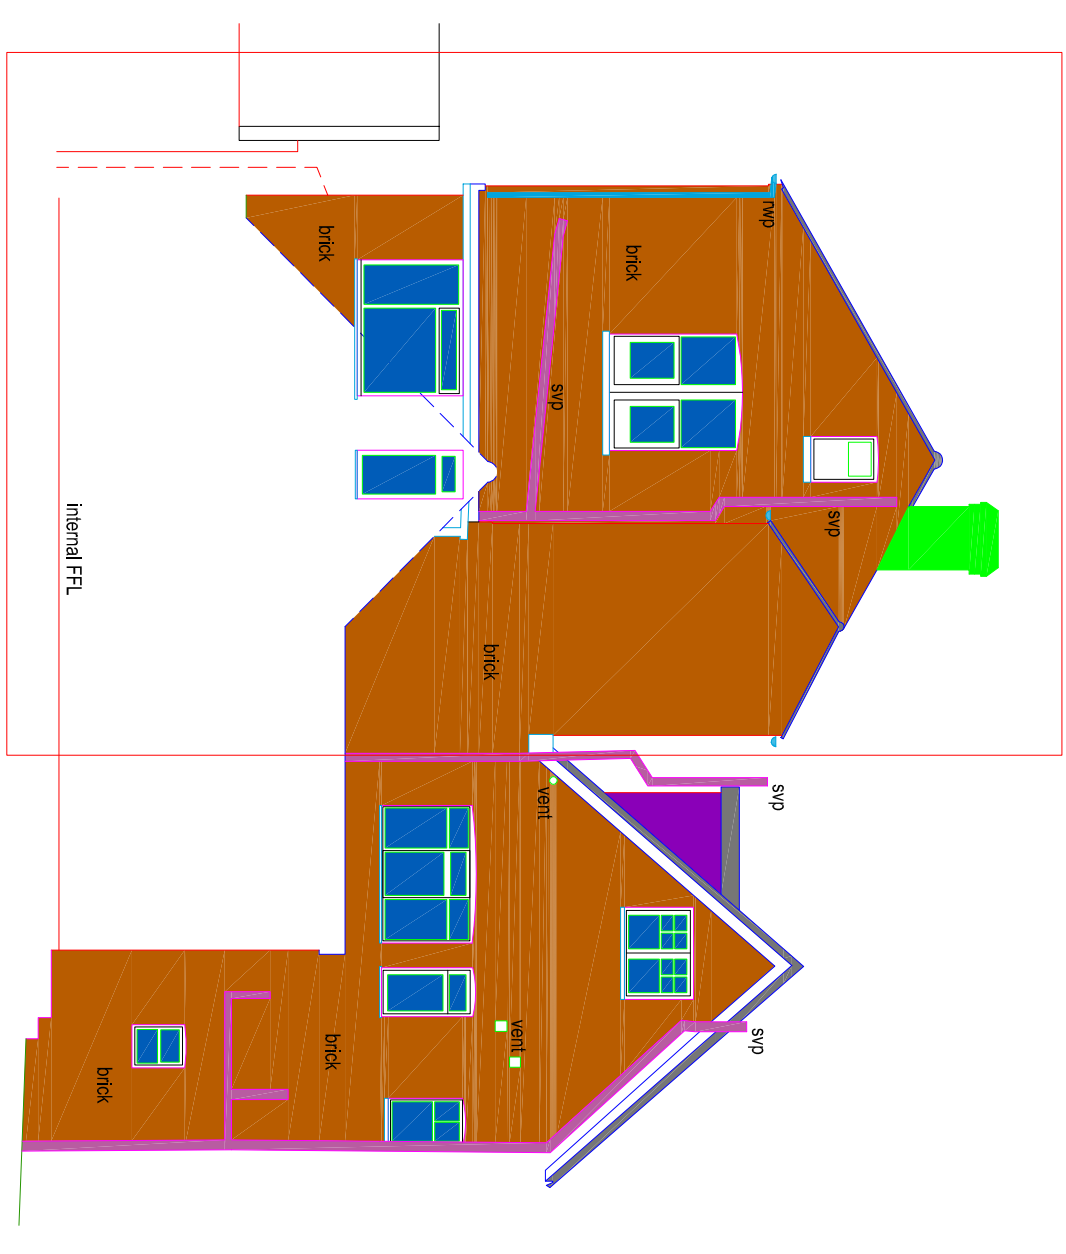

turn line

6m Datum line

6m Datum line


6m Datum line

6m Datum line


PROPOSED EAST ELEVATION

EXISTING EAST ELEVATION


EXISTING NORTH ELEVATION

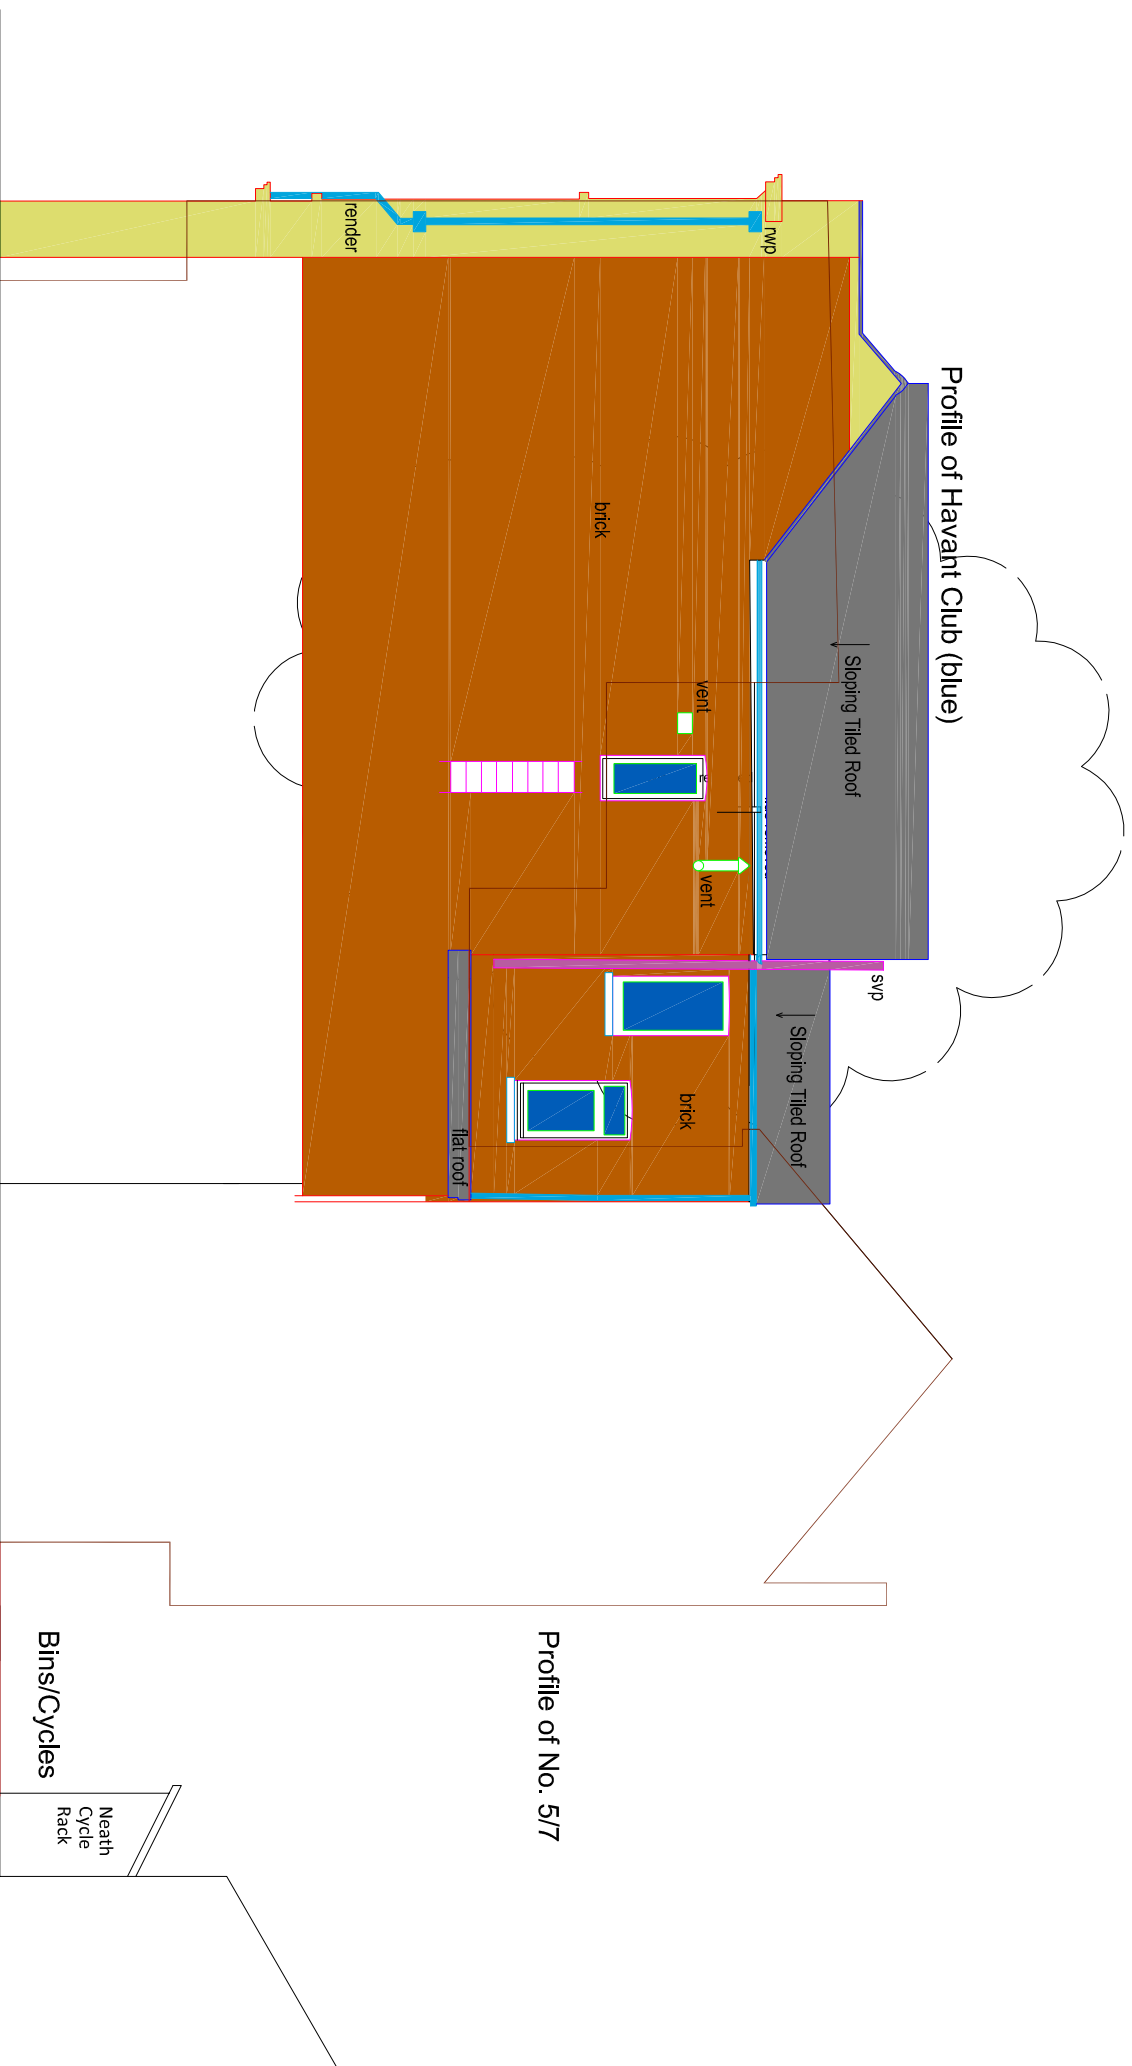

Existing Section B-B

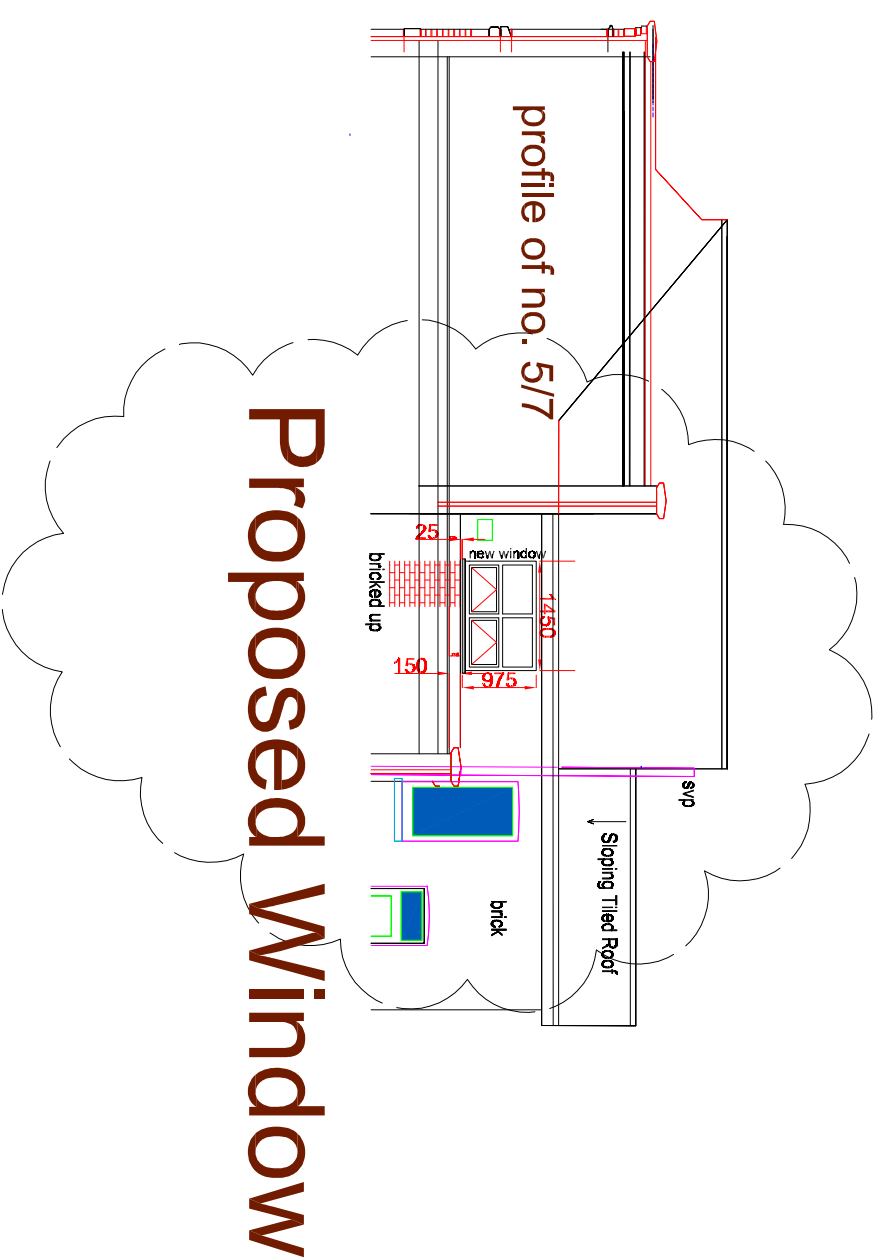

EXISTING SOUTH ELEVATION

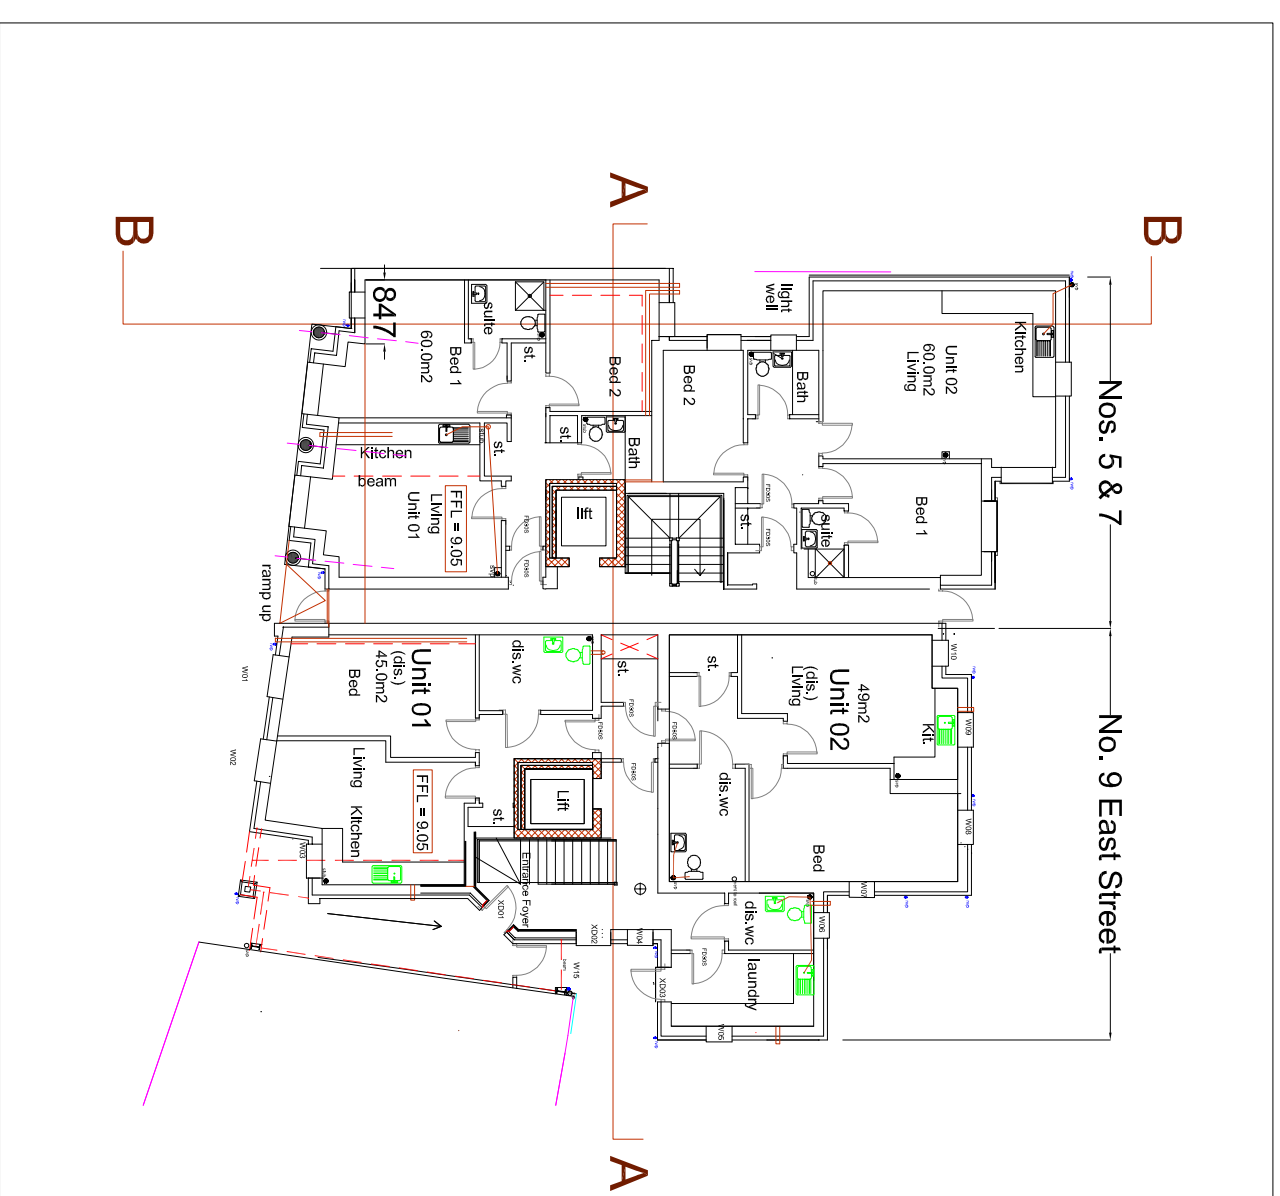

Part Proposed Section B-B

SCALE	TITLE	PETER GALLOWAY PARTNERSHIP	
1/100	3 East Street - Havant Club		
DATE	PROPOSED	ARCHITECTS	
Dec. 24	Replacement Window	HAVANT	
DETAIL	General Arrangement	MOB. 07898 483632	
DRAWING NO. 24/1002/P01	A B C D E F G H 1 2 3 4 5 6 7 8 I J K L M N O P Q R S T U V W X Y Z	TEL. 02392 483153	