





NOTE: Scale from this Drawing (except for planning approval).
All dimensions are in millimetres and to be checked on site.
All Dimensions relating to subcontractors or suppliers work
must be checked and agreed between the main contractor and
the sub-contractors and suppliers.

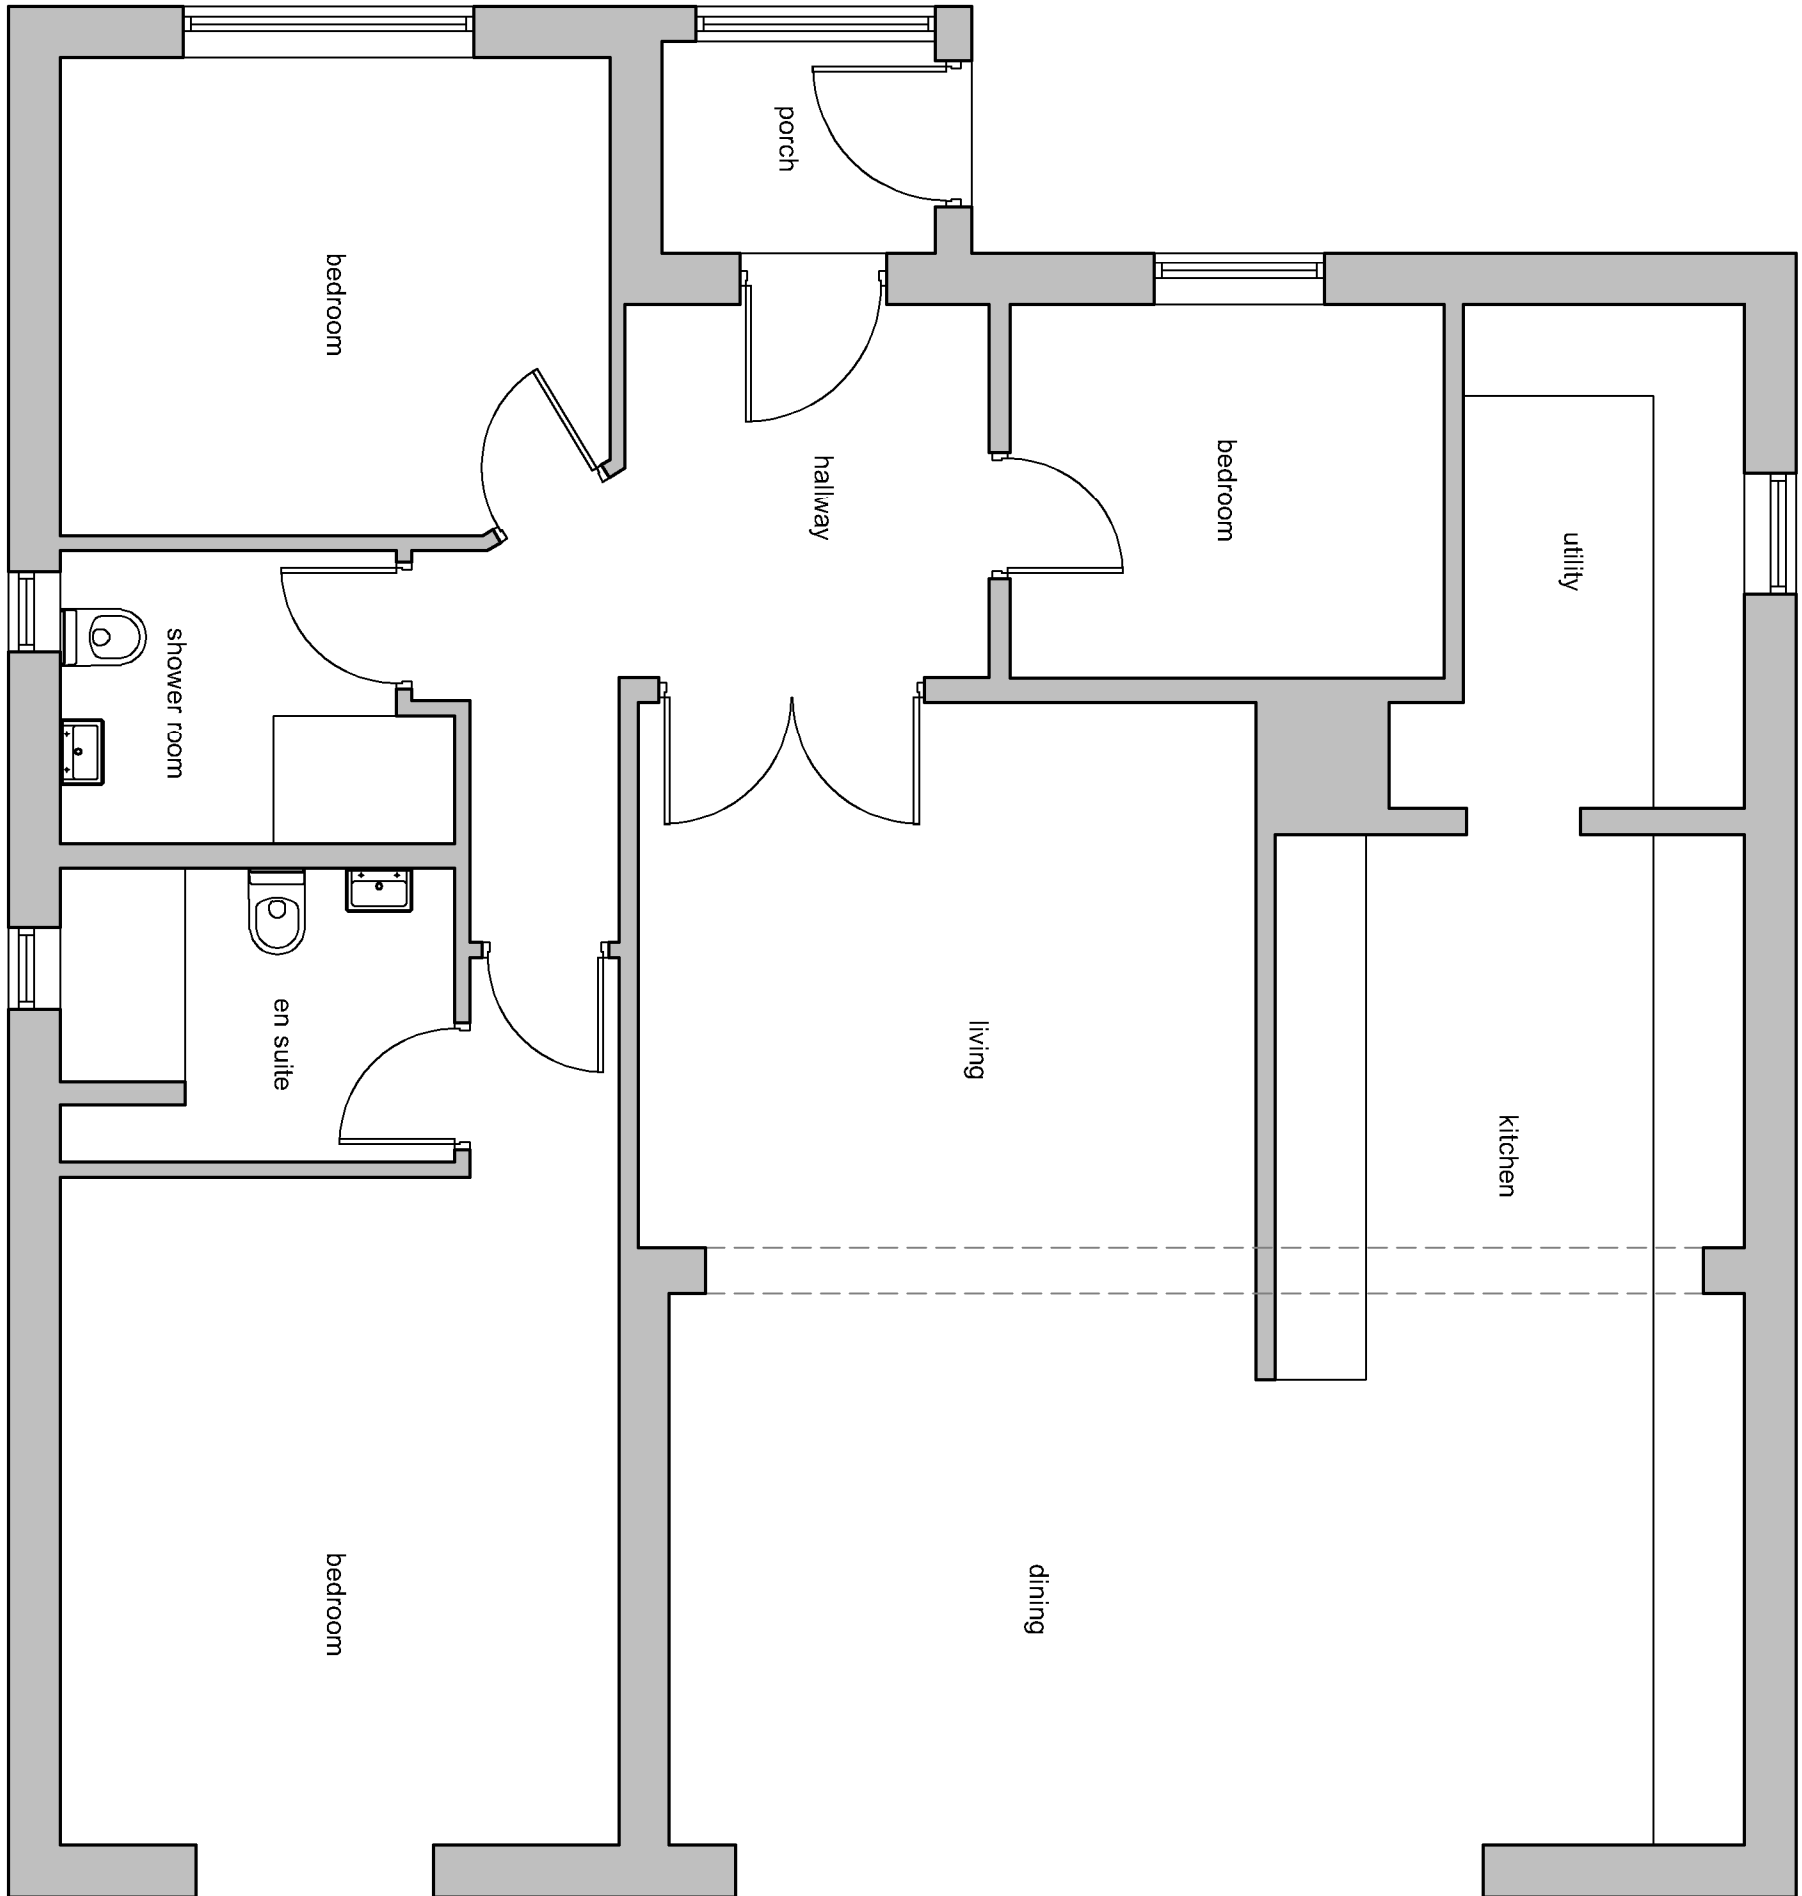


EXISTING GROUND FLOOR PLAN
SCALE 1:50

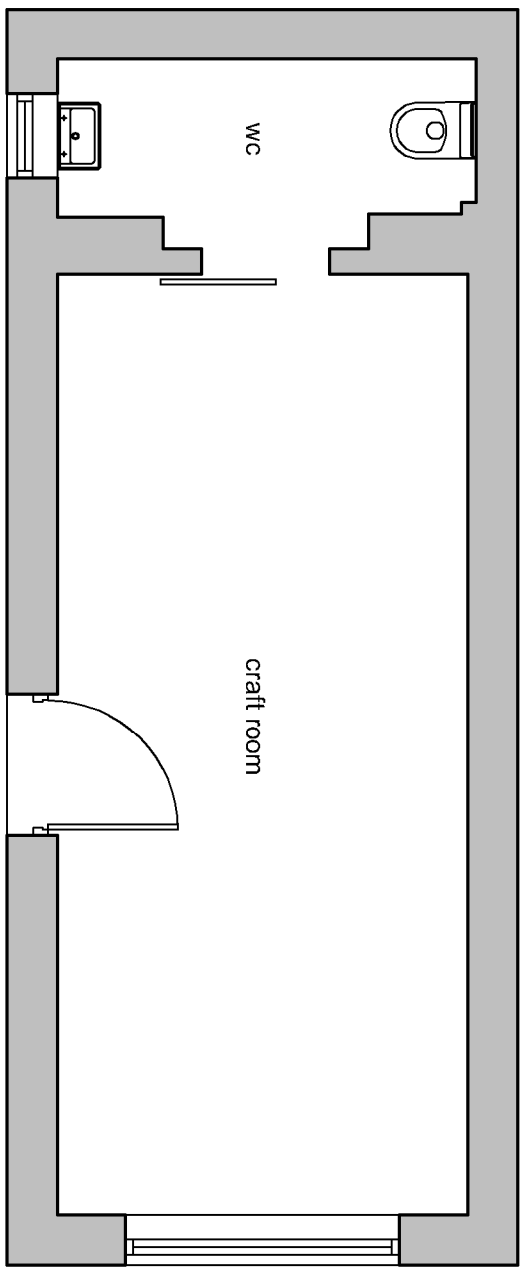


EXISTING OUTBUILDING FLOOR PLAN
SCALE 1:50

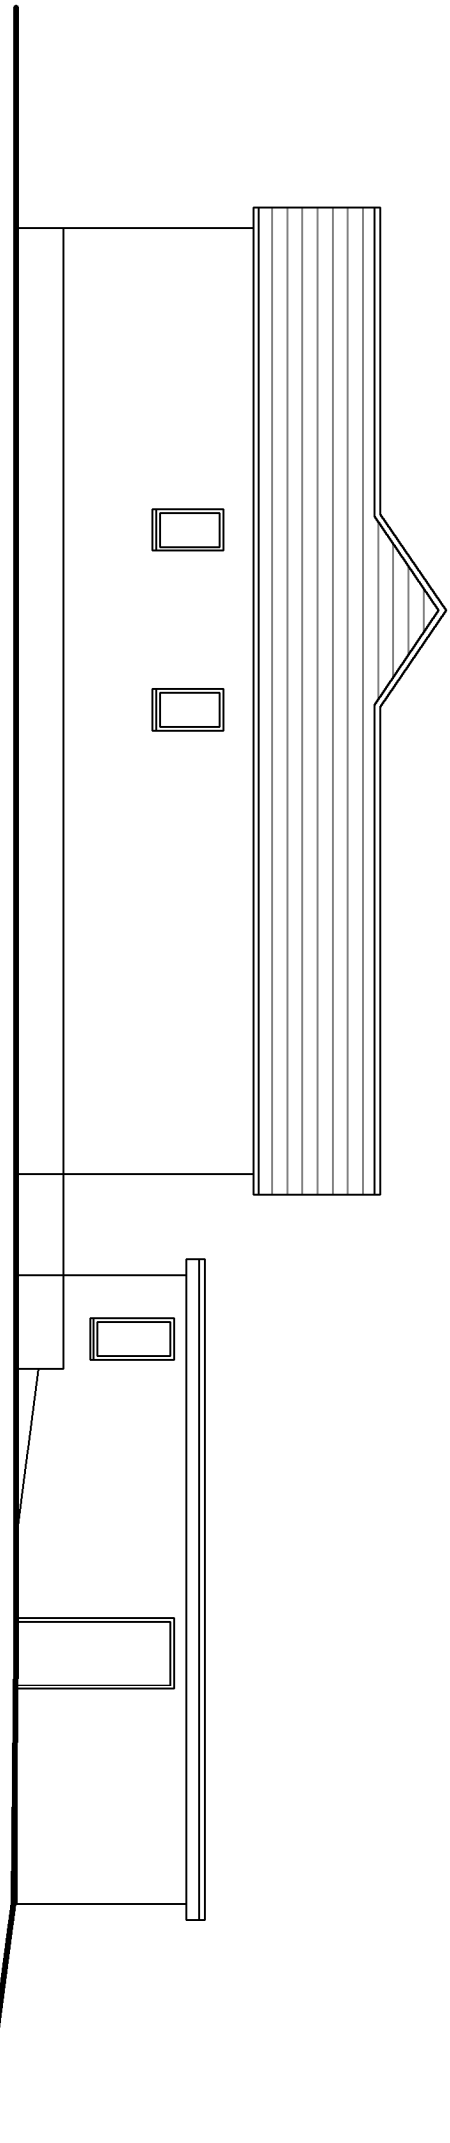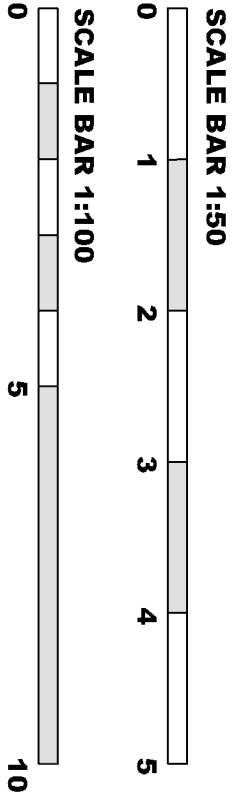


EXISTING WEST ELEVATION
SCALE 1:100

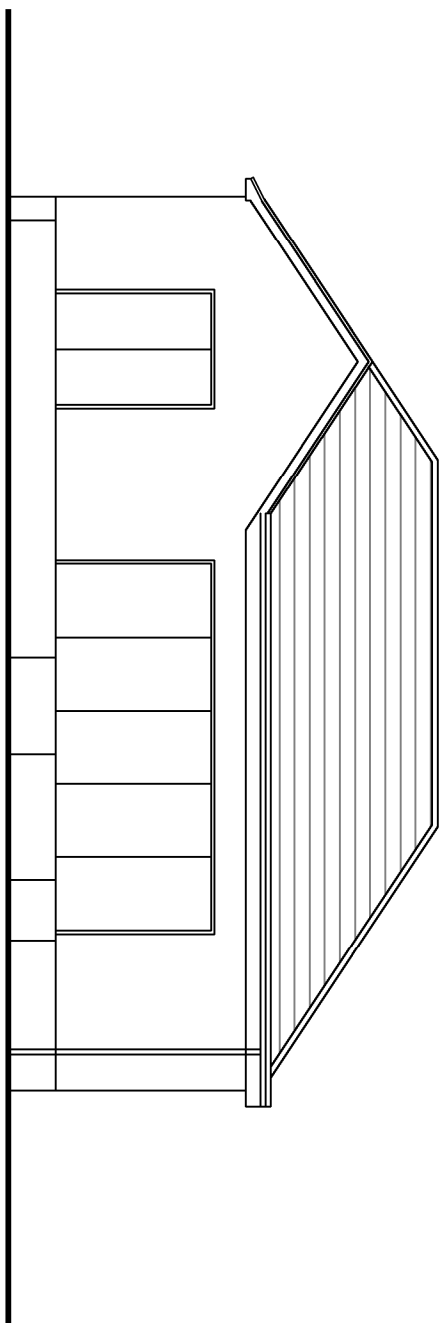


EXISTING SOUTH ELEVATION
SCALE 1:100

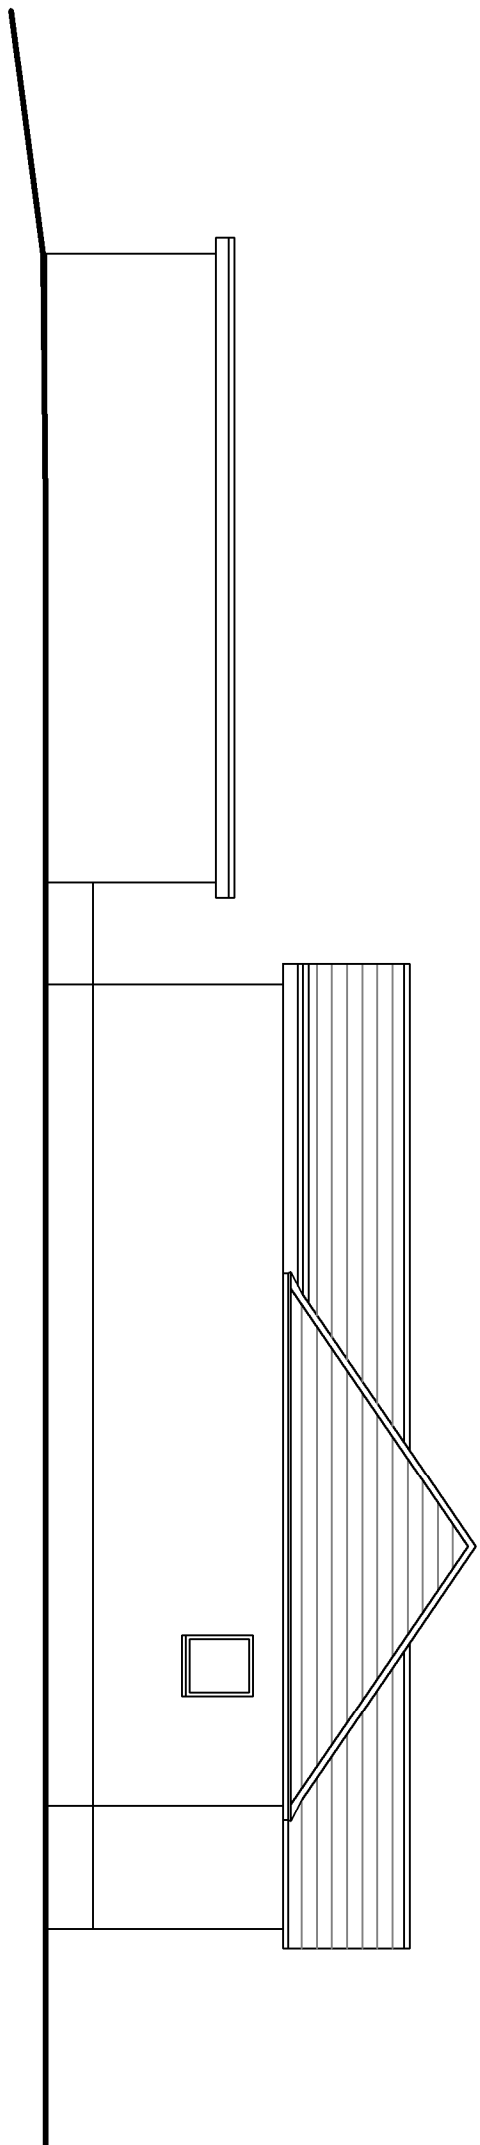


EXISTING EAST ELEVATION
SCALE 1:100

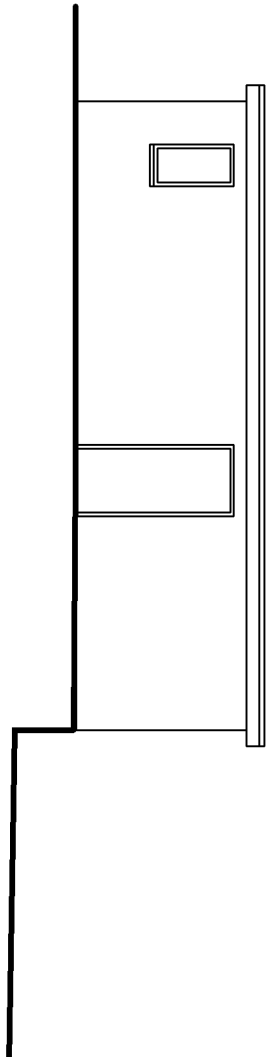


EXISTING WEST ELEVATION
SCALE 1:100

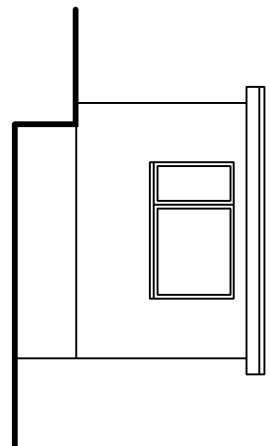

EXISTING SOUTH ELEVATION
SCALE 1:100

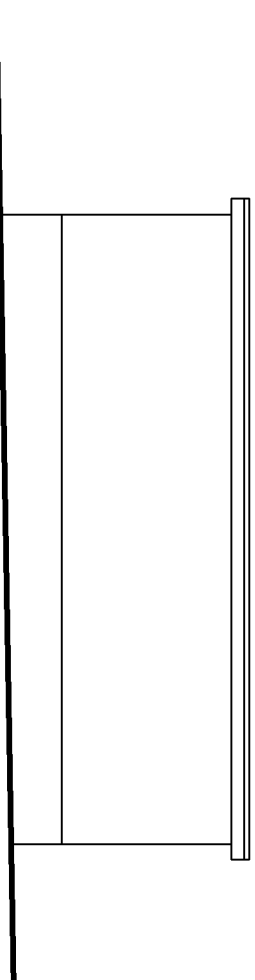

EXISTING EAST ELEVATION
SCALE 1:100

 

EXISTING NORTH ELEVATION
SCALE 1:100

DRAWING TITLE -				DATE -		SCALE -	
PLANNING APPLICATION -				August 2024		1:500 & 1:100 @ A1	
EXISTING FLOOR PLANS & ELEVATIONS				DRN -	CHK -	DRAWING REF -	REV -
CITY -				GP	-	Z4261 PL500	-
CLIENT -				Mr Proudfoot, 8 Warfield Crescent, Watlington, Hants.			

gpr architectural design

t: 017747 011292 e: gprn.jpg@77@gmail.com