


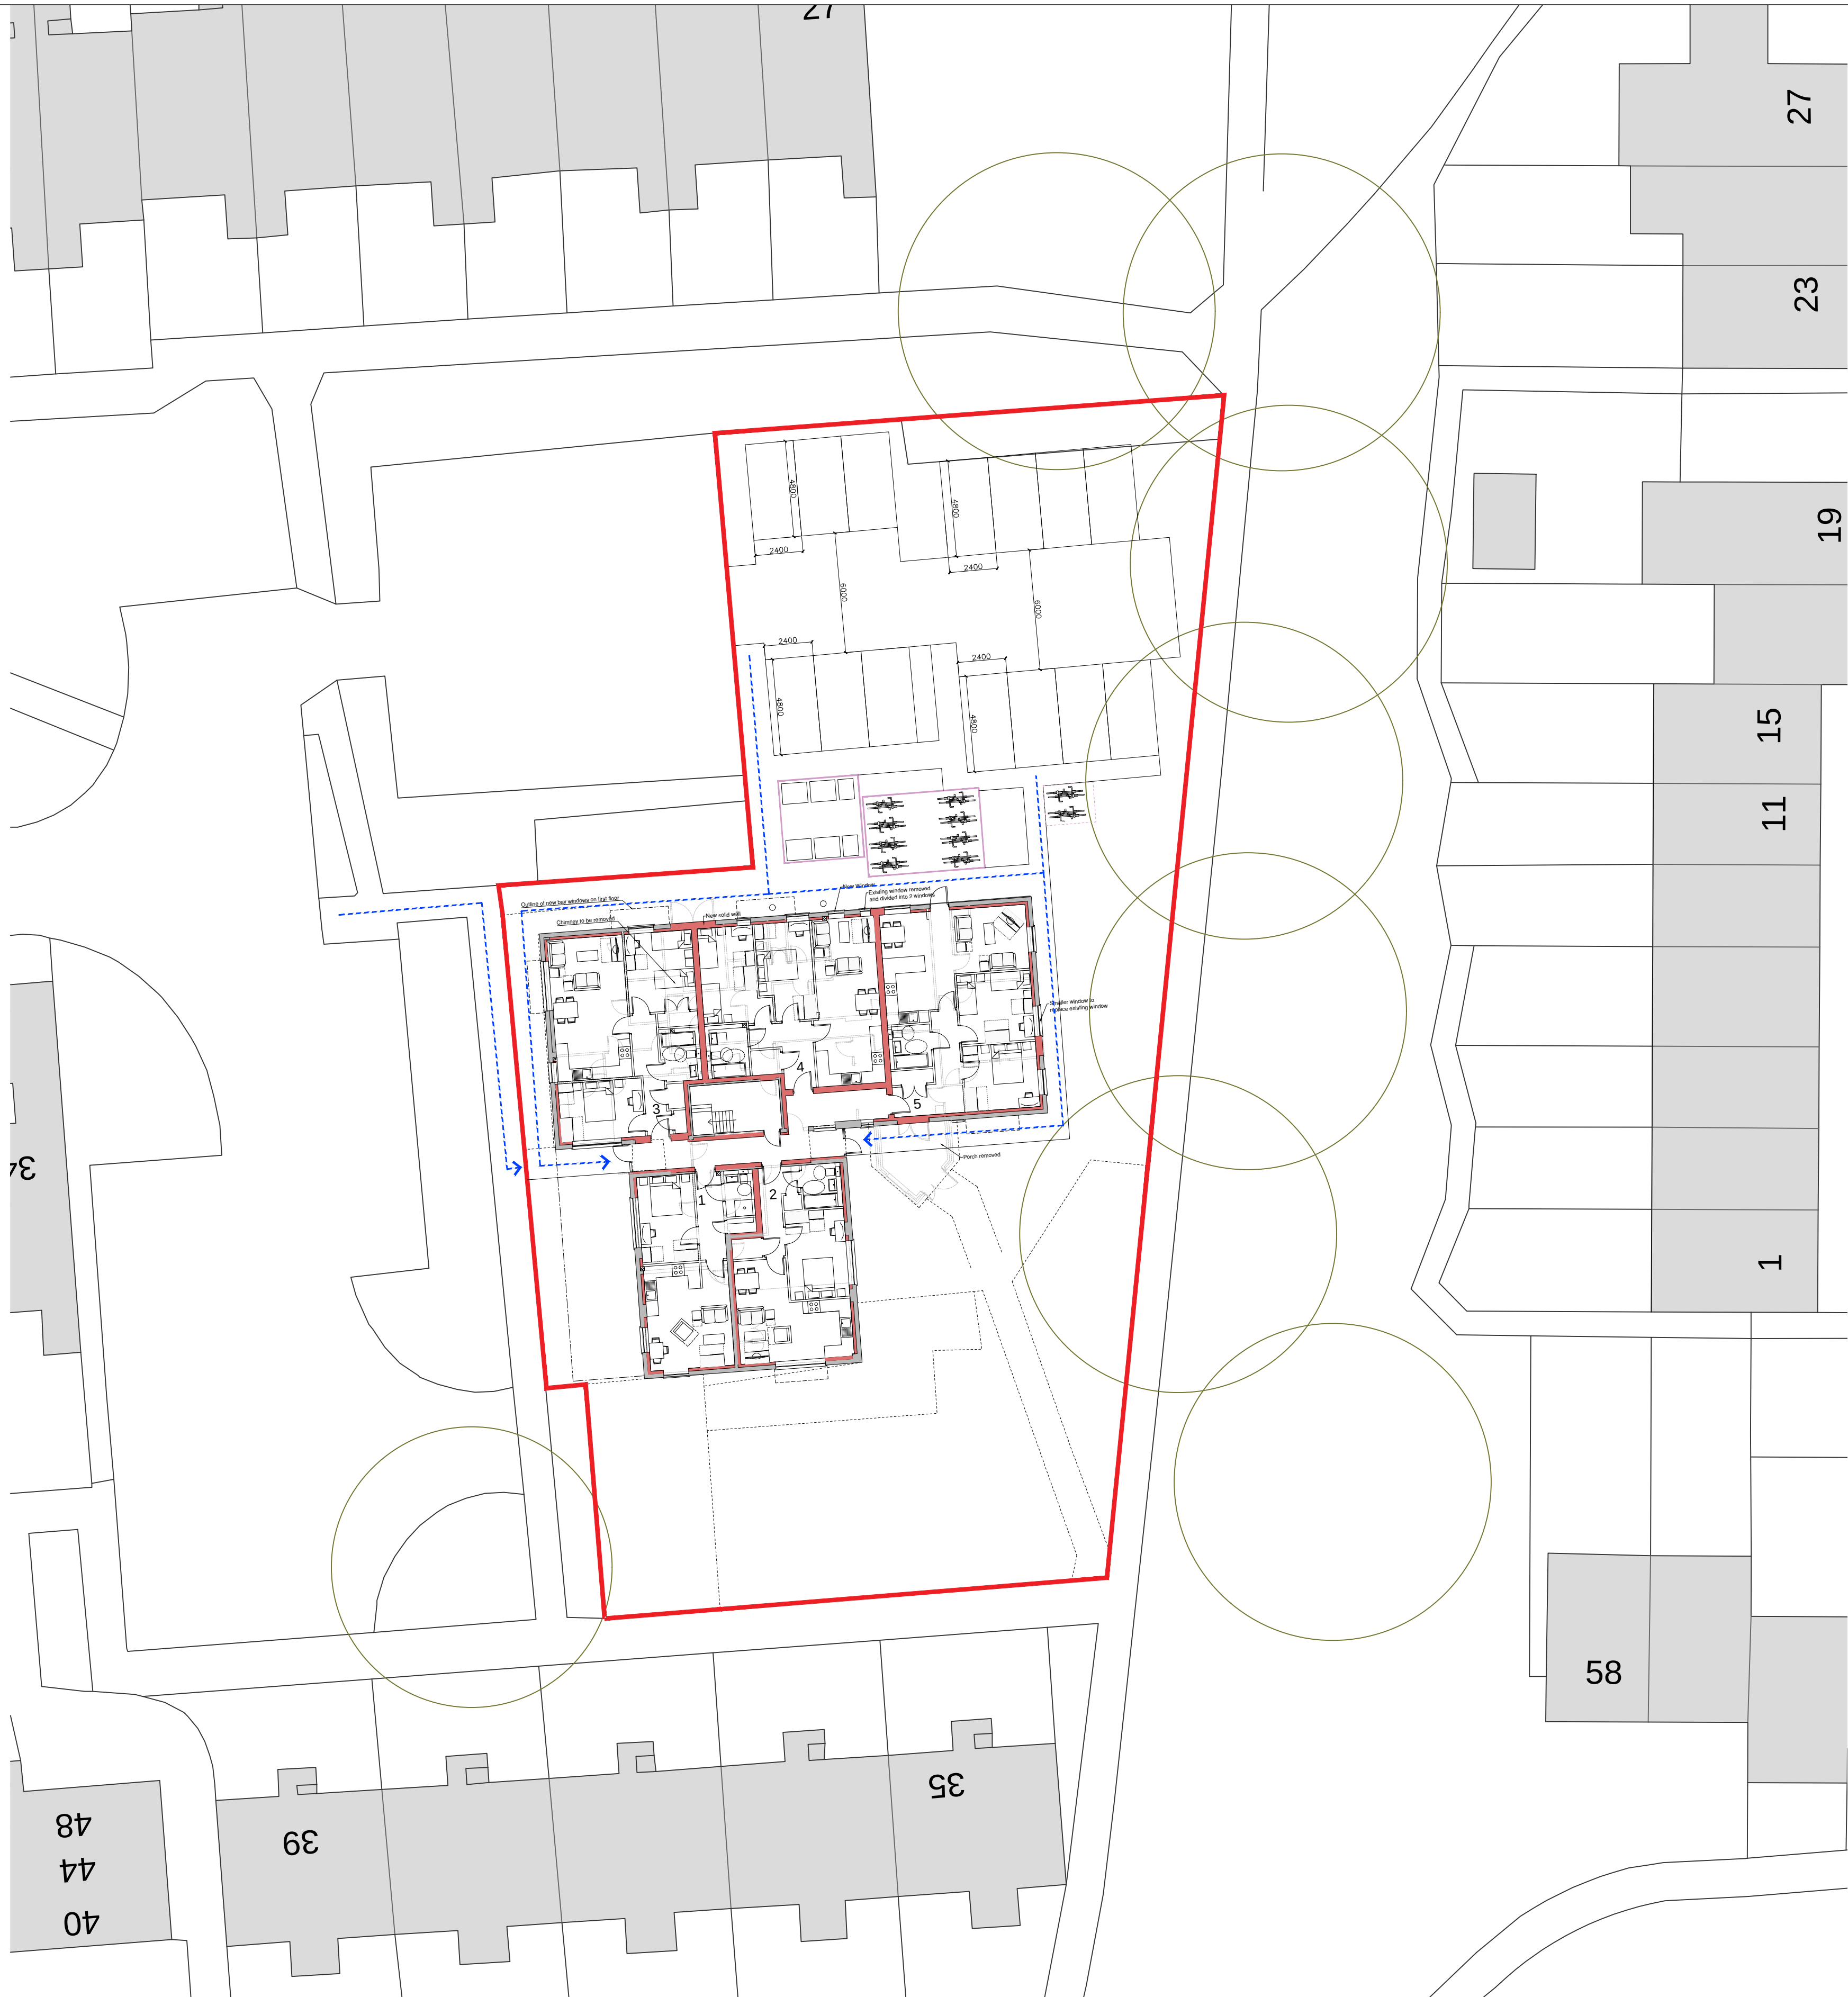

Proposed Site Plan
1:200 @ A1



Schedule of Accommodation


Refurbishment
4 x 1B1P apartments
6 x 2B4P apartments

Total: 10 no. residential units


12no. unallocated parking spaces
2no. visitor spaces

Total: 14 no. car parking spaces

16 no. secure cycle spaces
4 no. short stay cycle spaces
TOTAL: 20 no. cycle spaces

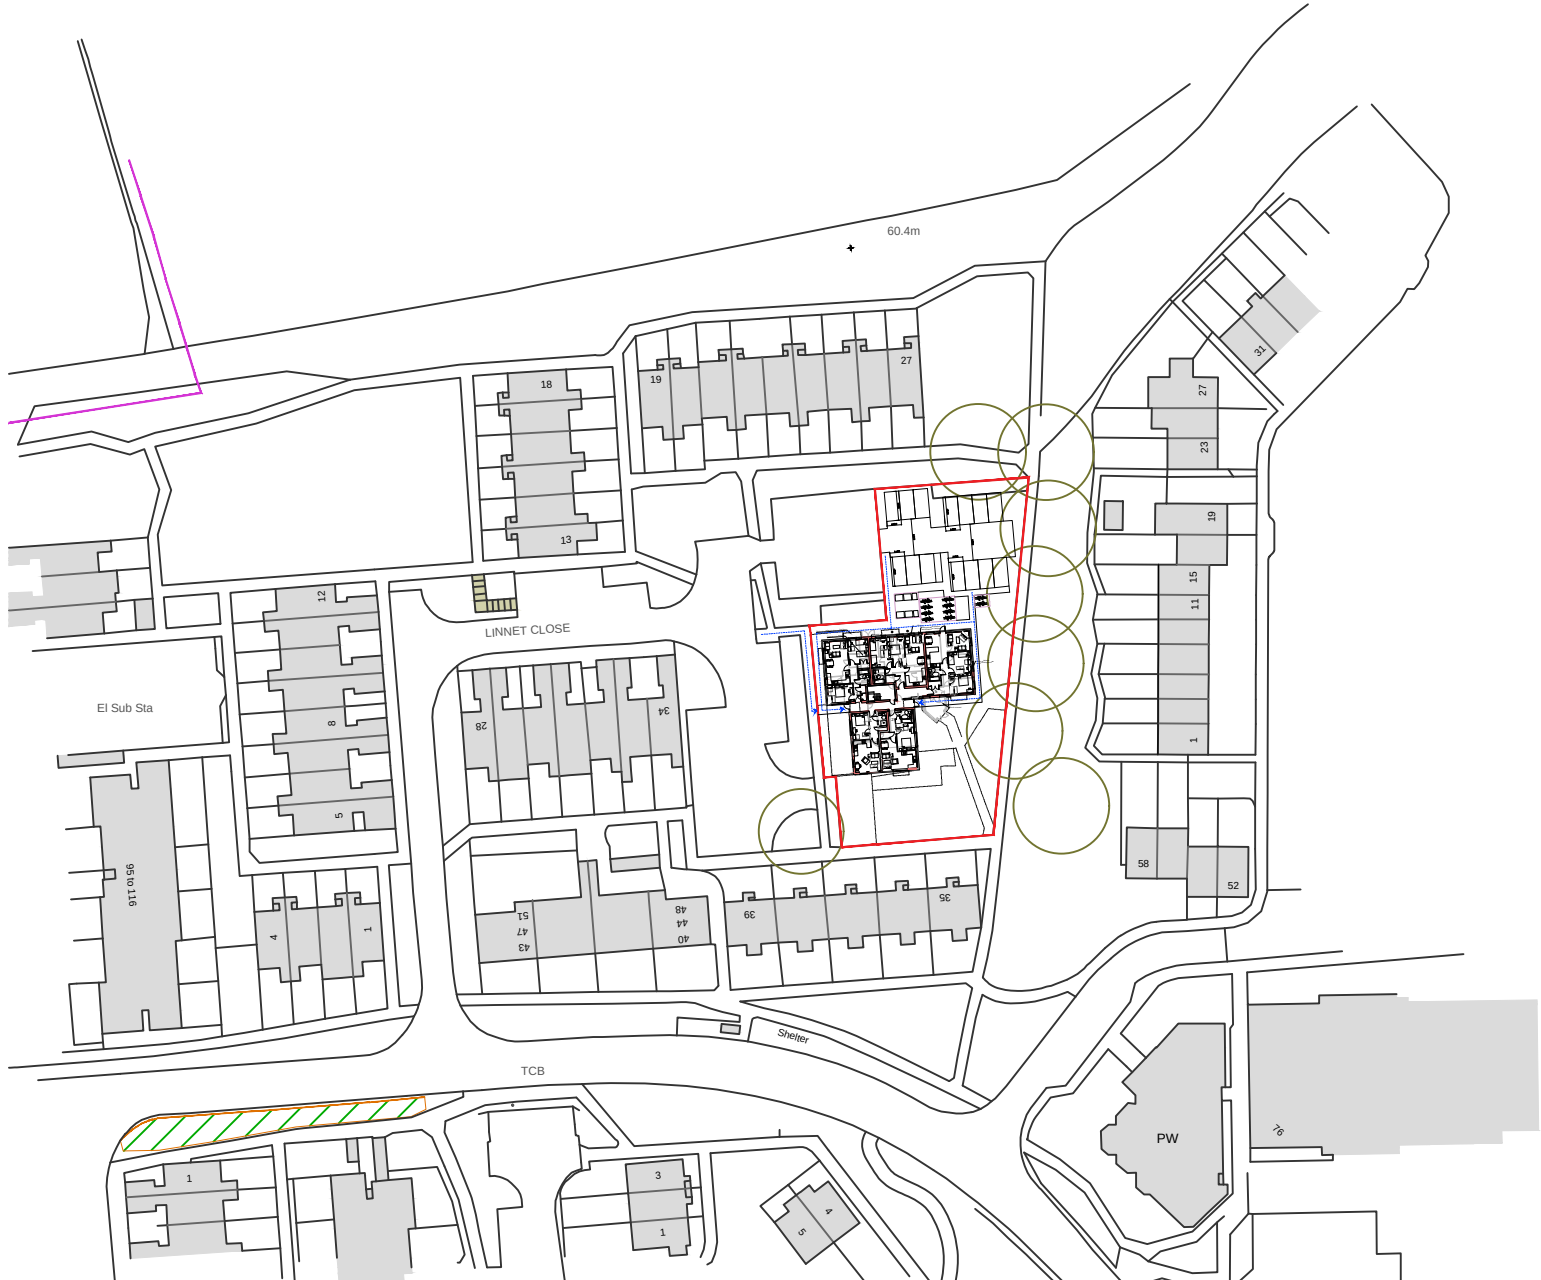

Proposed Location Plan
1:1250 @ A1

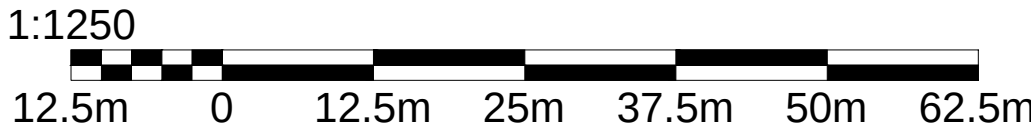

notes

this drawing is the copyright of the **pdp architecture llp** and must not be reproduced in whole or part or used for the execution of works without their permission.

all dimensions to be checked on site prior to commencement of construction works and the architect notified of any discrepancy.

figured dimensions are to be used in preference to scaled dimensions.

no deviation from this drawing will be permitted without prior consent of the architect.

all drawings are prepared subject to a full measured and structural survey of the buildings and site.

all structural work is subject to the appointment of a structural engineer to confirm and agree the structural proposals.

os promap licence no. 100020449.


health & safety:
exceptional risks involving specific methods of construction or exceptional maintenance issues can be found within the designers risk assessment.

scale width 50 mm @ a1 - 25 mm @ a3

revision	notes	date	drawn	checked
A	Client name updated	19.08.24	MP	HM
B	Parking dims added & access routes shown	23.09.24	MP	HM
C	Prelim stamp removed short term cycle spaces shown	16.10.24	MP	RN

client

**Nightingale
Apartments Ltd.**

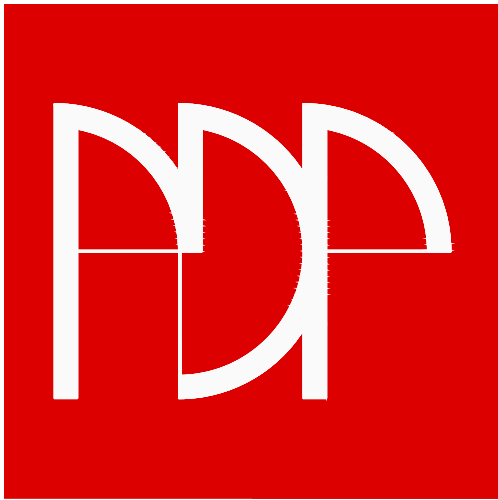

pdp architecture llp

chartered architects town planning
interior design consultants

2 beechworth road havant
hampshire po9 1ax
tel 023 9248 1100
fax 023 9247 5050
email pdp@pdp-architects.co.uk

www.pdp-architects.co.uk

project	Former Link's Children's Centre, Linnet Close Waterlooville		
detail	Proposed Site & Location Plan		
drawn	MP	checked	HM
date	Jun '24	status	Planning
a1 scale	a3 scale	rev	
1:200	1:400	18177-PD011	C