
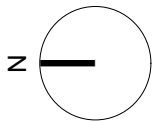


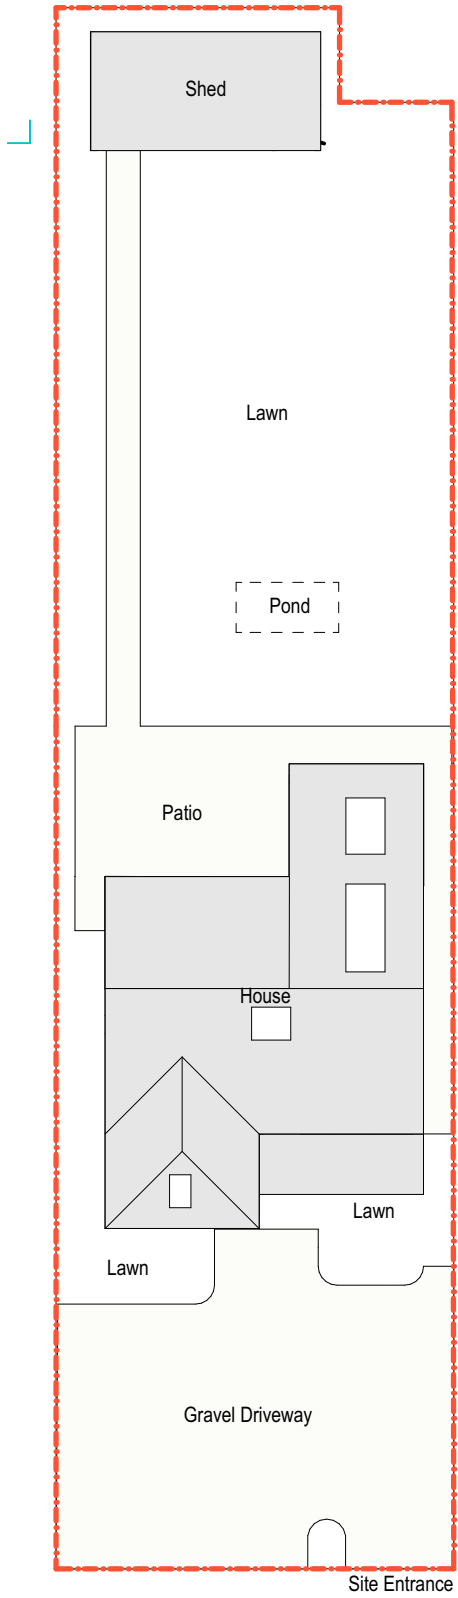

Kingsway Road

| Rev | Description | Date | DB | CB |
|-----|-------------|------|----|----|
|-----|-------------|------|----|----|

Proposed Site Plan

|                     |          |
|---------------------|----------|
| PROJECT             | JOB NO   |
| Kingsway            | Kingsway |
| SCALE               | DATE     |
| 1:200@A3            |          |
| DRAWN BY/CHECKED BY | REVISION |
| /                   |          |
| DWG#                |          |